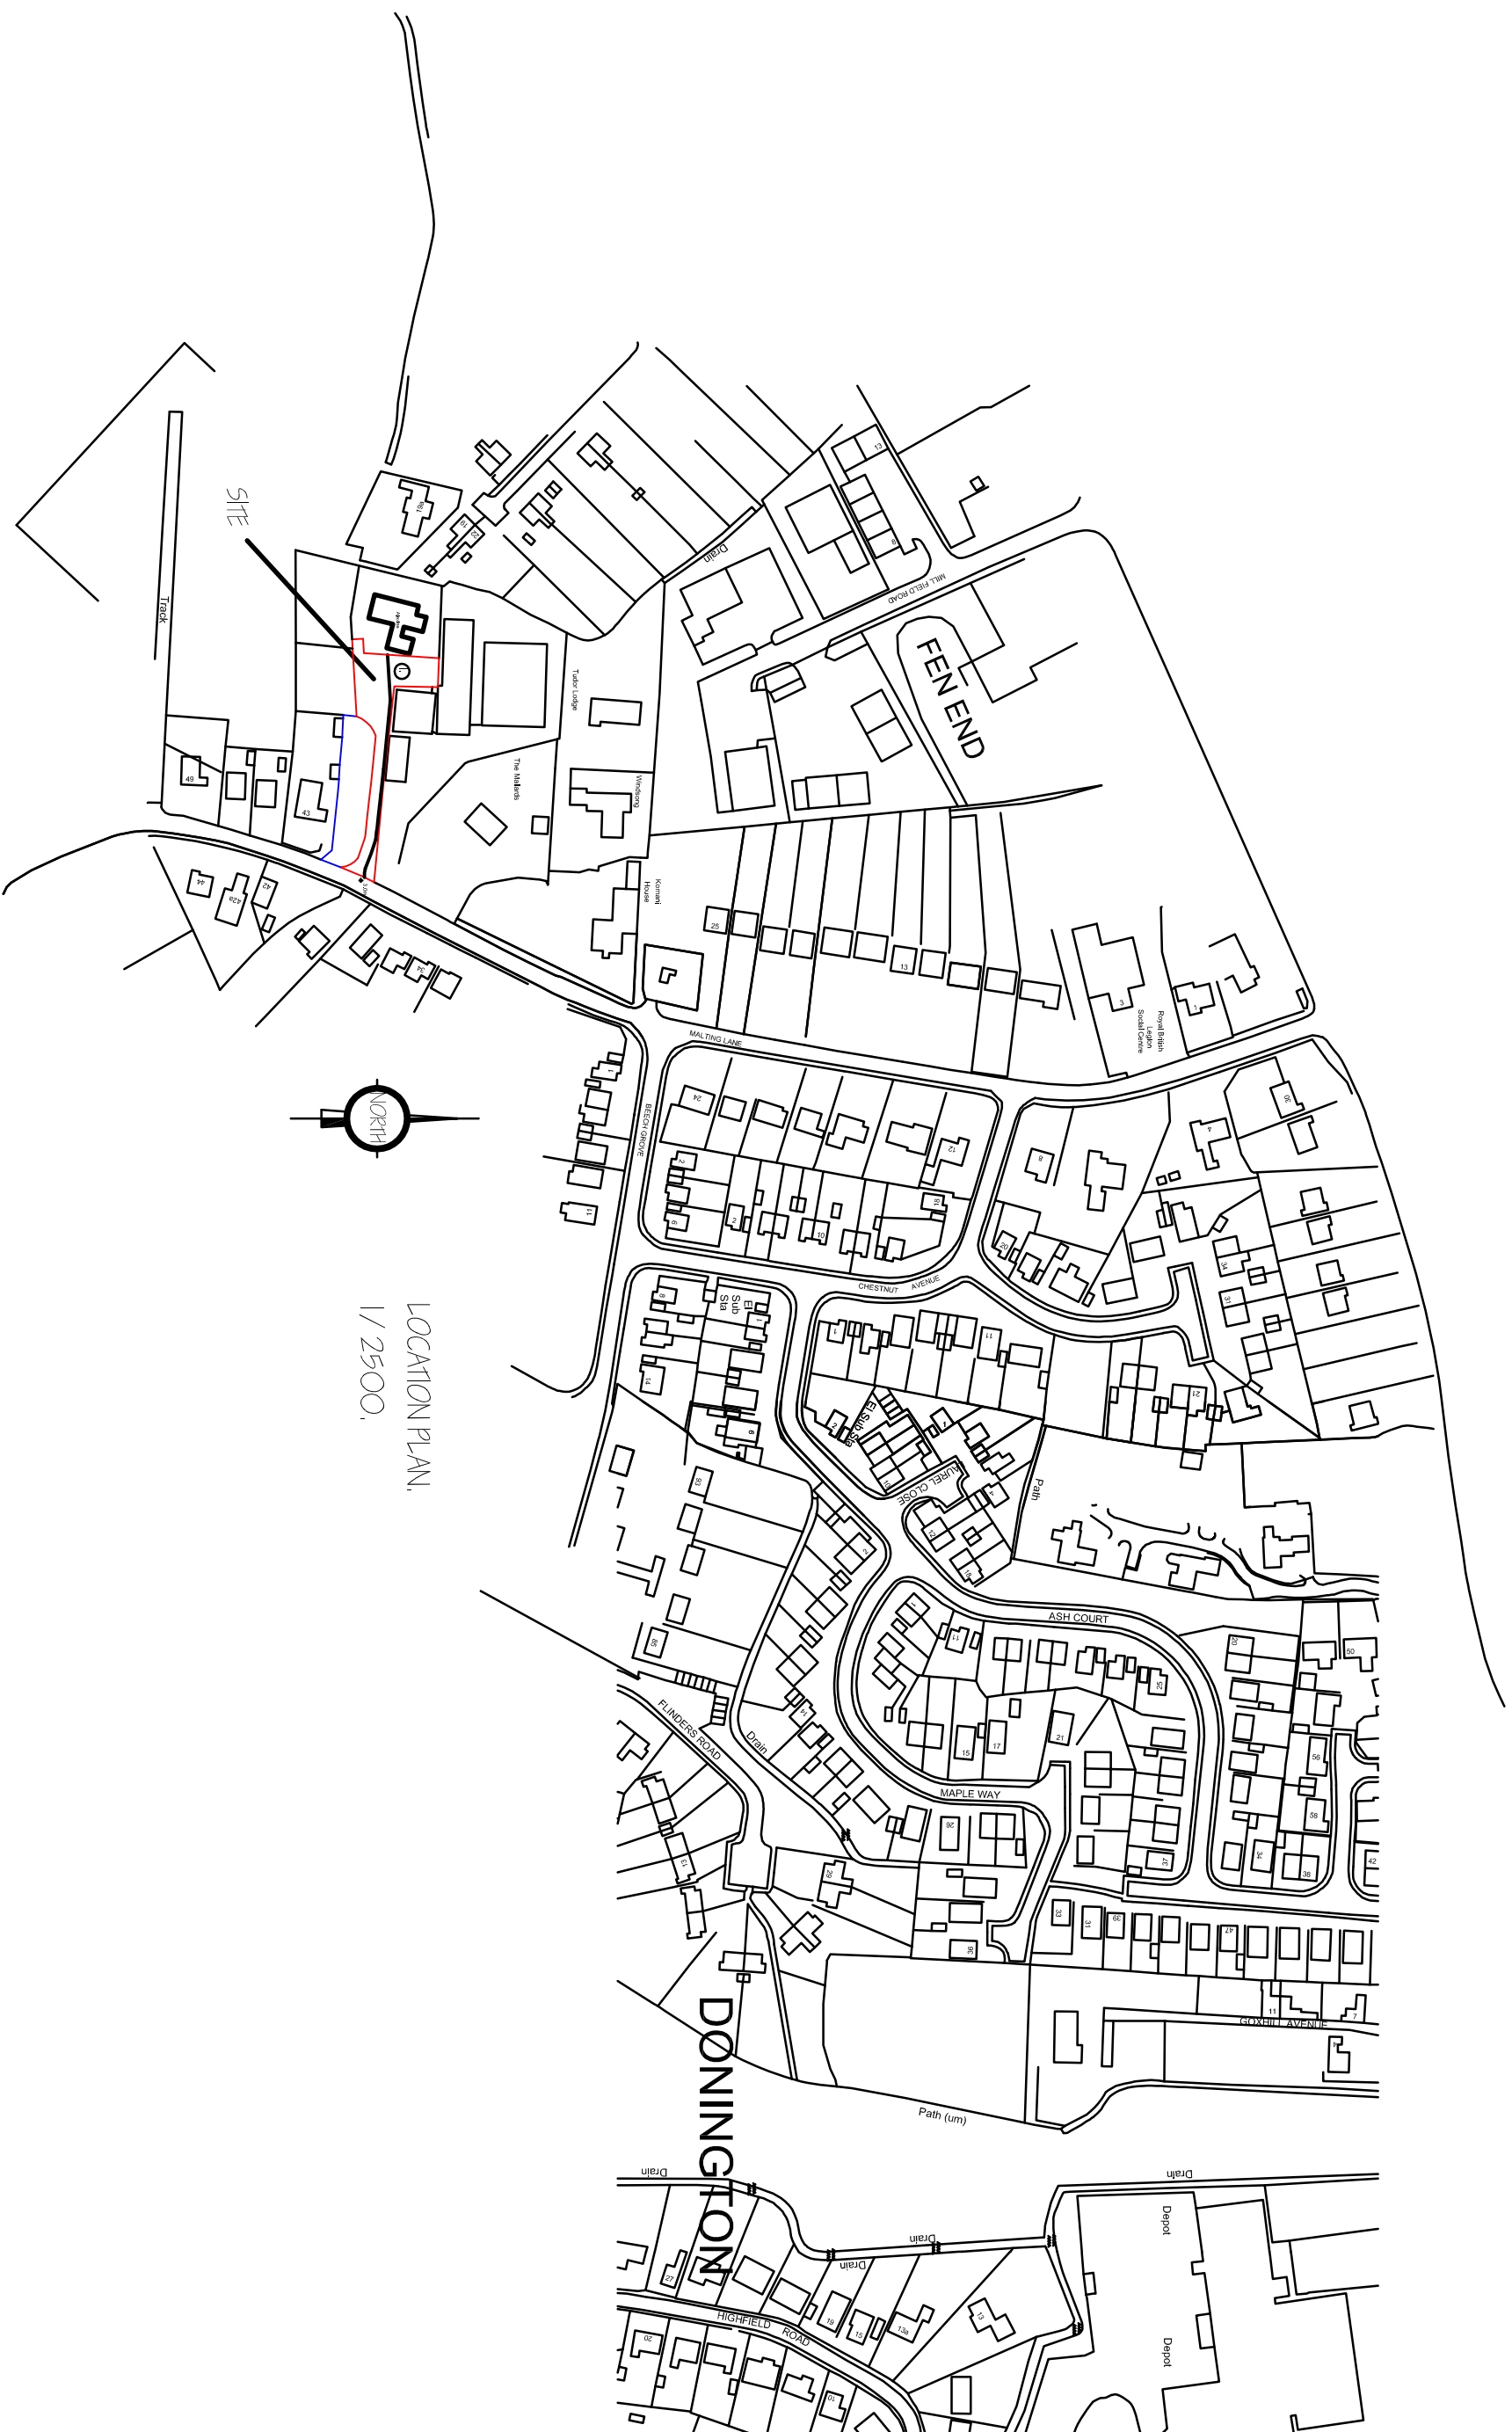


Notes
Co-ordinate grid Local
Levels To OS

[illegible]

LANDSCAPING TREE PLANTING & FENCING SCHEME.

A 1.8 METRE HIGH CLOSE POCKETED FENCE.


B CRANFLY DRIVE WITH CONCRETE KERB EDGINGS.

C 1.5m HIGH KENNELING FENCING.

All planting to be in accordance with SS 442:1989 and amendment No. 1. (1993)

All trees to be planted with minimum 50cm plastic mulch mat and to be shaded. Trees to be planted in 1/3 of a bag of peat free tree and shrub planting compost to be incorporated into the backfill for each tree.

FOOTPATH NOTE :-
2No- Rows of 450mm x 450mm Slabs with 150mm wide granite chippings alongside wall.

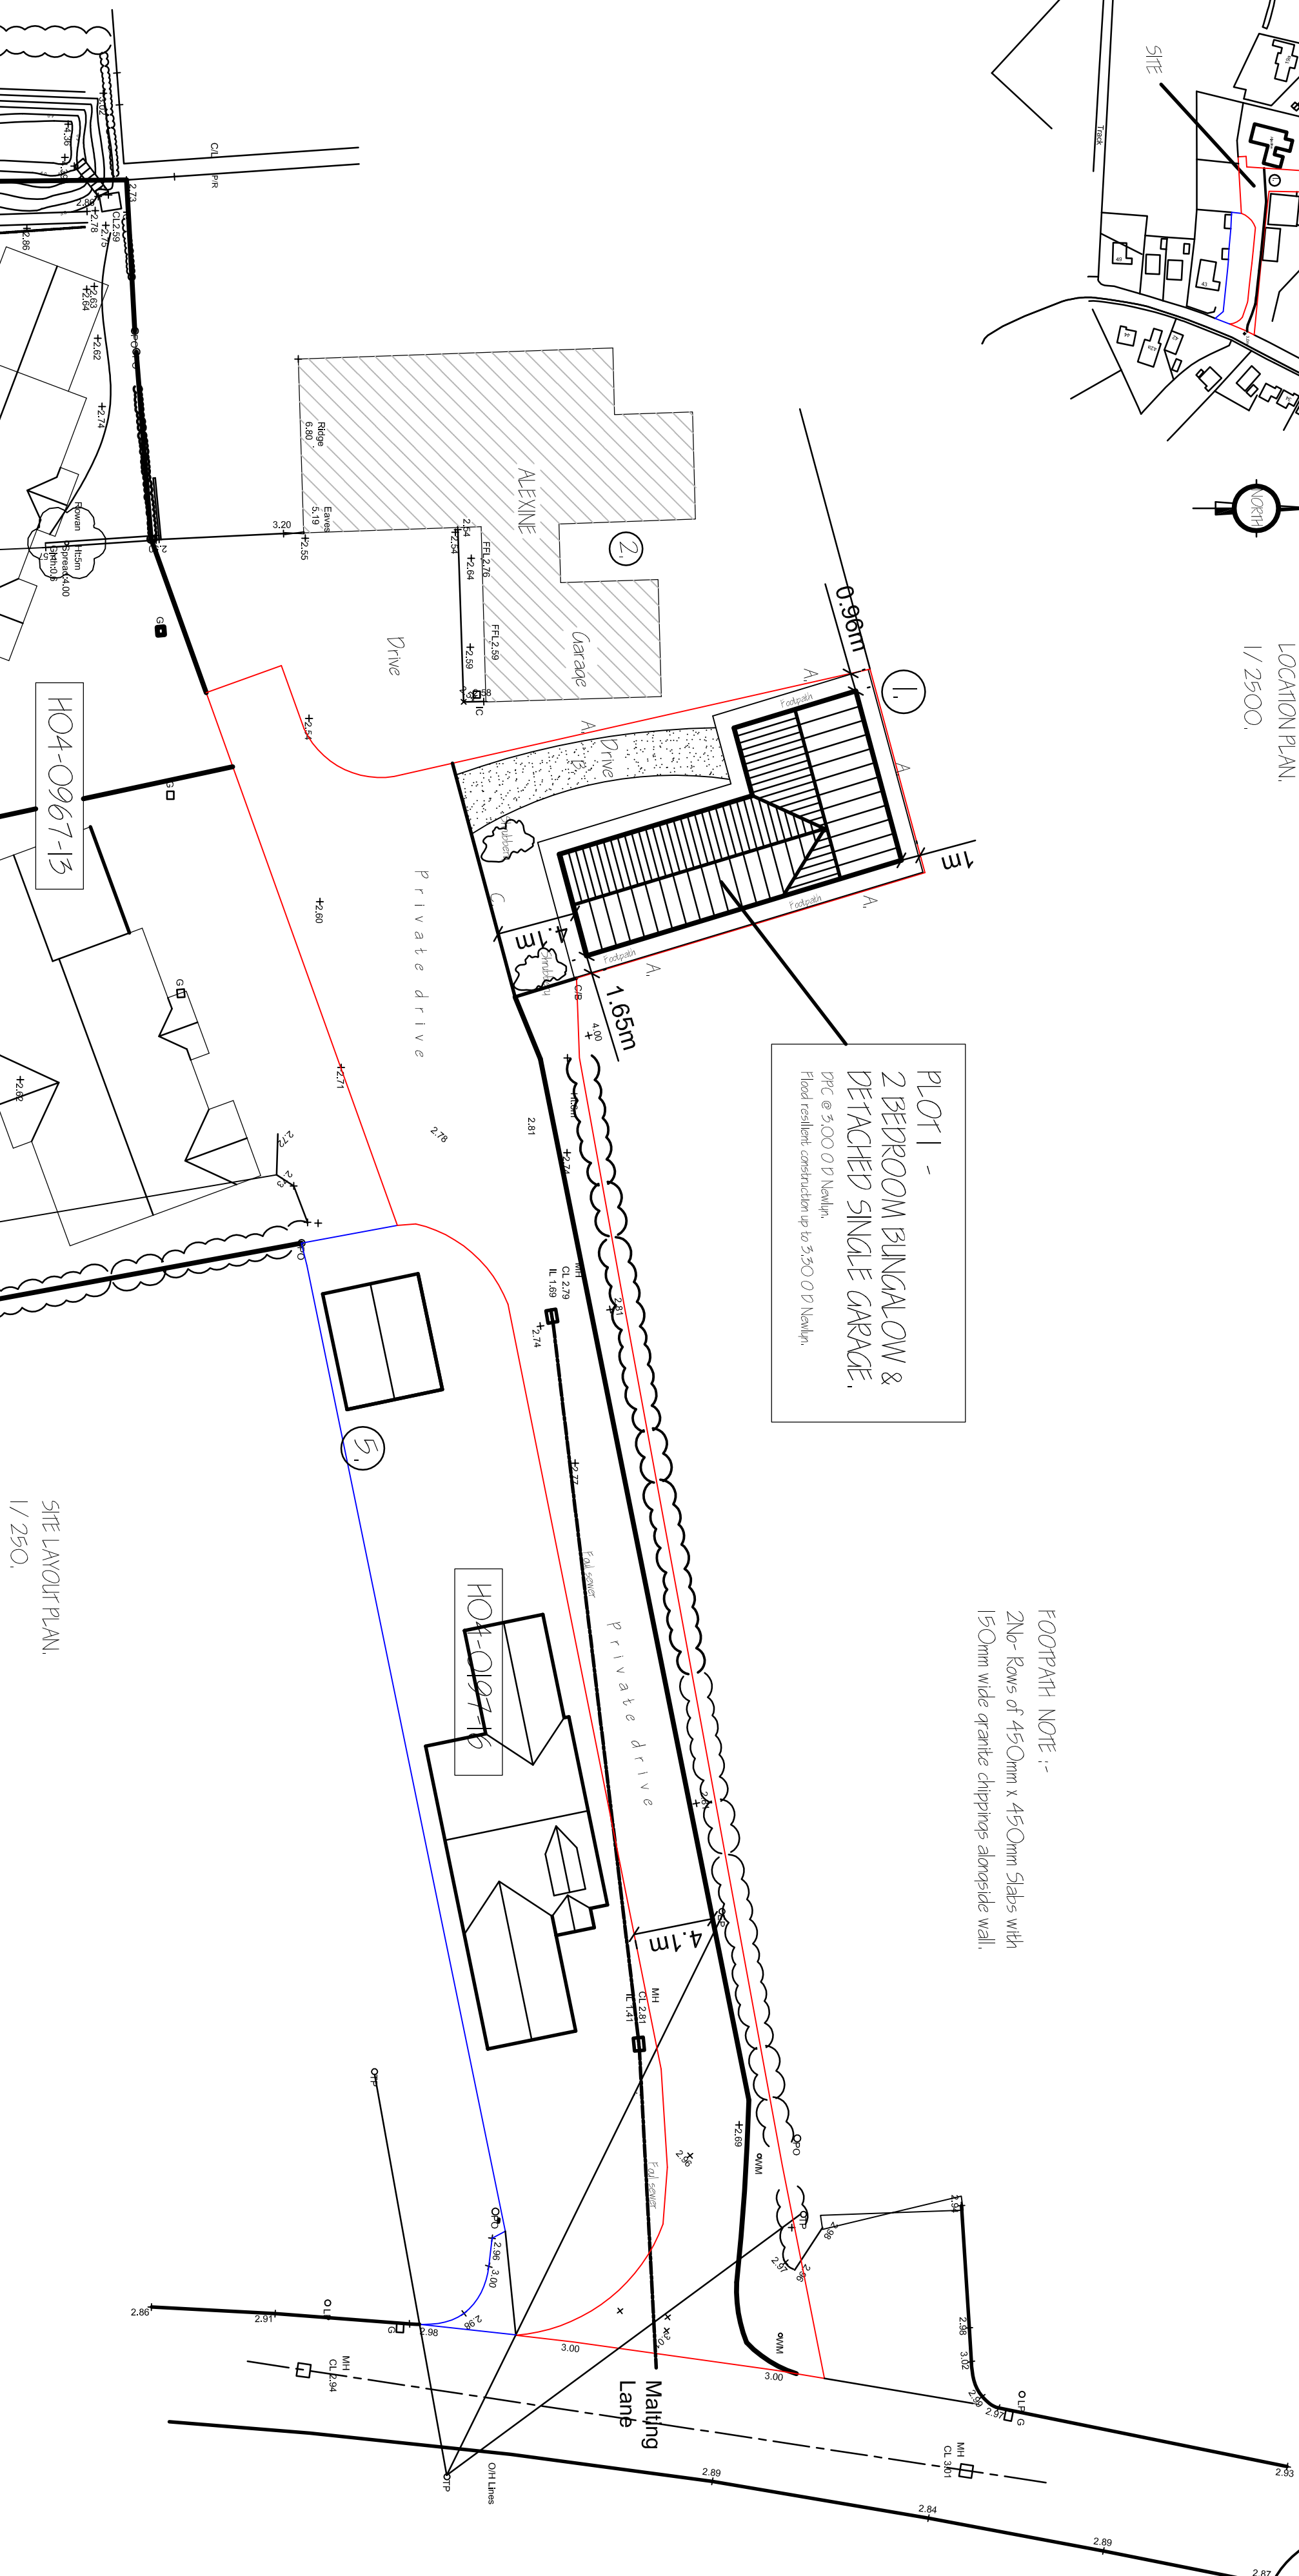[illegible]

G. R. MERCHANT LTD.
I.ENG AMICE FWO
ARCHITECTURAL, STRUCTURAL
AND LAND DRAINAGE
CONSULTANTS
4 Wrights Mews
12A Park Road, Holbeach,
Spalding, Lincs. PE12 7EE
Tel: 01406 408080
Fax: 01406 425744
E-Mail: gr.merchant@btconnect.com

RESIDENTIAL DEVELOPMENT.
PLOT 1
WILLIAM CLOSE, DONINGTON
SPALDING, Lincs. PE11 4XA

HUNTINGTON LODGE COTTINGHAM LTD.

LOCATION & SITE LAYOUT PLANS.
- DIGITAL SURVEY.

Job Ref.	Drawing No.
3132-17.	04.
Date	Drawn
MAY 2017.	S.D.

AS INDICATED

DO NOT SCALE FROM THIS DRAWING

[illegible]