



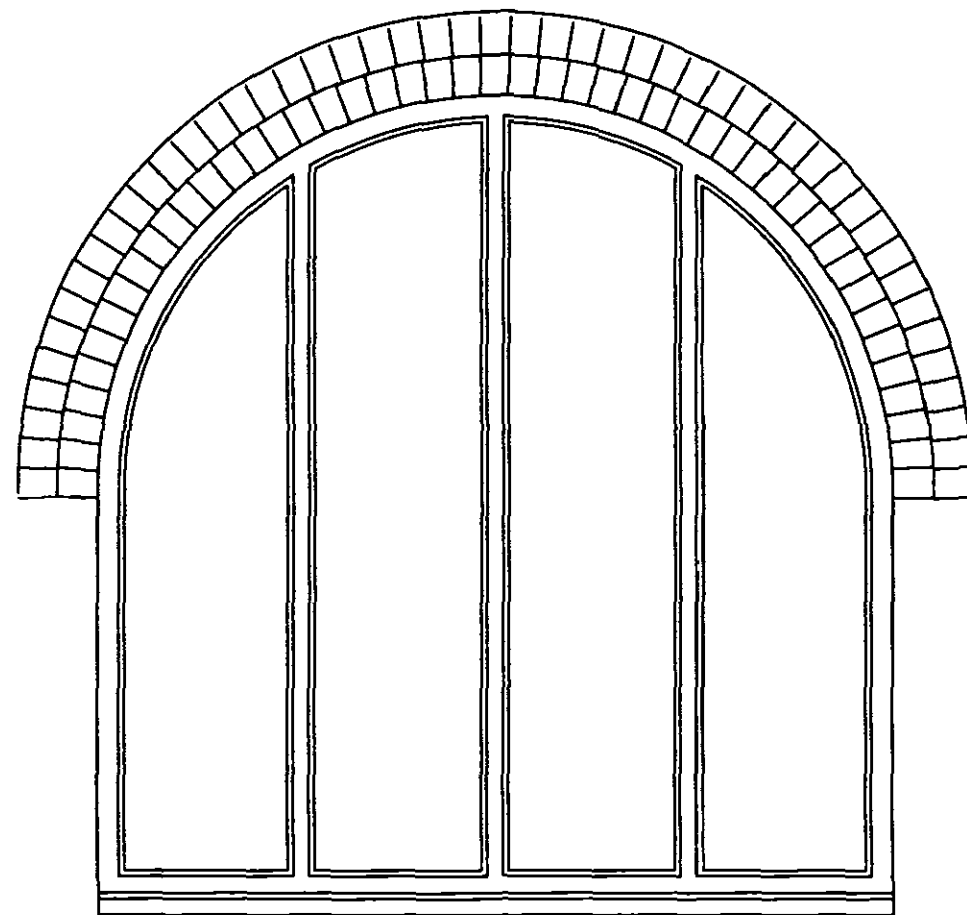

Elevation



Part Plan

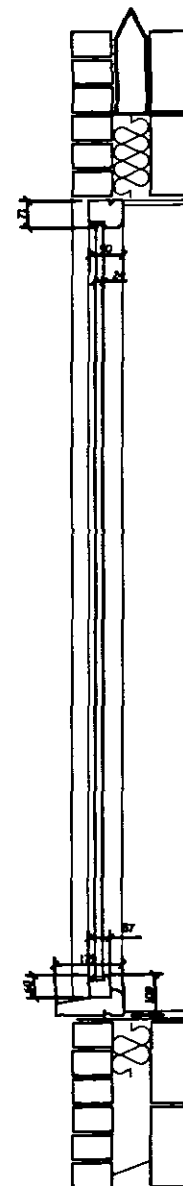

W5 & W6 Fixed Glazed Screens

NOTES:

These details indicate sizes and shapes of joinery for planning purposes. Joinery manufacturer to design in suitable weather strip details & ironmongery etc. All openings to be measured on site by joiner and windows made to suit openings. Do not scale window dimensions from drawings.

H.D. cavity wall lintel inserted
@ 225mm above top of arch.
External 100mm leaf to be Traditionally built brick arch (formwork to remain until lintel is inserted above and mortar has set) and
Internal side of arch to be formed with blockwork (formwork to remain until lintel is inserted above and mortar has set)

PRELIMINARY
SUBJECT TO PLANNING
CONDITION APPROVAL

**ROBERT
LOWE**
CHARTERED
ARCHITECT

1-2 North End, Selkirkhead
Boston, Lincs., PE20 3LR
Phone 01205-521117
Fax 01205-521139
info@lowe-architects.com

Project:
Alterations & Extensions
Bridge Farm, Donington
Lincolnshire
Client:
Mr & Mrs Askew
Drawing Title:
Double Glazed Screens
W5 & W6
Extension

Date:
April 2008
Scale:
1:10 on A2
1:20 on A4

Project No:
07063
Drawing No:
30

Drawn:
JM
Check:

Consent is given to the use of this drawing for the purpose of the project. It is not to be used for any other purpose without the written consent of the architect.

