



W 105 (no arch)  
W7 (no arch)  
W1 W2 W3 W4 (with arch)

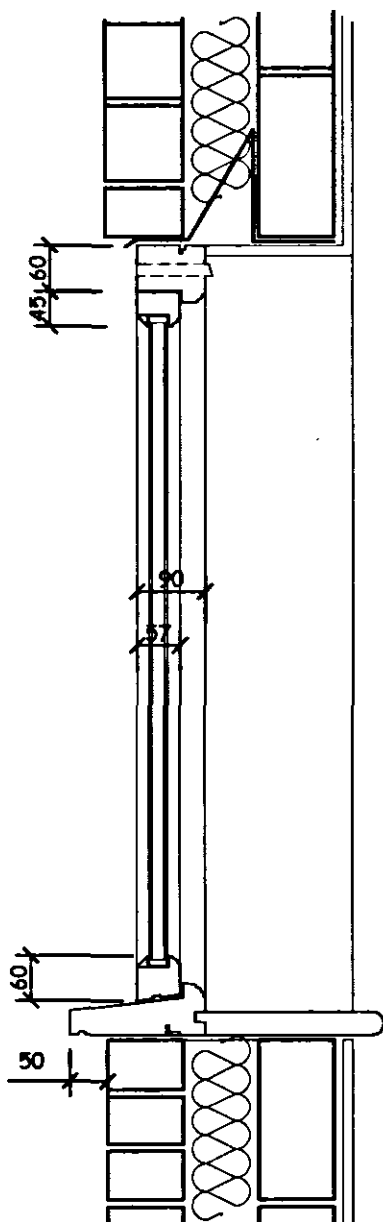

Casement Window  
Vertical Section 1:10 scale

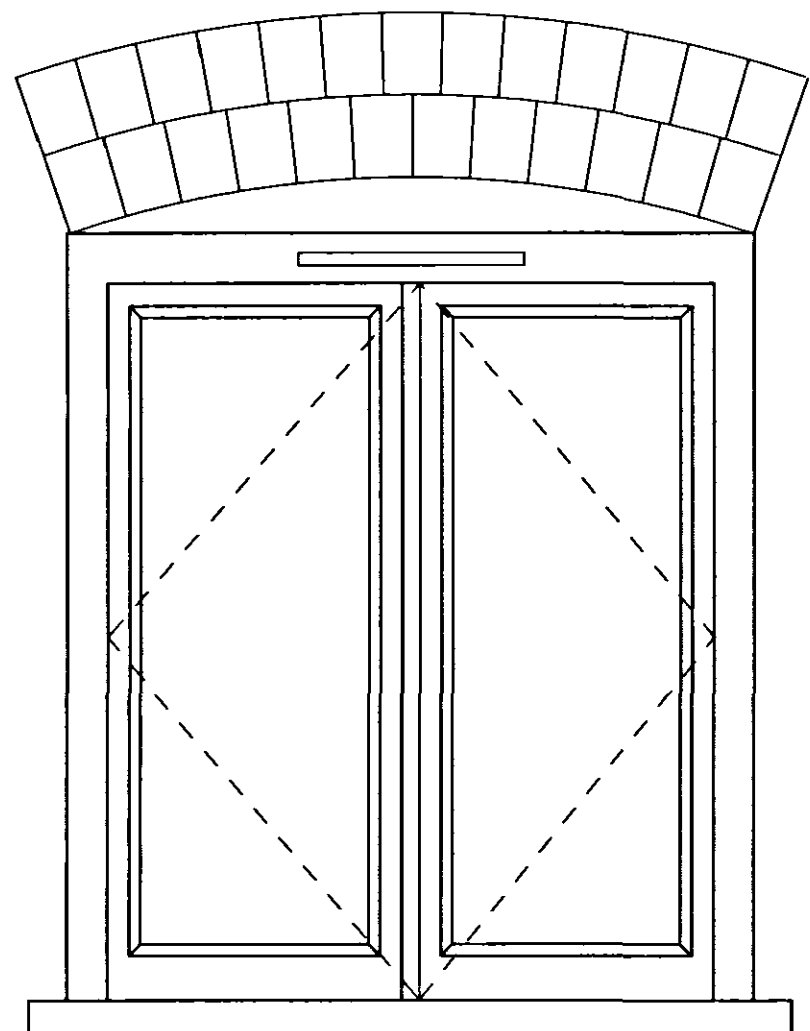


External Elevation

NOTES:

W105 to be cream  
All foil spacers are to be cream  
Gaskets to be cream

W1, W2, W3, W4 and W7 to be dark stain with dark spacers and gaskets to match.

Plasterboard reveals.  
Windows in extensions to have trickle vents (white) because new build will be quite air tight.

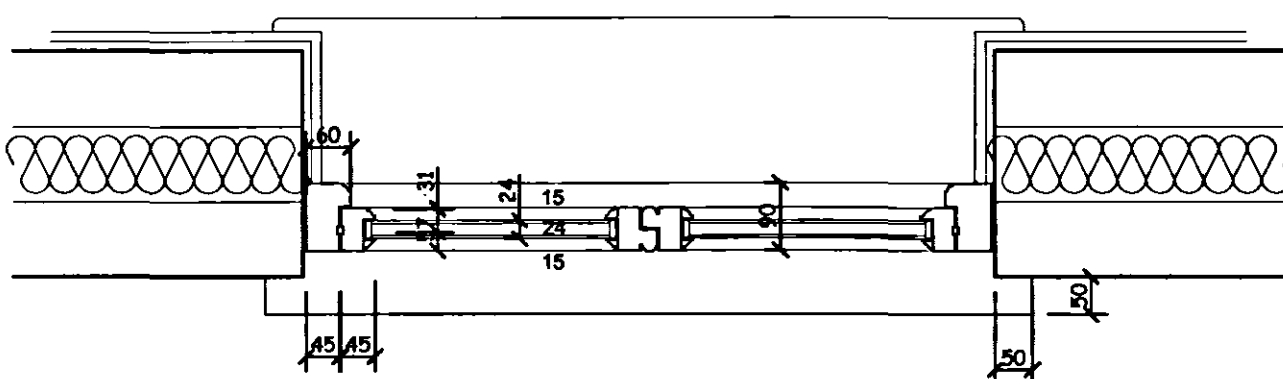

Casement Window  
Horizontal Plan Section 1:10 scale

NOTES:

These details indicate sizes and shapes of joinery for planning purposes. Joinery manufacturer to design in suitable weather strip details & ironmongery etc. All openings to be measured on site by joiner and windows made to suit openings. Do not scale window dimensions from drawings.

PRELIMINARY  
SUBJECT TO PLANNING  
CONDITON APPROVAL

Rev A May 08 window notes updated

**ROBERT  
LOWE**  
CHARTERED  
ARCHITECT

1-2 North End, Swineshead  
Boston, Lincs., PE20 3LR  
Phone 01205-821117  
Fax 01205-821139  
info@lowe-architects.com

Project:  
Alterations & Extensions  
Bridge Farm, Donington  
Lincolnshire

Client:  
Mr & Mrs Askew

Drawing Title:  
Double Glazed  
Casement Windows  
W105  
W1, W2, W3, W4, W7

Date:  
April 08  
Scale:  
1: 10 on A3  
1:5 on A1

Project No:  
07053  
Drawing No:  
Rev:

Drawn:  
JM

25 A

Contractors are to check all dimensions on site and to report any discrepancy to the Architect.  
Do not scale from the drawing. © 2005

A3

