
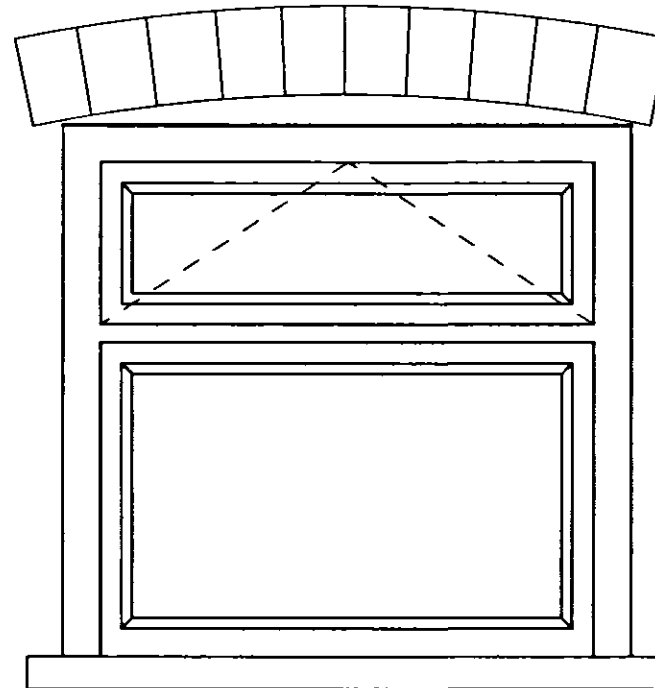


W 110 bathroom Existing House

existing lintels
not shown
because not
yet seen

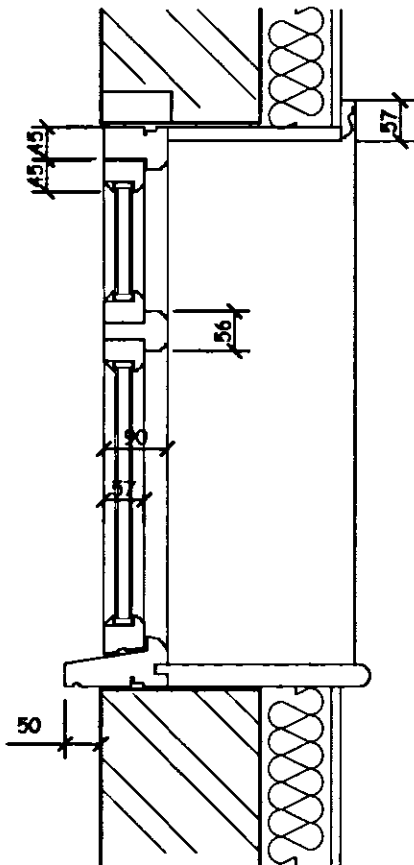

External Elevation

Top Opener Window
Vertical Section 1:10 scale


NOTES:

All foil spacers are to be cream

Gaskets to be cream

No trickle vents in the existing house as old building
will not be air tight.

Timber linings - not reveal plasterboard

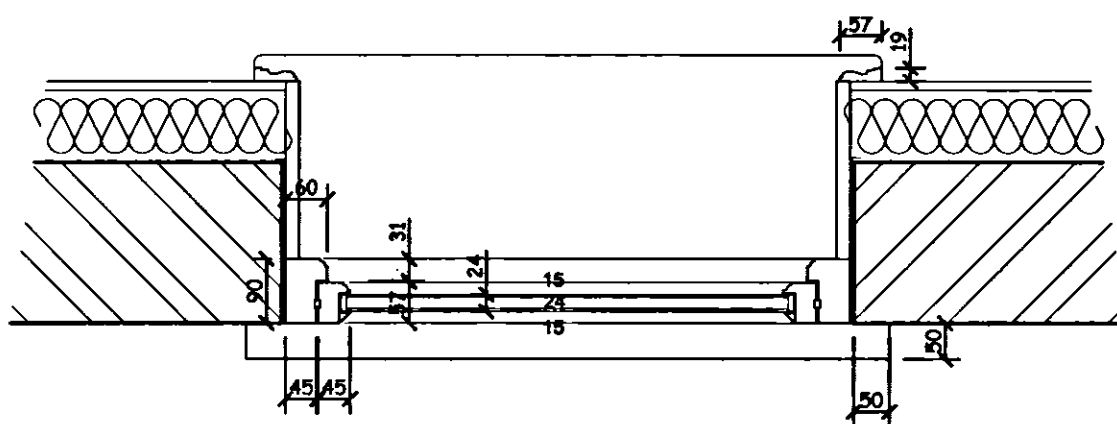

Top Opener Window
Horizontal Plan Section 1:10 scale

NOTES:

These details indicate sizes and shapes of joinery for planning purposes. Joinery manufacturer to design in suitable weather strip details & ironmongery etc. All openings to be measured on site by joiner and windows made to suit openings. Do not scale window dimensions from drawings.

Rev B May 2008 gaskets and spacers to be cream

**ROBERT
LOWE**
CHARTERED
ARCHITECT

1-2 North End, Swineshead
Boston, Lincs., PE20 3LR
Phone 01205-821117
Fax 01205-821139
info@lowe-architects.com

Project:
Alterations & Extensions
Bridge Farm, Donington
Lincolnshire

Client:
Mr & Mrs Askew

Drawing Title:
Double Glazed Top Opener
W110
Bathroom

Date:
April 08

Scale:
1: 10 on A3
1:5 on A1

Project No:

07053

Drawing No:

Drawn:

JM

Rev:

21 B

Contractors are to check all dimensions on site and to report any discrepancy to the Architect.
Do not scale from the drawing.
© 2008

PRELIMINARY
SUBJECT TO PLANNING
CONDITION APPROVAL

DETERMINED
PLAN

SHDC
Planning & Development

- 6 MAY 2008

Ref: 0560/08