




North (Front) Elevation 1:100




East (Side) Elevation 1:100



South (Back) Elevation 1:100
Option 1

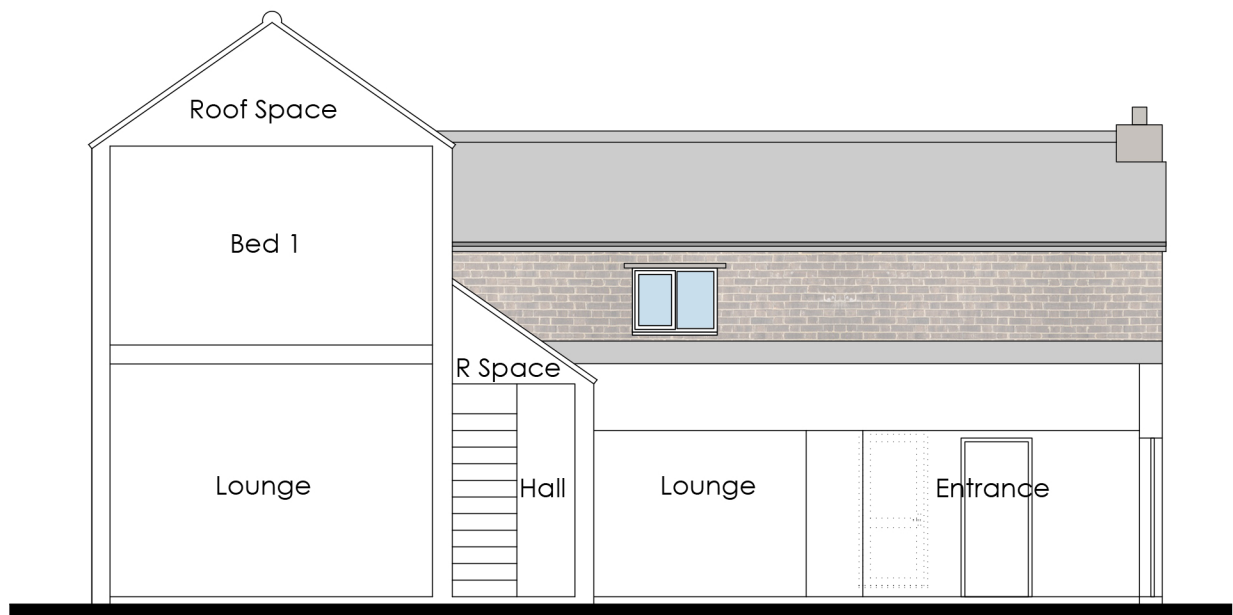

West (Side) Elevation 1:100

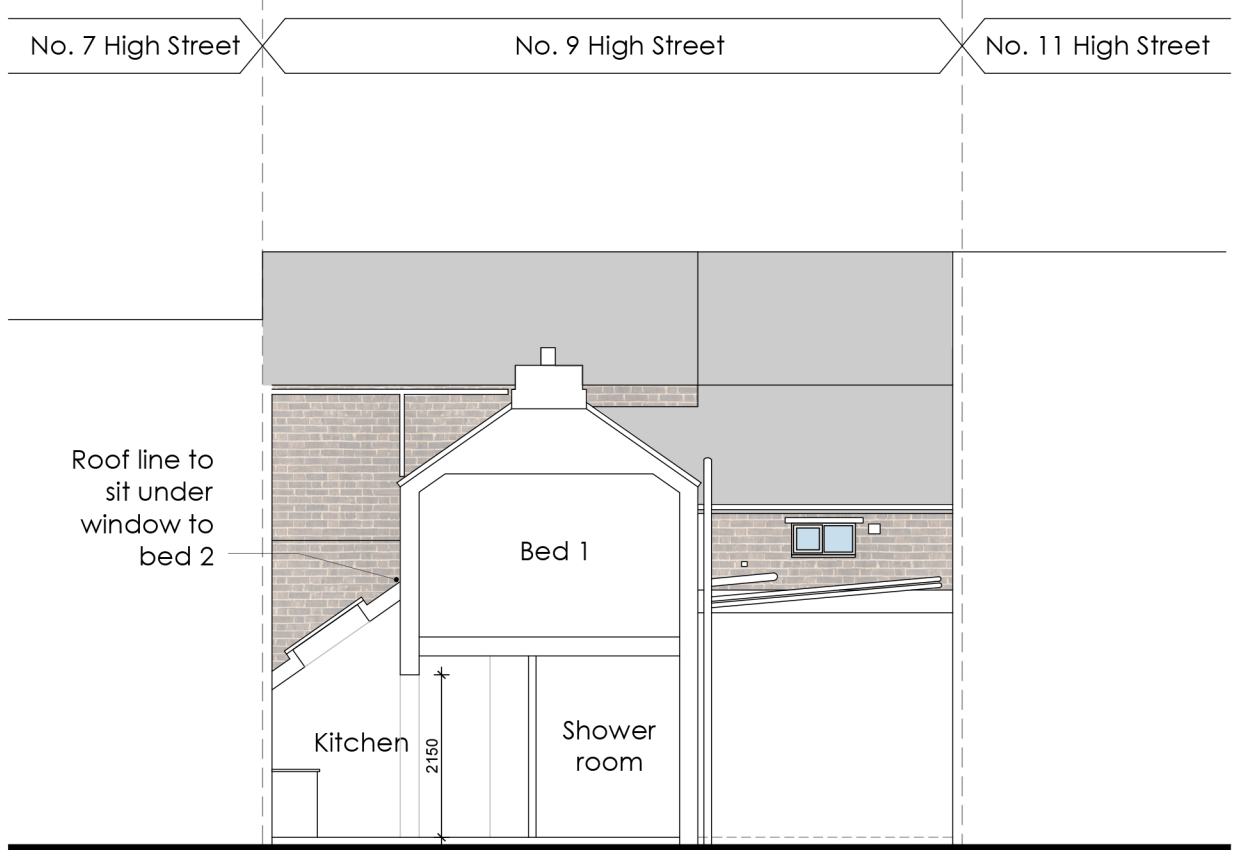

Section 1:100



Precedent images showing rooflights in sloping ceilings to kitchen / dining areas.