North Elevation

Section A

North Elevation/Section B

East Elevation

PLAN

Garage

Extg Workshop

Store

Garage

Courtyard

KITCHEN

WC

Soakaway to LA regts min 5m from BDS

Natural clay pantiles, mix & ridge tiles

Brick segmental arches & stone keystones to match

CT gutter

Raise North gables by approx 6NO brickcourses with bricks removed from South wall to form symmetrical gable with tumbled brickwork to match xtg in lime mortar. Brickon-edge coping as part of tumbling & to form chase for lead flashing on West side

Vertical boarded & framed timber doors on pintles with N.S. strapfixings

Natural clay pantiles on nailed battens. Eaves detail unaltered

Rainwater goods replaced to match xtg

Pair of timber doors to match xtg

Brick gable retained to match xtg pitch

Catslide roof to match xtg

Existing brick boundary wall

Proposed new brick boundary wall

Proposed hedges & trees approximately 5m

Proposed new brick boundary wall

Existing brick boundary wall

Existing timber boundary fence

Existing brick boundary wall

Existing timber boundary fence

Existing brick boundary wall

Existing timber boundary fence

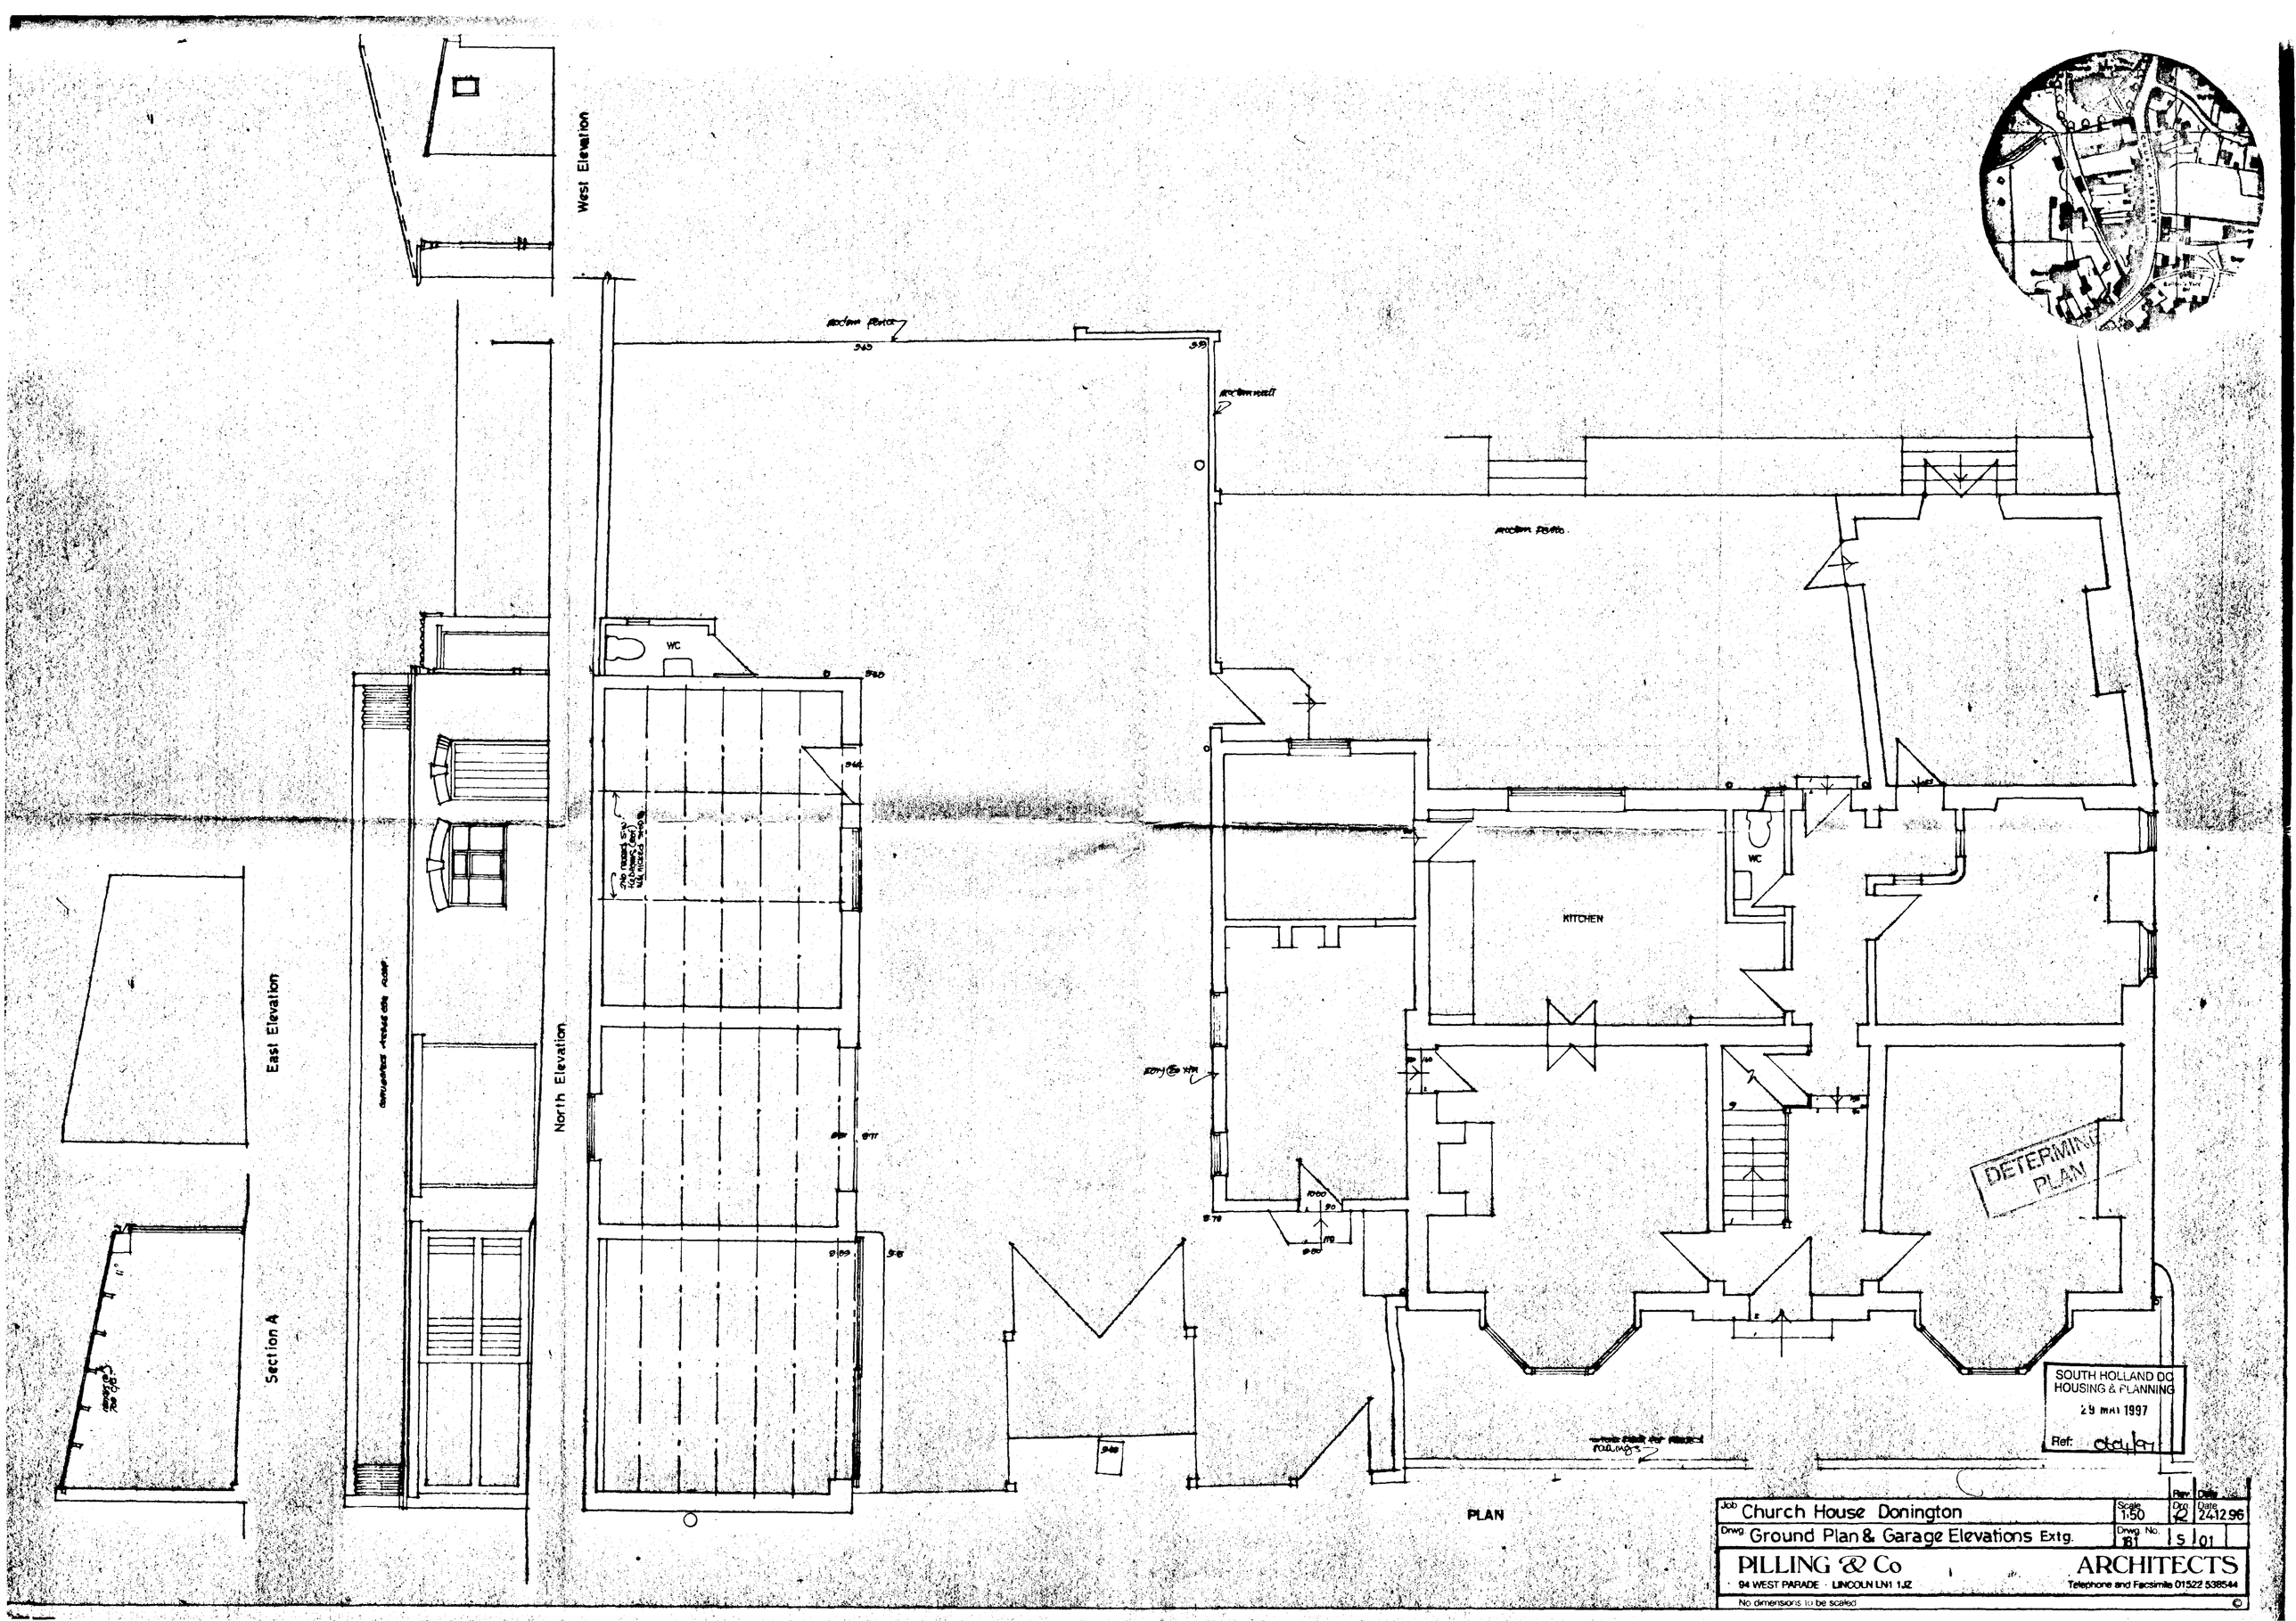
West Elevation
East Elevation
North Elevation
Section A
WC
KITCHEN
PLAN
DETERMINED PLAN
SOUTH HOLLAND DC
HOUSING & PLANNING
29 MAY 1997
Ref: 0604/97
Job Church House Donington
Scale 1:50
Drg. Date 24.12.96
Drwg. Ground Plan & Garage Elevations Extg.
Drwg. No. 181 S 01
PILLING & Co ARCHITECTS
94 WEST PARADE · LINCOLN LN1 1JZ
Telephone and Facsimile 01522 538544
No dimensions to be scaled

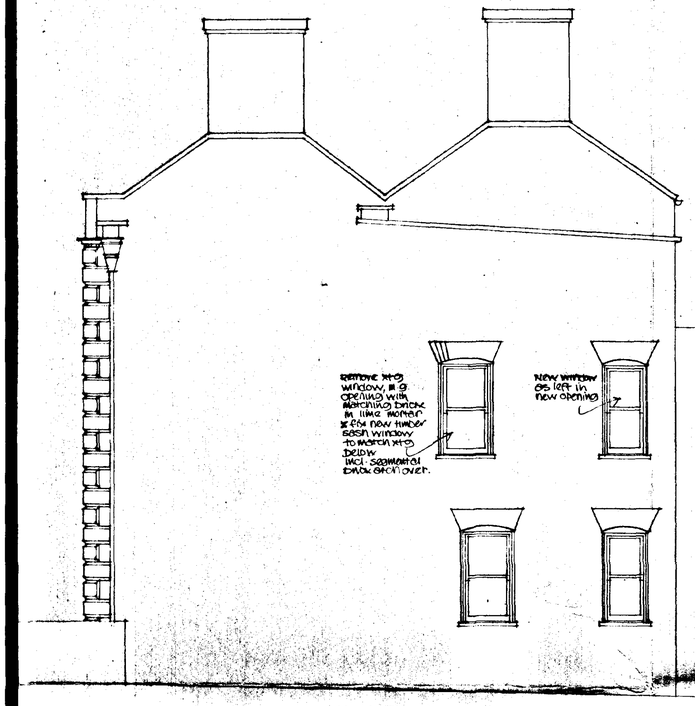

North Elevation

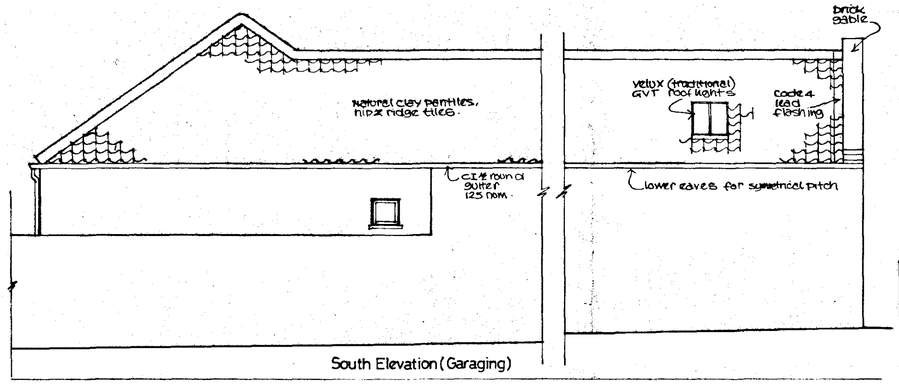

South Elevation (Garaging)

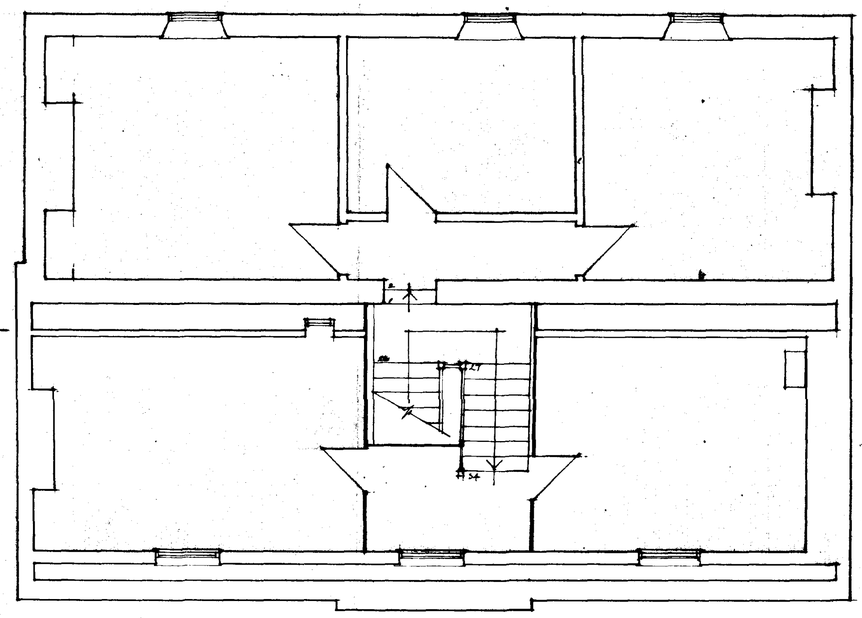

Second Floor

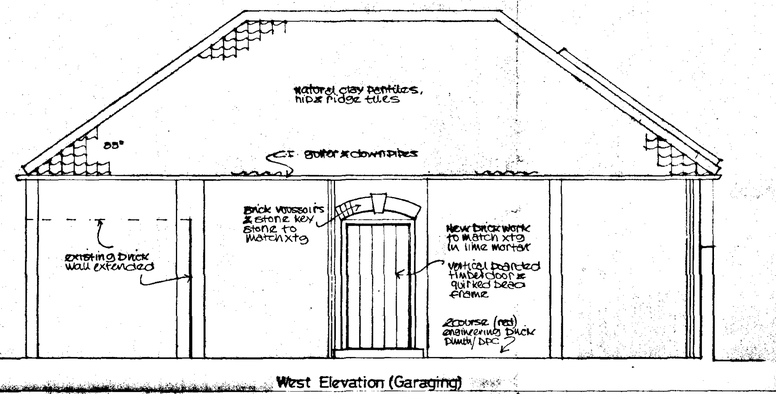

West Elevation (Garaging)

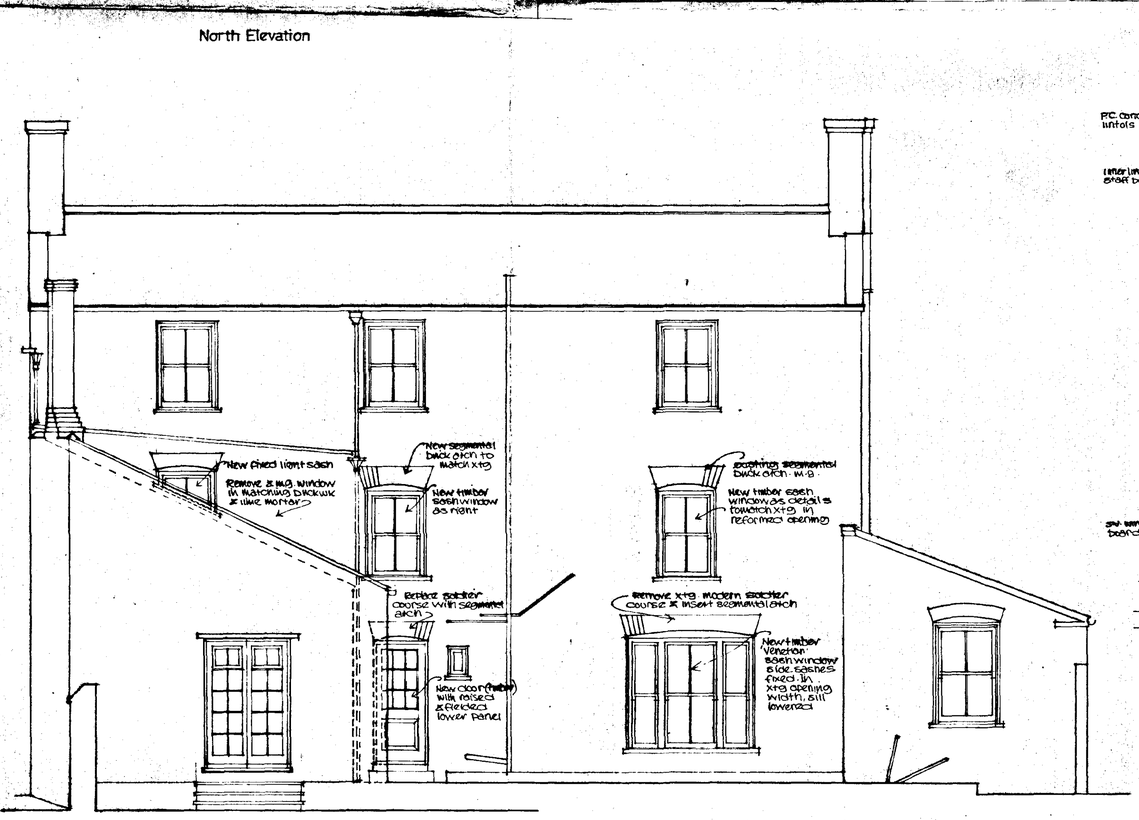

West Elevation

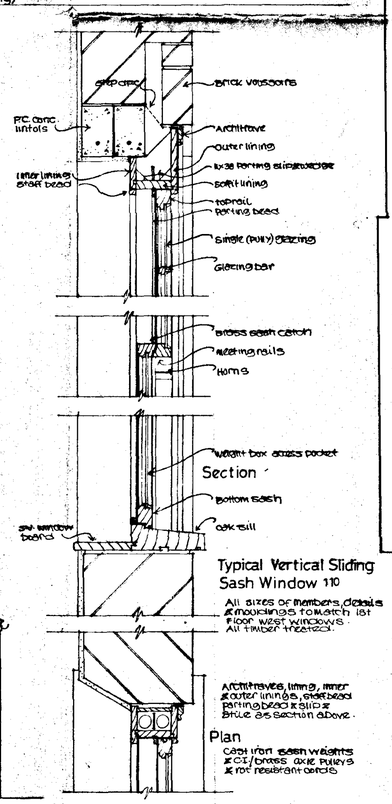

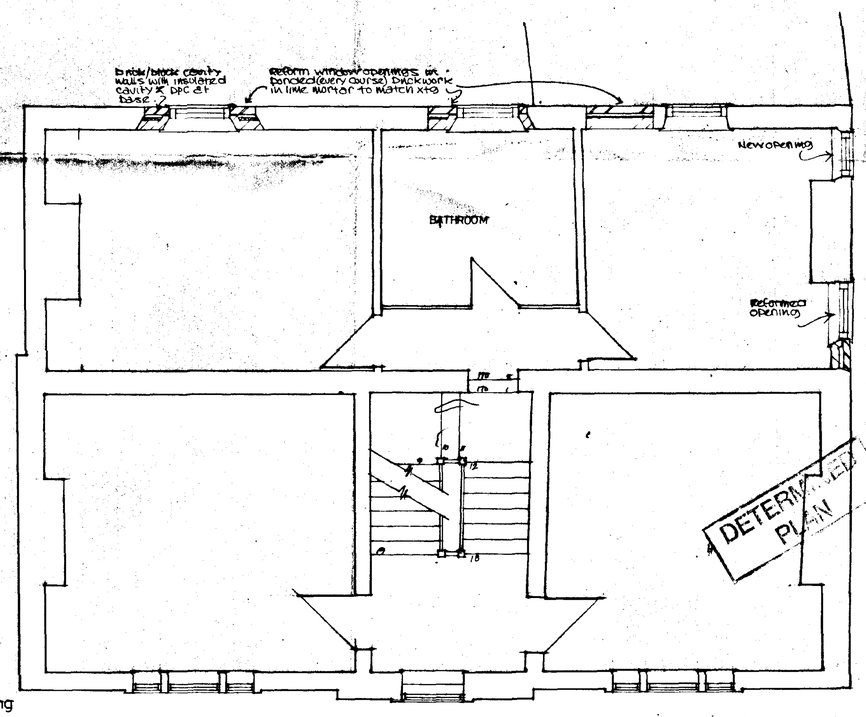

First Floor

SOUTH HOLLAND DC HOUSING & PLANNING 29 MAY 1997 Ref. 0607/97

kitchen window varied
B.C. plan in re reg. notes & details

		B	19.05.97
		A	2.05.97
		Rev.	Date
Job Church House Donington	Scale 1:50	Drn. JR	Date 24.12.96.
Drwg. 1st & 2nd Floor Plans & West Elevation Proposed	Drwg. No. 181	P 102	B

PILLING & Co ARCHITECTS
94 WEST PARADE · LINCOLN LN1 1JZ
Telephone and Facsimile 01522 538544

No dimensions to be scaled

©