

BOWLING GREEN

DRAIN

DRAIN
+ 1344m
Bottom
of drain

+100.476

+100.363

+100.314

+100.327

+100.000
DPC

+100.192

+100.192


EXISTING
ACCESS

+100.287

+100.148

+100.057

STATION STREET

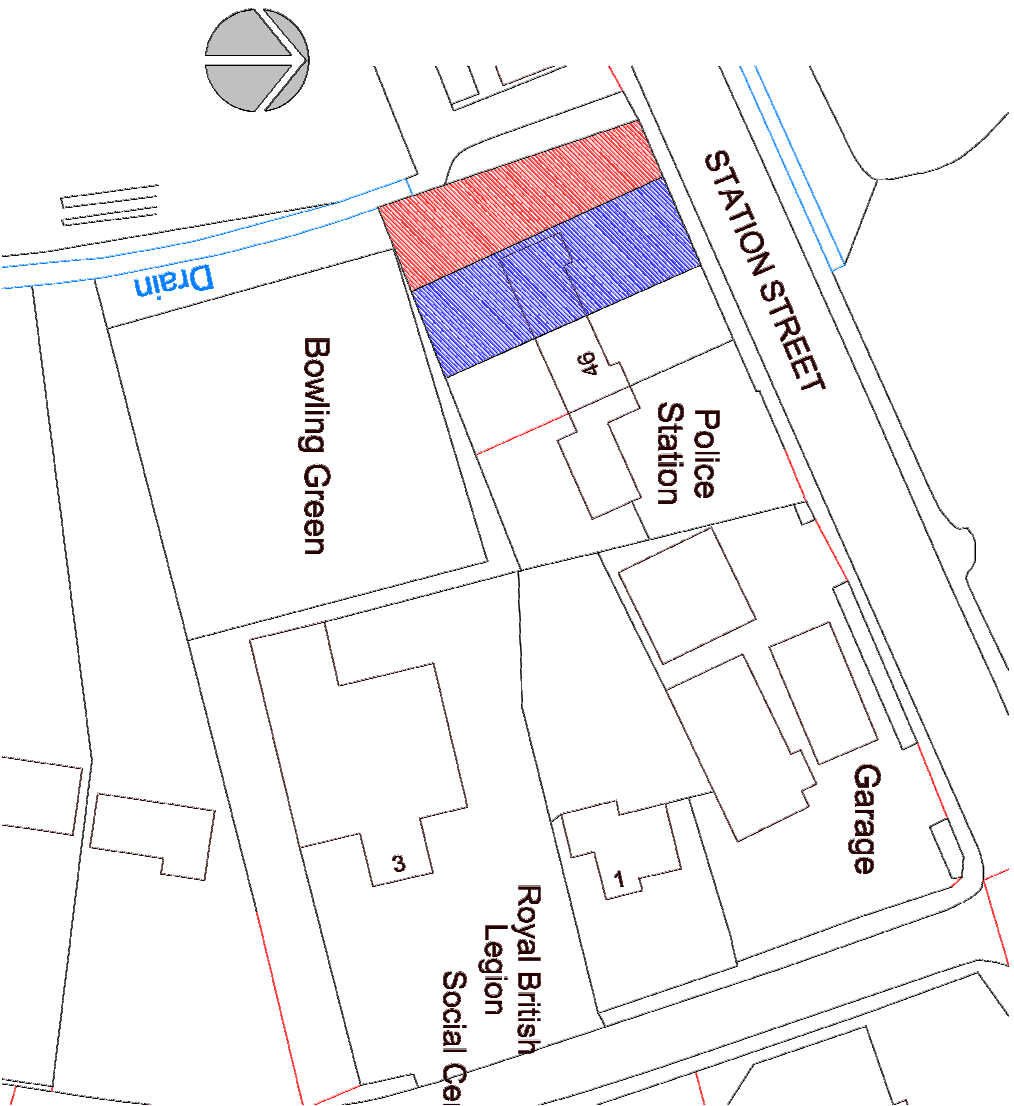

Rev.	Date	Description

ORIGINAL SIZE 100mm x 150mm MUST BE USED

NOTE: ALL DIMENSIONS, MATERIALS AND WORKMANSHIP IN ACCORDANCE WITH NRM, STANDARDS AND
REVISIONS INSTRUCTIONS.
DO NOT SCALE FROM THIS DRAWING. ALL DIMENSIONS TO BE MARKED WITH THE TECHNICAL OFFICE.

Project

48 STATION ROAD
DONNINGTON

DRAWING

EXISTING SITE LAYOUT

SCALE	1:200@A3	DRAWN	ML
DATE	17.03.16	CHECKED	-
DWG NO	ADS/SL/01	REVISION	-