



External Joinery
- Stained - Walnut

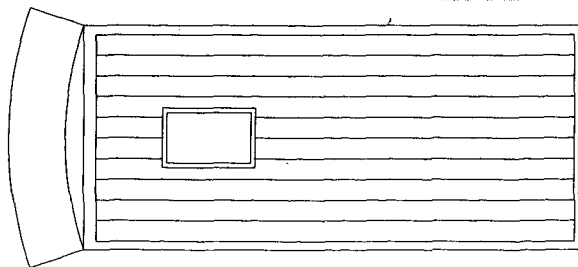

Elevation 1:20

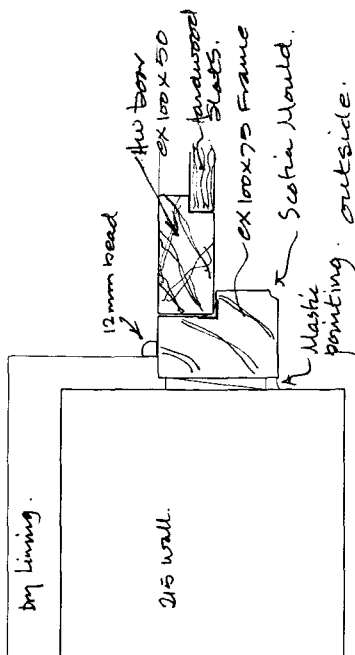


Lamb Detail

BARNs AT CROSSGATE FARM, QUADRING ROAD, DONINGTON

FOR

TENNYSON HOMES

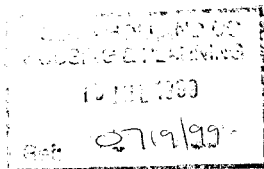

PLANTING SCHEDULE

Hedge fronting A152 and return at south boundary - mixed country hedging comprising:-


1.	Acer campestre	20%
2.	Crataegus monogyna	30%
3.	Fagus sylvatica	15%
4.	Ilex aquifolium	10%
5.	Viburnum opulus	15%
6.	Rosa rugosa	10%

Planting at 4 No. per metre run in double staggered row.


Maintain - 1.0m High adj. F. Path - Increasing to 1.8m at rear.

Barry Johnson Architect


30th. June 1999

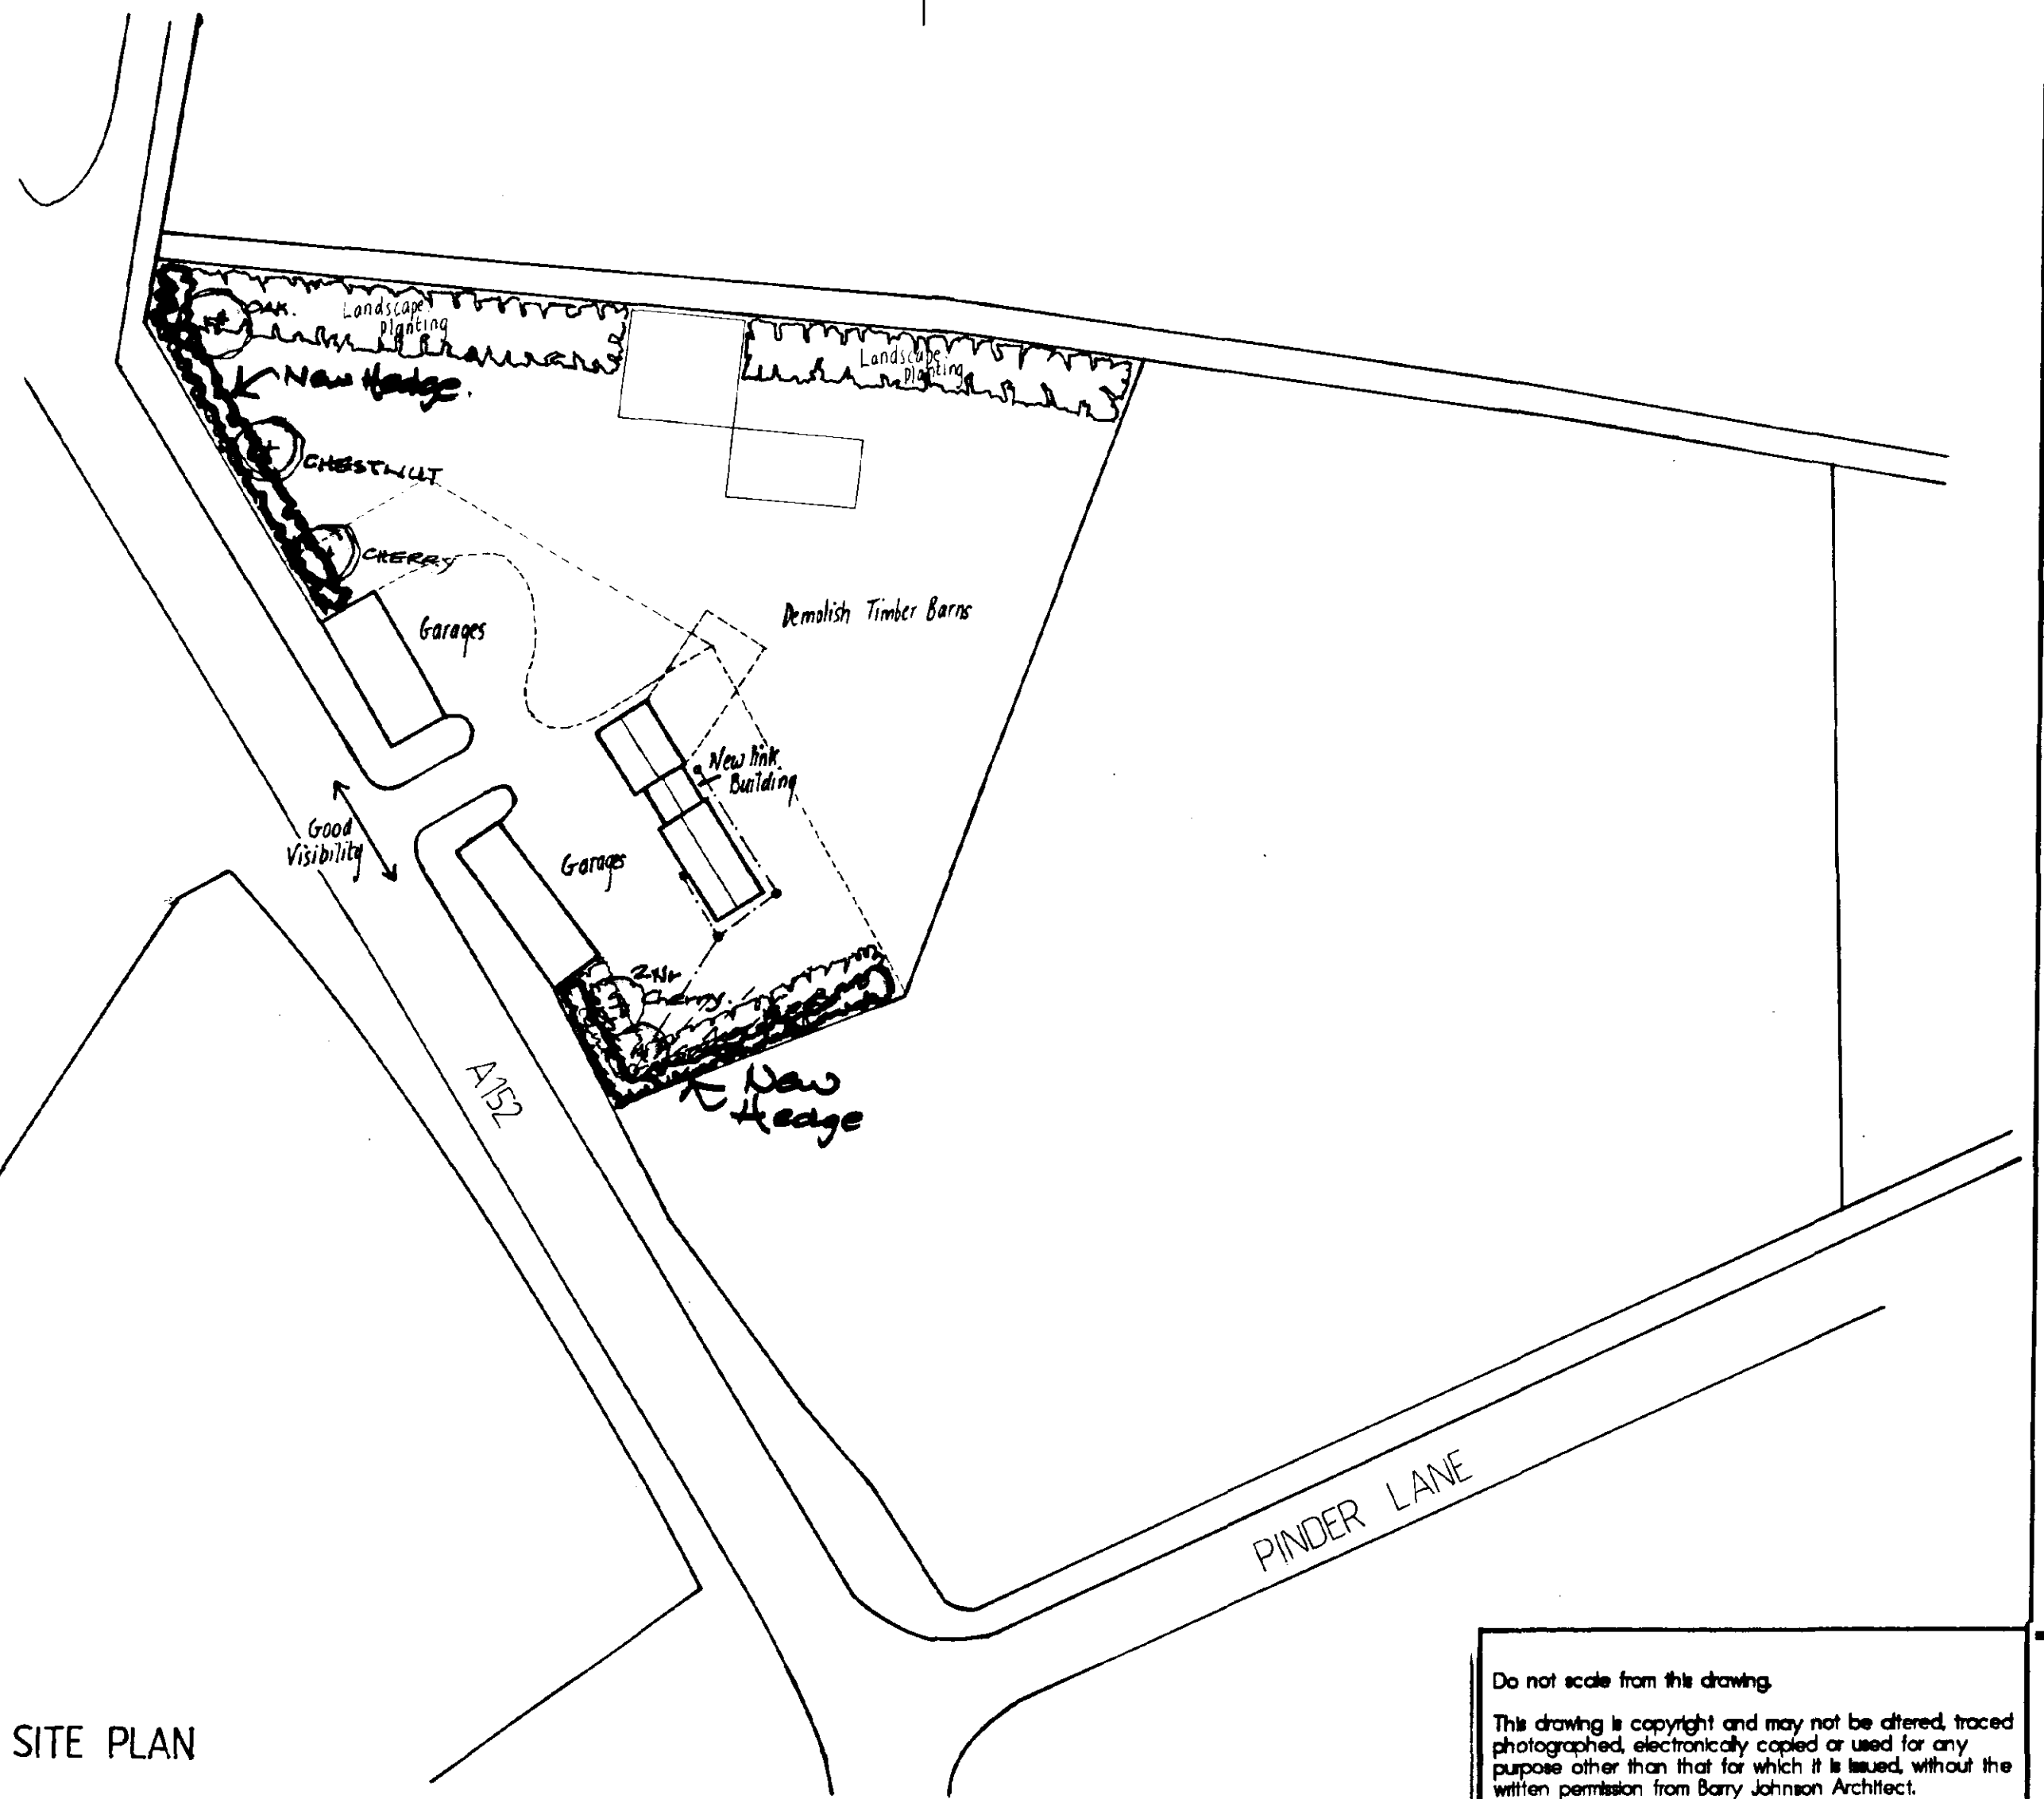

SITE PLAN

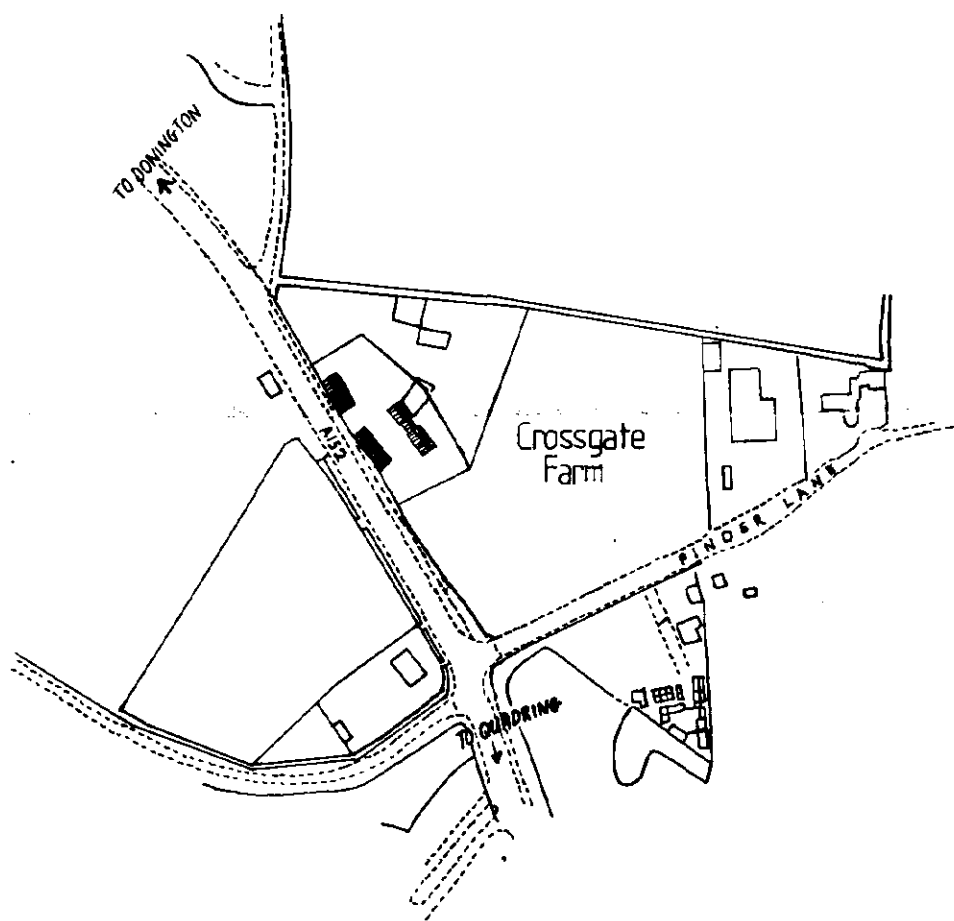

LOCATION PLAN

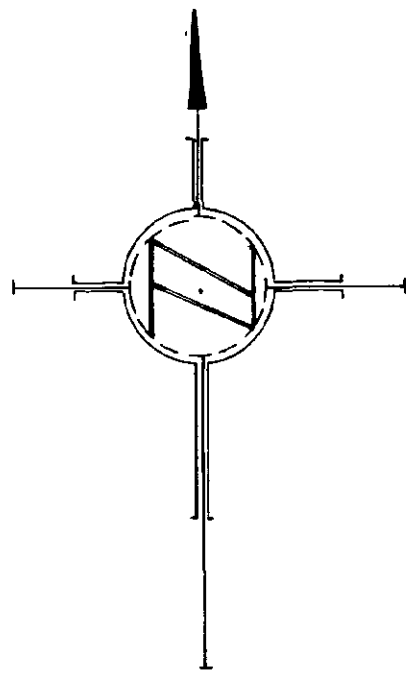

Do not scale from this drawing.

This drawing is copyright and may not be altered, traced, photographed, electronically copied or used for any purpose other than that for which it is issued, without the written permission from Barry Johnson Architect.

The General Contractor is to check all dimensions on site and report any discrepancy to the Architect.

Rev. B. July '99. Hedge + trees. ref. Hedge Spec.

Revisions

Client

TENNYSON HOMES

Job Title

PROPOSED ALTERATIONS
TO BARN TO FORM
DWELLING
at CROSSGATE FARM
QUADRING RD. DONINGTON

Drawing Title

LOCATION & BLOCK
PLANS

Scale

1/500 & 1/2500

Date

24.02.99

SOUTH HOLLAND DC
HOUSING & PLANNING

19 JUL 1999

Ref:

Barry Johnson DipArch, RIBA
Chartered Architect
16 Main Ridge West, Boston
Lincolnshire PE21 6QN
Telephone 01205 367929
Fax 01205 358031

Job No.

935

Drawing No

A

03

B.

X