


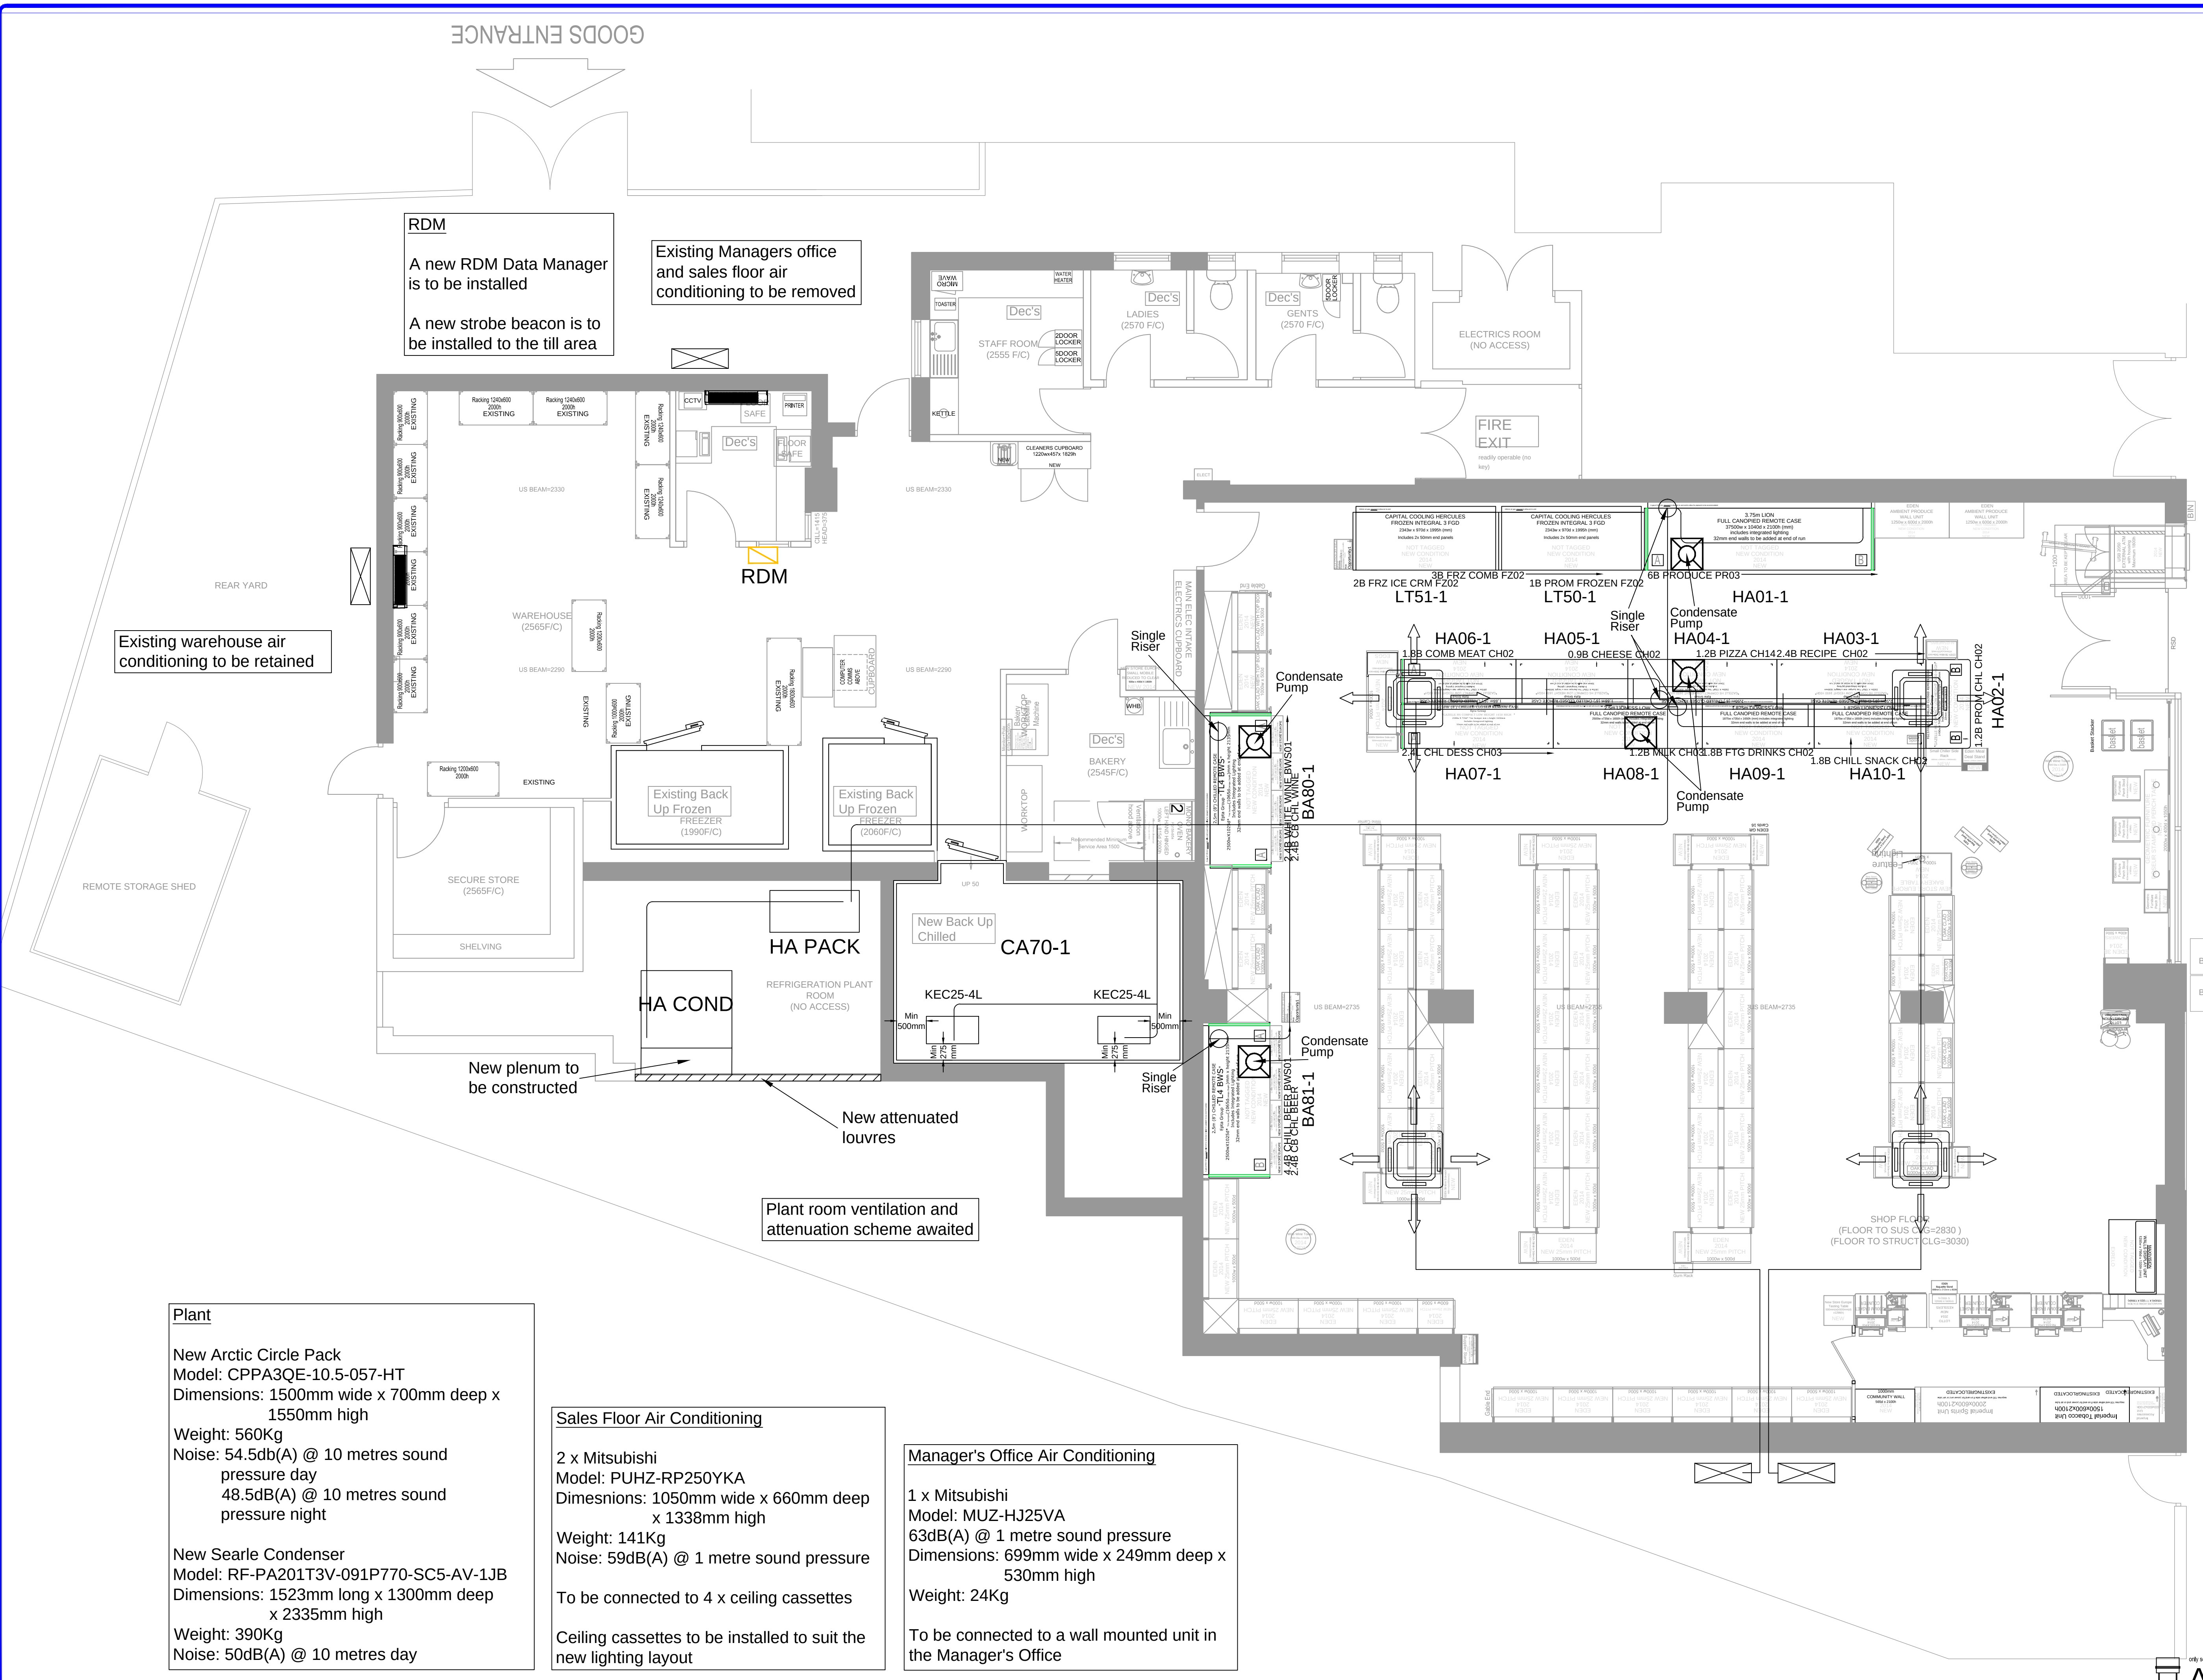

Notes:
This drawing is for Refrigeration design only.
It should be read in conjunction with all standard details and specifications.
All dimensions to be checked on site and any discrepancy to be verified before commencement of work.
All works to comply with current building regulations/health and safety standards.

Rev	By	Date	Details
			Project tCG
			DONINGTON
			Store ID -
			Client The co-operative good with food
			bja Refrigeration Consulting Engineers
			Bridge Mills Huddersfield Road Holmfirth HD9 3TW Tel: 01484 680069 Fax: 01484 680041 E-Mail: info@bjacool.co.uk
			Drawing Title GENERAL LAYOUT OF REFRIGERATION
			Drawing Status PROPOSED
			Client Drawing Revision P5-F5-M2
Scale	NTS	Date	15/08/2014
Drawn	AJM	Checked	Approved
Drawing No.	2014070410-01		Rev -

only scaled on

A1