



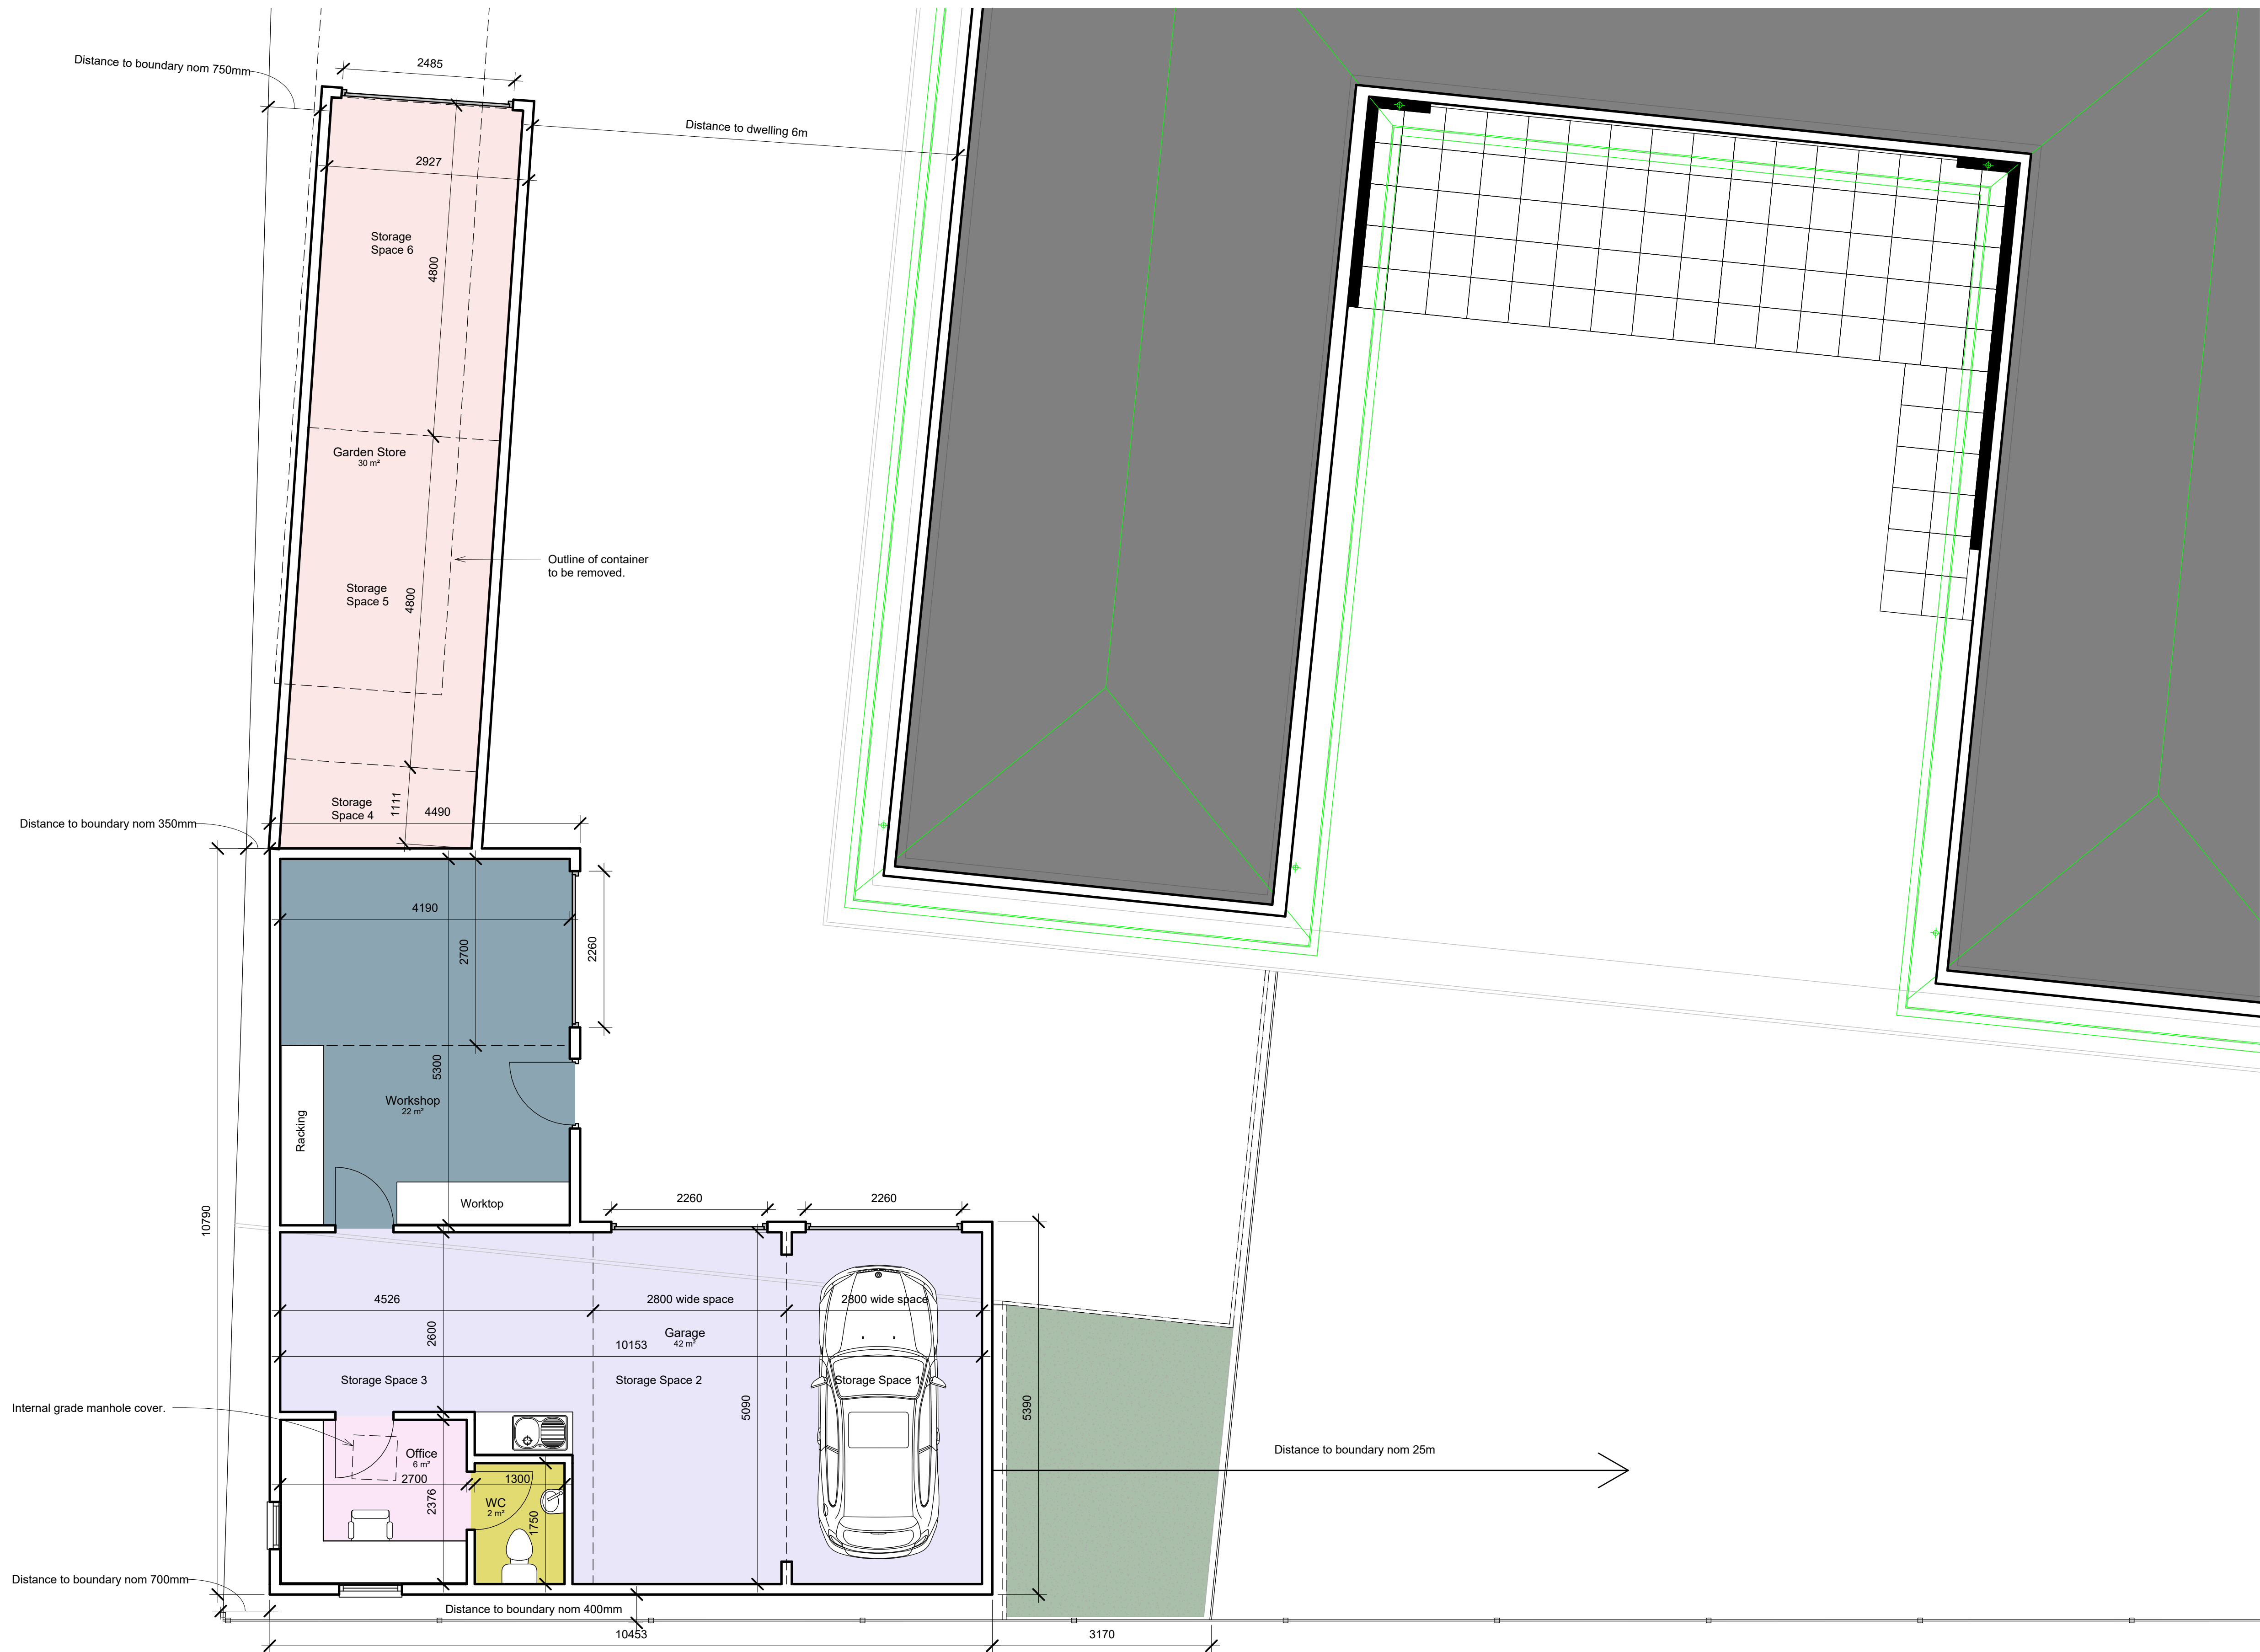

Ground Floor Level Plan as proposed
Scale 1 : 50

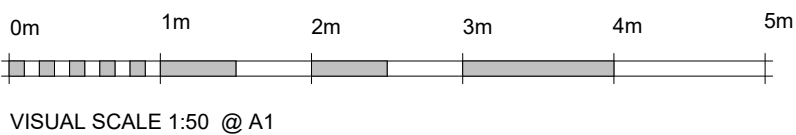

P1	19.08.2022	Drawing updated for planning application issue.	RDL
Ref.	Date	Description	Initial

Oglesby & Limb Ltd

Chartered Architect

Suite 1, Market Chambers
12 Market Place, Spalding, Lincs
PE11 1SL

Tel: 01775 761196

e-mail: design@o-l-ltd.co.uk

Client:
Mr M Burrell

Project:
**Proposed Outbuilding Town Dam
Lane Donington Spalding PE11
4TP**

Drawing Title:

**Ground Floor Level Plan as
proposed**

PLANNING APPLICATION ISSUE

Date:	Aug 2022	Scale:	as shown @ A1
Drawn by:	RDL	Checked by:	AJO

Drawing Number:	Rev:
A1493-11	P1