


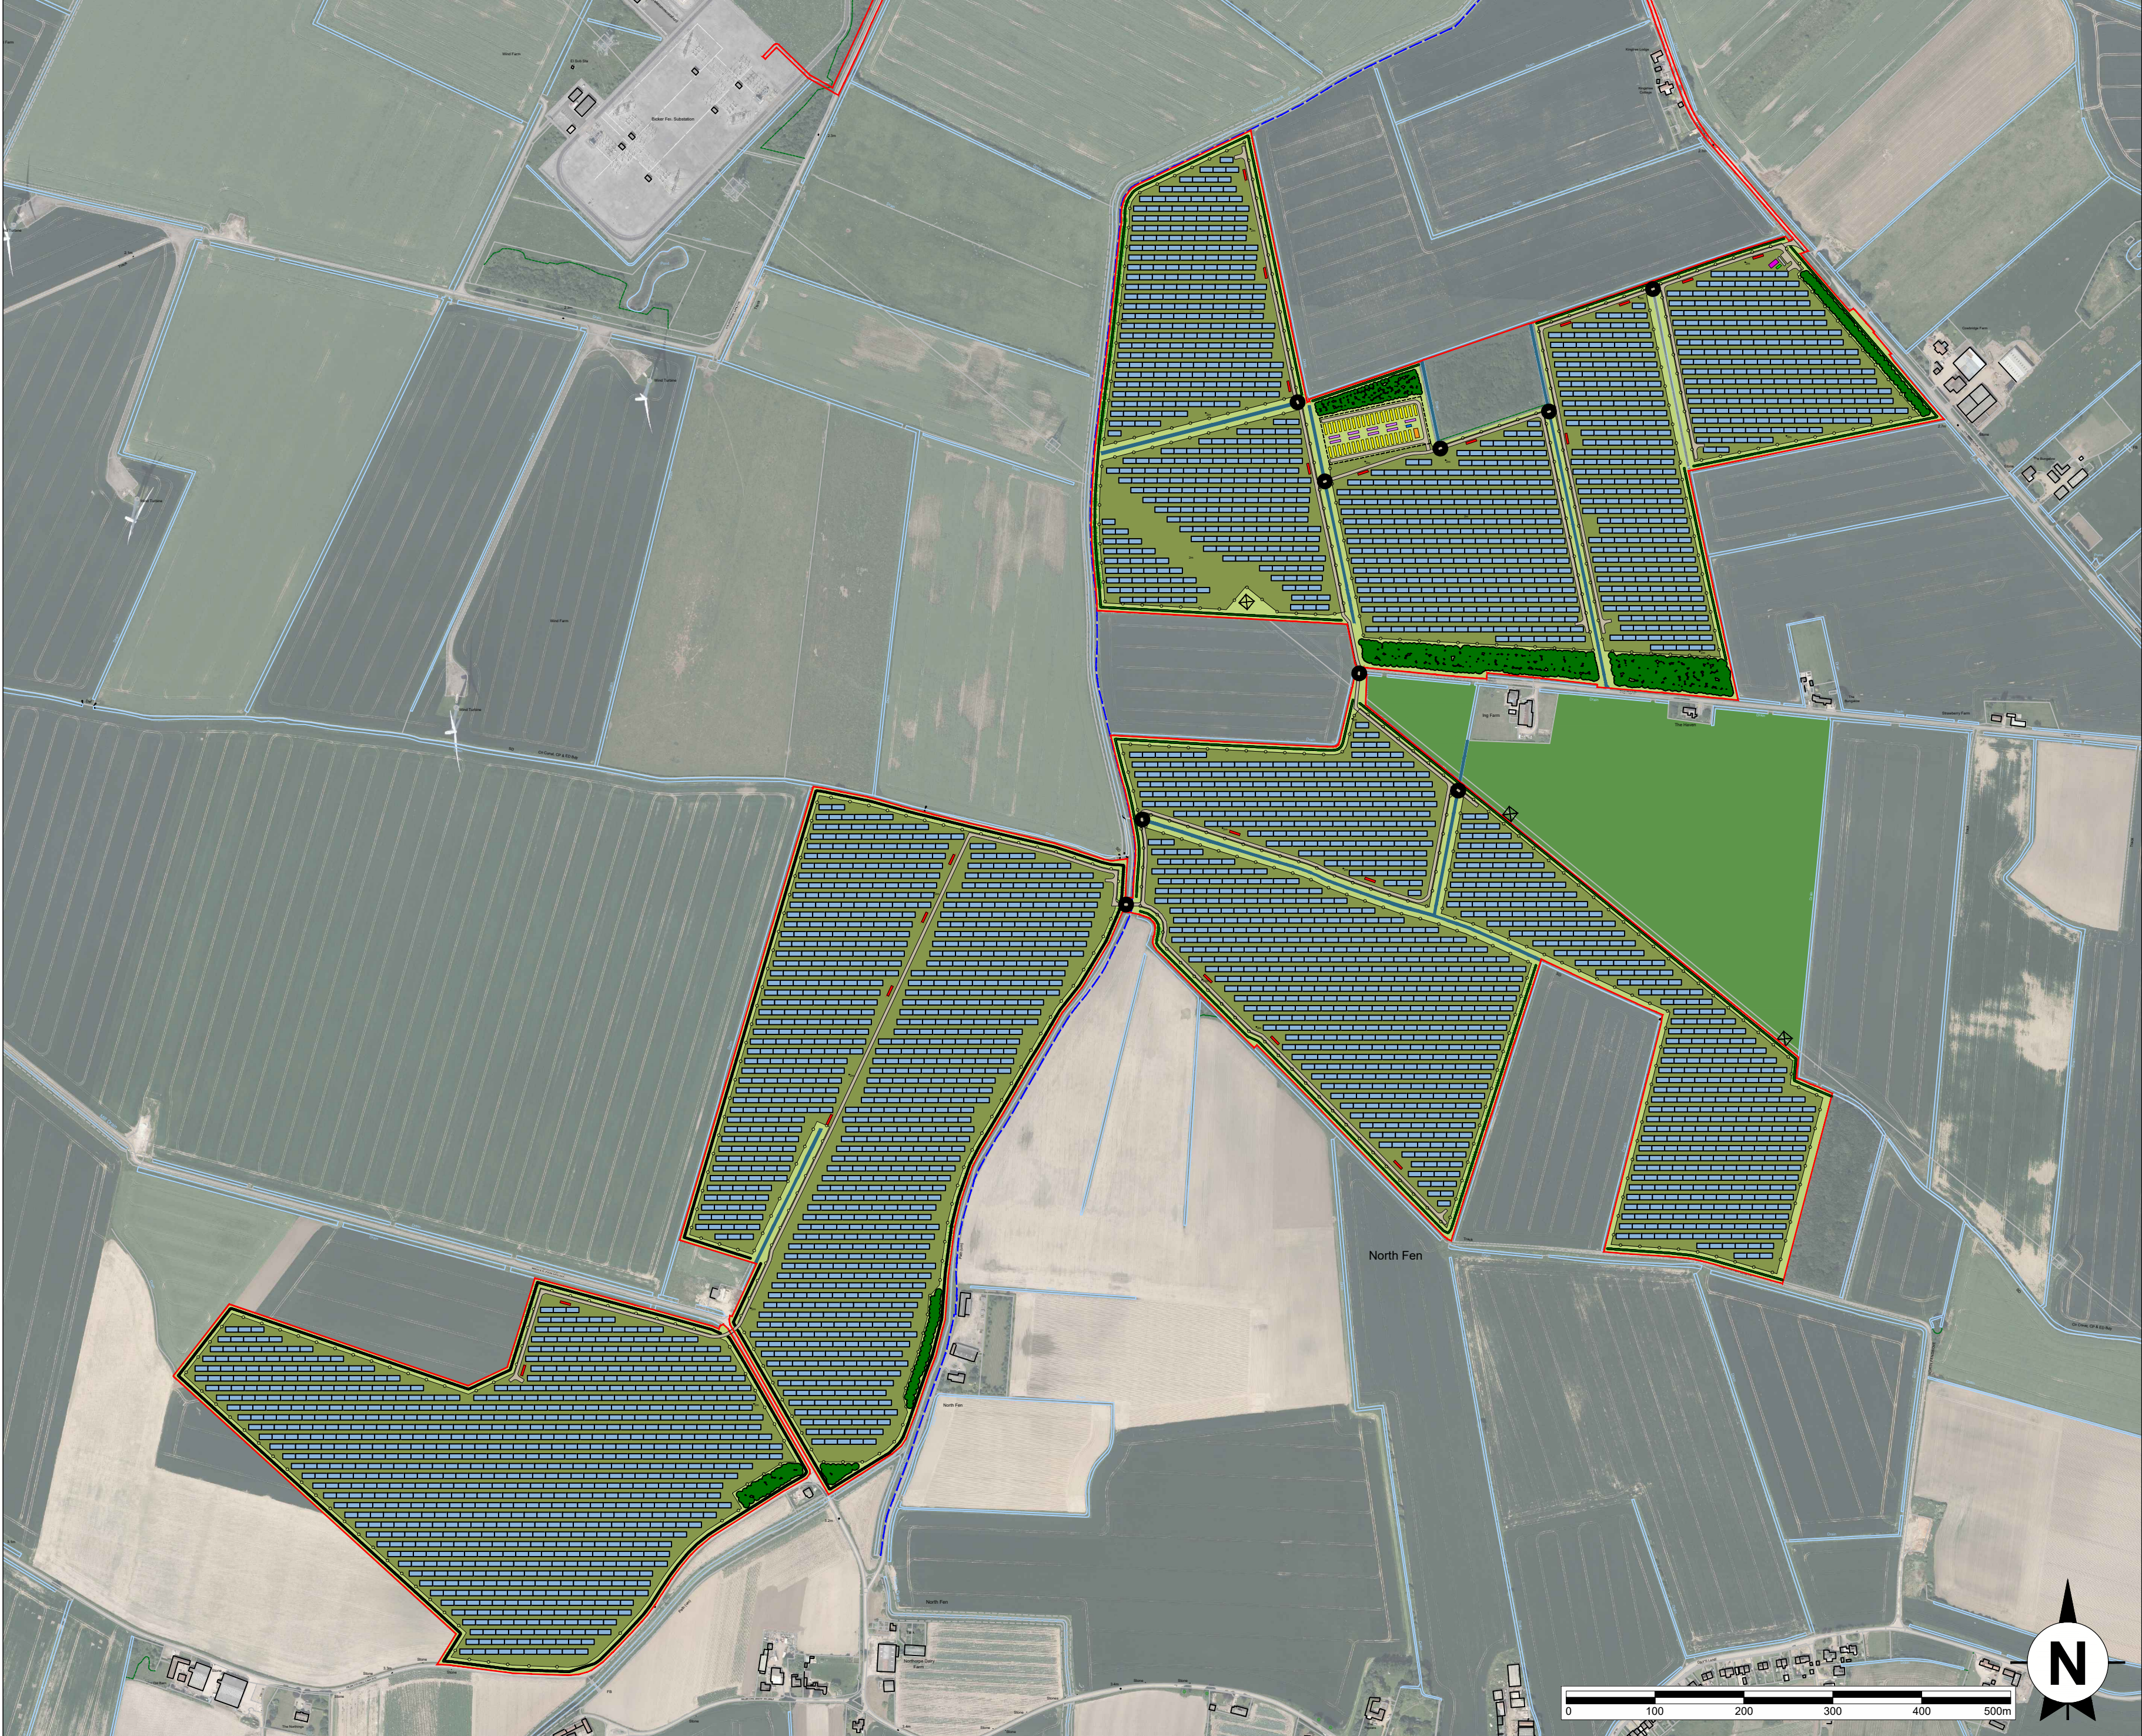

This drawing is the copyright of AXIS P.E.D Limited and may not be loaned, copied or reproduced in any way -or used for any offer, quote, tender or construction purposes without written consent of the company to do so

Follow any figured dimensions - do not scale for construction purposes. IF IN DOUBT ASK.

Revision History		Date

- Application Boundary
- Photovoltaic Panels
- Deer / Stock Fence 2.1m
- Acoustic Fence 5m
- Solar Inverter / Transformer Station
- Solar Storage Building
- Solar Control Building
- Solar Switchgears Building
- Battery Storage Container
- Inverter / Transformer Station
- Control Building
- Switchgears Building
- Access Track
- Low Maintenance Pasture
- Species Rich Grassland
- Hedgerow
- Woodland Shelterbelt
- Existing ditch retained and enhanced
- Existing public right of way
- Existing pylon
- Proposed ditch crossing
- Sky Lark Mitigation Area

Chester Office: Well House Barns Bretton Chester CH4 8DH		South Manchester Office: Camilla House 76 Water Lane Wilmslow SK9 8BB		axis
0844 8700 007		www.axisped.co.uk		
client: AGR				
project: BICKER FEN SOLAR FARM				
drawing title: GENERAL ARRANGEMENT WITH SKY LARK MITIGATION AREA				
date: March 2023		drawn by:	checked:	
drawing number:		TR	PR	
2920-01-17		status:		
--		rev:		
scale(s): 1:5,000@A2				
planning environment design				