

AGRICULTURAL LAND CLASSIFICATION

Axis Ped

Bicker Fen Solar Farm



Our Ref: SES/AP/BF/#1

Date: 22nd Nov 2021

Client:

Axis PED
Well House Barns,
Chester Rd,
Bretton,
Chester
CH4 0DH

AGRICULTURAL LAND CLASSIFICATION

Bicker Fen Farm

A report prepared on behalf of **Soil Environment Services** by:

Dr Robin S Davies BSc PhD F.I.SoilSci PGC *Contaminated Land Management*
Managing Director

This report has been prepared by Soil Environment Services with all reasonable skill, care and diligence, within the terms of The Contract with The Client. The report is the property of The Client who can assign this report to any third party who will then be afforded the same assurances as detailed within the terms of the original Contract with The Client.

Soil Environment Services

Agricultural Land Classification, Contaminated Land
Risk Assessment, Mineral Extraction Soil Planning
Unit 8, Stocksfield Hill, Stocksfield, Northumberland, NE43 7TN
Tel: 01661 844 827, Email: rd@soilenviromentservices.co.uk

www.soilenviromentservices.co.uk

CONTENTS

	Page
1. INTRODUCTION	
1.1 Methodology	4
1.2 Previous ALC gradings	4
2. CLIMATIC LIMITATIONS	5
2.1 Overall climate	5
2.2 Local climate	5
3. SITE LIMITATIONS	5
3.1 Gradient	5
3.2 Microrelief	5
3.3 Flooding	6
4. SOIL LIMITATIONS	7
4.1 Texture and structure	7
4.2 Depth	7
4.3 Stoniness	7
4.4 Chemical	7
5. INTERACTIVE LIMITATIONS	8
5.1 Wetness	8
5.2 Droughtiness	8
5.3 Erosion	8
6. AGRICULTURAL LAND CLASSIFICATION	9
6.1 Most limiting factor	9
6.2 Current ALC grading	9

DRAWING 1 ALC Grade and survey points

APPENDIX A Survey profile data sheet

STATEMENT OF COMPETENCE

GENERAL INFORMATION SOURCES

GLOSSARY

1. INTRODUCTION

An Agricultural Land Classification (ALC) has been carried out on 110 ha of land at Bicker Fen Solar Farm (Drawing 1). The site is centred on OS Grid Ref 520078,337657.

The site survey was conducted on the 1st and 2nd November 2021 and classified the land into one or more of the below grades.

1.1 Methodology

Agricultural land is classified into the following grades according to the 1988 Guidelines¹ with the report format strictly following the format of the Guidelines.

Grade	Description
1	Excellent quality agricultural land with no or very minor limitations to agricultural use.
2	Very good quality agricultural land with minor limitations which affect crop yield, cultivation or harvesting.
3a	Good quality agricultural land capable of producing moderate to high yields of a narrow range of arable crops or moderate yields of a wider range of crops.
3b	Moderate quality agricultural land capable of producing moderate yields of a narrow range of crops or lower yields of a wider range of crops.
4	Poor quality agricultural land with severe limitations which significantly restrict the range of crops and/or level of yields.
5	Very poor quality agricultural land with very severe limitations which restrict use to permanent pasture or rough grazing, except for occasional pioneer forage crops.

The classification includes an initial desktop investigation to examine previously mapped soil types and to note the drift and solid geology followed by the field survey consisting of auger borings at one every 100 m in general and a pit excavated in each of the main soil types to confirm the structures and stone content if needed. Laboratory analysis of soil textures is undertaken if needed in order to confirm textures such the *heavy/medium* clay and *medium/fine* sand categories or stone content. All site survey profile data is listed in Appendix A.

All of the potential limitations are assessed and then the most limiting factor dictating the ALC grade was determined for this site and is detailed in Table 2.

1.2 Previous ALC gradings

Grading on the 1:250000 Provisional ALC Map indicates ALC Grade 2 on the site and Grade 1 immediately to the east. No detailed surveys have been undertaken for the site.

2. CLIMATIC LIMITATIONS

2.1 Overall climate

The climatological data for the entire site centre is detailed in Table 1.

Table 1 Climatological information³		
Factor	Units	Value
Altitude AOD	m	2
Accumulated temperature	day°C (Jan-June)	1437.5
Average Annual Rainfall	mm	563.8
Field Capacity Days (FCD)	days	105.4
Moisture Deficit Wheat	mm	119.8
Moisture Deficit Potatoes	mm	115.7
Overall climate ALC Grade	Grade 1	

Overall climate will not result in the most significant limiting factor for this site.

2.2. Local climate

Local climate will not result in a significant limiting factor for this site.

3 SITE LIMITATIONS

3.1 Gradient

The gradient will not result in a significant limiting factor for most of the site.

3.2 Microrelief

The microrelief will not result in a significant limiting factor for this site.

3.3 Flooding

A low risk of flooding from surface water and rivers has been identified on the site following consultation of the below:

<https://check-long-term-flood-risk.service.gov.uk/>

4 SOIL LIMITATIONS

4.1 Texture and structure

The topsoil textures are generally silty clays to depth with the subsoil having a medium angular blocky porous structure to around 60 cm cm depth over coarse prismatic dense structure to depth. In places sandy textures prevail with weak and single grain structures.

The site has previously been mapped as having soils of mainly the Wallasea and Stockwith Associations which although are clayey have good drainage due to the porous upper subsoils (www.landis.org.uk).

Superficial Geology 1:50 000 scale superficial deposits description

Tidal Flat Deposits, 1 - Clay And Silt. Superficial Deposits.

Bedrock Geology 1:50 000 scale bedrock geology description:

Oxford Clay Formation - Mudstone. Sedimentary Bedrock

4.2 Depth

Soil depth will not result in a significant limiting factor for this site.

4.3 Stoniness

Stoniness is not a direct significant limiting factor for soils noted on site.

4.4 Chemical

Chemical contamination will not result in a significant limiting factor for this site.

5. INTERACTIVE LIMITATIONS

5.1 Wetness

The soils have a Wetness Class of II across most of the site and the with the silty clay texture and FCD of 105.7, this results in an ALC Grade of 3a.

5.2. Droughtiness

The Available Water Capacity which subsequently when considered with respect to the Moisture Deficit for wheat and potatoes results in a slight Droughtiness limitation in places for wheat and potatoes.

5.3 Erosion

Erosion will not result in a significant limiting factor for this site.

6. AGRICULTURAL LAND CLASSIFICATION

6.1 Most limiting factor/s

Wetness is the main limiting factor at the site leading to an ALC Grade of 3a but in places droughtiness results in Grade 2. A relatively small area in the south east has no limitations.

6.2 Current grading

This survey has resulted in an Agricultural Land Classification of the following grades (Table 2 and Drawing 1):

Table 2. ALC gradings and limitations			
Grade	ha	%	Limitation
1	7	6.4	No limitation
2	7	6.4	Droughtiness
3a	96	87.2	Wetness and droughtiness
3b			
4			
5			
Non-agricultural land			
Total	110	100%	

DRAWING 1

ALC Grade

- ALC Grades
- Grade 1
 - Grade 2
 - Grade 3a
 - Grade 3b
 - Grade 4
 - Grade 5
 - Non agricultural land
- Boring
■ Pit

Soil Environment Services


Drawing Title: ALC Grade

Drawing No.: 1

Scale: 1:12500

Date: 1/11/2021

Ordnance Survey copy licence PMR0046161

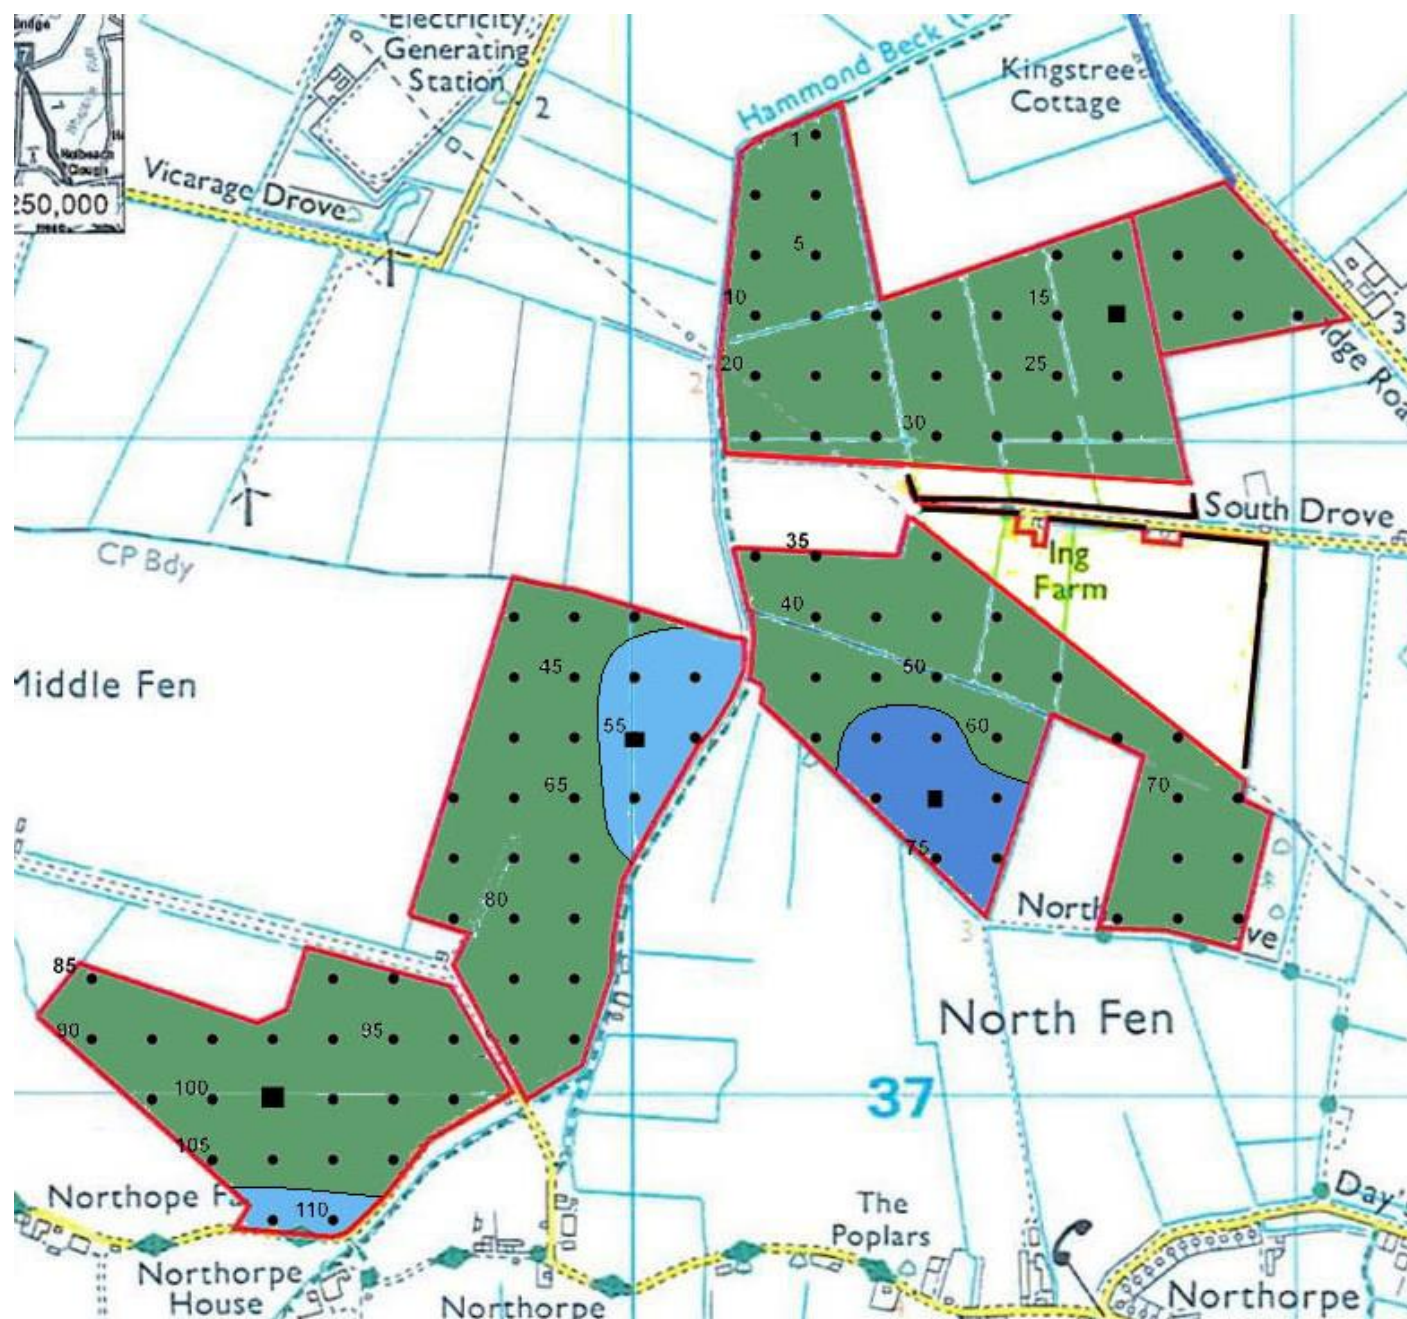

APPENDIX A

Soil profile data

Notes

- 1 All abbreviations relating to soil parameters are standard and derived from the guidance documents:

Agricultural Land Classification of England and Wales. Revised guidelines and criteria for grading the quality of agricultural land. MAFF. 1988.
Soil Survey Field Handbook. Technical Monograph No.5. Soil Survey of England and Wales.1976.
- 2 The pit data is detailed in this table and information on structure and stone content copied to the appropriate boring profiles.
- 3 Any blanks or zeros in the cells indicate the data is not needed or appropriate for that cell.
- 4 If 'NA' is inserted in a cell the information is not appropriate on this occasion.
5. Boring or pit locations are directly (within 2 m accuracy) on the grid reference corresponding to the points on the map unless otherwise stated.
- 6 A point directly marked on a track, boundary or other feature will be moved 2-3 m off the point or omitted if surrounding points and soil types allow.
7. Borings that are potentially within 15 m of a gas pipeline are limited to 0.4 m depth and the strata description in the data table below this depth will be extrapolated from nearby borings and upper strata characteristics.
8. The *Observation Density* is 1 per ha on a 100 m grid using a semi *Free Survey* method if appropriate*. The letter 'B' in the second column of the data table refers to an observation point at which a boring may have been undertaken. In some situations it is not possible to visit the location due to for example crop status or animals in a field. In some cases the location is visited and observation of the soils at the surface is sufficient. In all cases the soil, geology, topography, flood risk and aerial crop patterns are assessed from published sources and the soils will be subject to a full 120 cm depth boring either side of a non-visited or non-bored point. If all data sources are agreeable, a soil pattern can be established.

* British Society of Soil Science. Working With Soil – The Professional Competency Scheme. Agricultural Land Classification: England and Wales. How2 sheet 4.2.4. 2018.
9. For moisture balance calculations, *strongly*, *moderately* and *well developed* structure will equate to *good*, *moderate* or *poor* structure terms respectively in Table 14 of the guidelines.
10. Pit information in addition to that listed in the table below will be detailed in Section 4.1 and 4.3 if needed.

Obs point	Grid ref. if off intersection	Boring or Pit	(Bsp) peD	Base Depth (cm)		Text.	Calc	Matrix colour	Motts. %/ depth	Mott colour	Ped face colour	Stns %	Stns type	Biopores <0.5% >0.5 mm	Struct	Degree of development	SPL depth (cm)	Gleying depth (cm)	SWC	Grade (wetness)	TAv	Eav	StTAv	StEA _v	MBW	Grade (Drought, WHEAT)	MBP	Grade (Drought, POTATOES)
1		B	ST	30		HZCL	N	10YR32				0					60	30	II	3a	19		1		16.95	2	-1.92	2
				60		ZC		10YR42	10/30	10YR56		0			CAB	MD					15	8	1	0.5				
				75		ZC		10YR42	10/60	10YR56		0		YES	MPR	WK					12	7	1	0.5				
				120		ZC		10YR42	30/75	10YR56		0		YES	CP	WK					12	7	1	0.5				
2		B	ST	30		HZCL	N	10YR32				0					60	30	II	3a	19		1		16.95	2	-1.92	2
				60		ZC		10YR42	10/30	10YR56		0			CAB	MD					15	8	1	0.5				
				75		ZC		10YR42	10/60	10YR56		0		YES	MPR	WK					12	7	1	0.5				
				120		ZC		10YR42	30/75	10YR56		0		YES	CP	WK					12	7	1	0.5				
3		B	ST	30		HZCL	N	10YR32				0					60	30	II	3a	19		1		16.95	2	-1.92	2
				60		ZC		10YR42	10/30	10YR56		0			CAB	MD					15	8	1	0.5				
				75		ZC		10YR42	10/60	10YR56		0		YES	MPR	WK					12	7	1	0.5				
				120		ZC		10YR42	30/75	10YR56		0		YES	CP	WK					12	7	1	0.5				
4		B	ST	30		ZC	N	10YR41				0					55	30	III	3a	17		1		10.45	2	-9.42	2
				55		ZC		10YR42	10/30	7.5YR56		0			CAB	MD					15	8	1	0.5				
				75		ZC		10YR42	10/55	7.5YR56		0		YES	MPR	WK					12	7	1	0.5				
				120		ZC		1GLEYSN	20/75	7.5YR56		0		YES	M	WK					12	7	1	0.5				
5		P	ST	30		ZC	N	10YR41				0					55	30	III	3a	17		1		10.45	2	-9.42	2
				55		ZC		10YR42	10/30	7.5YR56		0			CAB	MD					15	8	1	0.5				
				75		ZC		10YR42	10/55	7.5YR56		0		YES	MPR	WK					12	7	1	0.5				
				120		ZC		1GLEYSN	20/75	7.5YR56		0		YES	M	WK					12	7	1	0.5				
6		B	ST	30		ZC	N	10YR42	5/25			0					60	25	II	3a	17		1		12.95	2	-4.92	2
				60		ZC		10YR41	15/30	7.5YR54		0			MAB	MD					15	8	1	0.5				
				80		ZC		10YR41	15/30	7.5YR54		0		YES	CPR	MD					15	8	1	0.5				
				120		ZC		10YR3	30/80	7.5YR54		0		YES	M	WK					12	7	1	0.5				
7		B	ST	30		ZC	N	10YR42				0					65	30	II	3a	17		1		10.45	2	-9.42	2
				55		ZC		10YR42	10/30	7.5YR56		0			CAB	MD					15	8	1	0.5				
				80		ZC		10YR42	10/55	7.5YR56		0		YES	MPR	WK					12	7	1	0.5				
				120		ZC		1GLEYSN	10/80	7.5YR56		0		YES	M	WK					12	7	1	0.5				
8		B	ST	30		ZC	N	10YR42				0					65	30	II	3a	17		1		10.45	2	-9.42	2
				55		ZC		10YR42	10/30	7.5YR56		0			CAB	MD					15	8	1	0.5				
				80		ZC		10YR42	10/55	7.5YR56		0		YES	MPR	WK					12	7	1	0.5				
				120		ZC		1GLEYSN	10/80	7.5YR56		0		YES	M	WK					12	7	1	0.5				
9		B	ST	30		ZC	N	10YR42				0					65	30	II	3a	17		1		10.45	2	-9.42	2
				55		ZC		10YR42	10/30	7.5YR56		0			CAB	MD					15	8	1	0.5				
				80		ZC		10YR42	10/55	7.5YR56		0		YES	MPR	WK					12	7	1	0.5				
				120		ZC		1GLEYSN	10/80	7.5YR56		0		YES	M	WK					12	7	1	0.5				
10		B	ST	30		ZC	N	10YR41				0					55	30	III	3a	17		1		10.45	2	-9.42	2
				55		ZC		10YR42	10/30	7.5YR56		0			CAB	MD					15	8	1	0.5				
				75		ZC		10YR42	10/55	7.5YR56		0		YES	MPR	WK					12	7	1	0.5				
				120		ZC		1GLEYSN	20/75	7.5YR56		0		YES	M	WK					12	7	1	0.5				
11		B	ST	30		ZC	N	10YR41				0					55	30	III	3a	17		1		10.45	2	-9.42	2
				55		ZC		10YR42	10/30	7.5YR56		0			CAB	MD					15	8	1	0.5				
				75		ZC		10YR42	10/55	7.5YR56		0		YES	MPR	WK					12	7	1	0.5				
				120		ZC		1GLEYSN	20/75	7.5YR56		0		YES	M	WK					12	7	1	0.5				
12		B	ST	30		ZC	N	10YR41				0					55	30	III	3a	17		1		10.45	2	-9.42	2
				55		ZC		10YR42	10/30	7.5YR56		0			CAB	MD					15	8	1	0.5				
				75		ZC		10YR42	10/55	7.5YR56		0		YES	MPR	WK					12	7	1	0.5				
				120		ZC		1GLEYSN	20/75	7.5YR56		0		YES	M	WK					12	7	1	0.5				
13		B	ST	30		ZC	N	10YR41				0					55	30	III	3a	17		1		10.45	2	-9.42	2
				55		ZC		10YR42	10/30	7.5YR56		0			CAB	MD					15	8	1	0.5				
				75		ZC		10YR42	10/55	7.5YR56		0		YES	MPR	WK					12	7	1	0.5				
				120		ZC		1GLEYSN	20/75	7.5YR56		0		YES	M	WK					12	7	1	0.5				
14		B	ST	30		ZC	N	10YR42	5/25			0					60	25	II	3a	17		1		12.95	2	-4.92	2
				60		ZC		10YR41	15/30	7.5YR54		0			MAB	MD					15	8	1	0.5				
				80		ZC		10YR41	15/30	7.5YR54		0		YES	CPR	MD					15	8	1	0.5				
				120		ZC		10YR3	30/80	7.5YR54		0		YES	M	WK					12	7	1	0.5				
15		B	ST	30		ZC	N	10YR42				0					65	30	II	3a	17		1		10.45	2	-9.42	2
				55		ZC		10YR42	10/30	7.5YR56		0			CAB	MD					15	8	1	0.5				
				80		ZC		10YR42	10/55	7.5YR56		0		YES	MPR	WK					12	7	1	0.5				
				120		ZC		1GLEYSN	10/80	7.5YR56		0		YES	M	WK					12	7	1	0.5				
16		P	ST	30		ZC	N	10YR42				0					65	30	II	3a	17		1		10.45	2	-9.42	2
				55		ZC		10YR42	10/30	7.5YR56		0			CAB	MD					15	8	1	0.5				
				80		ZC		10YR42	10/55	7.5YR56		0		YES	MPR	WK					12	7	1	0.5				
				120		ZC		1GLEYSN	10/80	7.5YR56		0		YES	M	WK					12	7	1	0.5				
17		B	ST	30		ZC	N	10YR42				0					65	30	II	3a	17		1		10.45	2	-9.42	2
				55		ZC		10YR42	10/30	7.5YR56		0			CAB	MD					15	8	1	0.5				
				80		ZC		10YR42	10/55	7.5YR56		0		YES	MPR	WK					12	7	1	0.5				
				120		ZC		1GLEYSN	10/80	7.5YR56		0		YES	M	WK					12	7	1	0.5				
18		B	ST	30		ZC	N	10YR42				0					65	30	II	3a	17		1		10.45	2	-9.42	2
				55		ZC		10YR42	10/30	7.5YR56		0			CAB	MD					15	8	1	0.5				
				80		ZC		10YR42	10/55	7.5YR56		0		YES	MPR	WK					12	7	1	0.5				
				120		ZC		1GLEYSN	10/80	7.5YR56		0		YES	M	WK					12	7	1	0.5				
19		B	ST	30		ZC	N	10YR42				0					65	30	II	3a	17		1		10.45	2	-9.42	2
				55		ZC		10YR42	10/30	7.5YR56		0			CAB	MD					15	8	1	0.5				
				80		ZC		10YR42	10/55	7.5YR56		0		YES	MPR	WK					12	7	1	0.5				
				120		ZC		1GLEYSN	10/80	7.5YR56		0		YES	M	WK					12	7	1	0.5				
20		B	ST	30		ZC	N	10YR42	5/25			0					60	25	II	3a	17		1		12.95	2	-4.92	2
				60		ZC		10YR41	15/30	7.5YR54		0			MAB	MD					15	8	1	0.5				
				80		ZC		10YR41	15/30	7.5YR54		0		YES	CPR	MD					15	8	1	0.5				
				120		ZC		10YR3	30/80	7.5YR54		0		YES	M	WK					12	7	1	0.5				

Obs point	Grid ref. if off intersection	Boring or Pit	(Bp) peD	Base Depth (cm)		Text.	Calc	Matrix colour	Motts. %/ depth	Mott colour	Ped face colour	Stns %	Stns type	Biopores <0.5% >0.5 mm	Struct	Degree of development	SPL depth (cm)	Gleying depth (cm)	SWC	Grade (wetness)	TAv	Eav	StTAv	StEAv	MBW	Grade (Drought. WHEAT)	MBP	Grade (Drought. POTATOES)
21		B	ST	30		ZC	N	10YR42	5/25			0					60	25	II	3a	17		1		12.95	2	-4.92	2
				60		ZC		10YR41	15/30	7.5YR54		0			MAB	MD					15	8	1	0.5				
				80		ZC		10YR41	15/30	7.5YR54		0		YES	CPR	MD					15	8	1	0.5				
				120		ZC		10YR3	30/80	7.5YR54		0		YES	M	WK					12	7	1	0.5				
22		B	ST	30		ZC	N	10YR42	5/25			0					60	25	II	3a	17		1		12.95	2	-4.92	2
				60		ZC		10YR41	15/30	7.5YR54		0			MAB	MD					15	8	1	0.5				
				80		ZC		10YR41	15/30	7.5YR54		0		YES	CPR	MD					15	8	1	0.5				
				120		ZC		10YR3	30/80	7.5YR54		0		YES	M	WK					12	7	1	0.5				
23		B	ST	30		ZC	N	10YR42	5/25			0					60	25	II	3a	17		1		12.95	2	-4.92	2
				60		ZC		10YR41	15/30	7.5YR54		0			MAB	MD					15	8	1	0.5				
				80		ZC		10YR41	15/30	7.5YR54		0		YES	CPR	MD					15	8	1	0.5				
				120		ZC		10YR3	30/80	7.5YR54		0		YES	M	WK					12	7	1	0.5				
24		B	ST	30		ZC	N	10YR42	5/25			0					60	25	II	3a	17		1		12.95	2	-4.92	2
				60		ZC		10YR41	15/30	7.5YR54		0			MAB	MD					15	8	1	0.5				
				80		ZC		10YR41	15/30	7.5YR54		0		YES	CPR	MD					15	8	1	0.5				
				120		ZC		10YR3	30/80	7.5YR54		0		YES	M	WK					12	7	1	0.5				
25		B	ST	30		ZC	N	10YR42				0					65	30	II	3a	17		1		10.45	2	-9.42	2
				55		ZC		10YR42	10/30	7.5YR56		0			CAB	MD					15	8	1	0.5				
				80		ZC		10YR42	10/55	7.5YR56		0		YES	MPR	WK					12	7	1	0.5				
				120		ZC		1GLEYSN	10/80	7.5YR56		0		YES	M	WK					12	7	1	0.5				
26		B	ST	30		ZC	N	10YR42				0					65	30	II	3a	17		1		10.45	2	-9.42	2
				55		ZC		10YR42	10/30	7.5YR56		0			CAB	MD					15	8	1	0.5				
				80		ZC		10YR42	10/55	7.5YR56		0		YES	MPR	WK					12	7	1	0.5				
				120		ZC		1GLEYSN	10/80	7.5YR56		0		YES	M	WK					12	7	1	0.5				
27		B	ST	30		ZC	N	10YR42	5/25			0					60	25	II	3a	17		1		12.95	2	-4.92	2
				60		ZC		10YR41	15/30	7.5YR54		0			MAB	MD					15	8	1	0.5				
				80		ZC		10YR41	15/30	7.5YR54		0		YES	CPR	MD					15	8	1	0.5				
				120		ZC		10YR3	30/80	7.5YR54		0		YES	M	WK					12	7	1	0.5				
28		P	ST	30		ZC	N	10YR42	5/25			0					60	25	II	3a	17		1		12.95	2	-4.92	2
				60		ZC		10YR41	15/30	7.5YR54		0			MAB	MD					15	8	1	0.5				
				80		ZC		10YR41	15/30	7.5YR54		0		YES	CPR	MD					15	8	1	0.5				
				120		ZC		10YR3	30/80	7.5YR54		0		YES	M	WK					12	7	1	0.5				
29		B	ST	30		ZC	N	10YR42	5/25			0					60	25	II	3a	17		1		12.95	2	-4.92	2
				60		ZC		10YR41	15/30	7.5YR54		0			MAB	MD					15	8	1	0.5				
				80		ZC		10YR41	15/30	7.5YR54		0		YES	CPR	MD					15	8	1	0.5				
				120		ZC		10YR3	30/80	7.5YR54		0		YES	M	WK					12	7	1	0.5				
30		B	ST	30		ZC	N	10YR42	5/25			0					60	25	II	3a	17		1		12.95	2	-4.92	2
				60		ZC		10YR41	15/30	7.5YR54		0			MAB	MD					15	8	1	0.5				
				80		ZC		10YR41	15/30	7.5YR54		0		YES	CPR	MD					15	8	1	0.5				
				120		ZC		10YR3	30/80	7.5YR54		0		YES	M	WK					12	7	1	0.5				
31		B	ST	30		ZC	N	10YR42	5/25			0					60	25	II	3a	17		1		12.95	2	-4.92	2
				60		ZC		10YR41	15/30	7.5YR54		0			MAB	MD					15	8	1	0.5				
				80		ZC		10YR41	15/30	7.5YR54		0		YES	CPR	MD					15	8	1	0.5				
				120		ZC		10YR3	30/80	7.5YR54		0		YES	M	WK					12	7	1	0.5				
32		B	ST	30		ZC	N	10YR42	5/25			0					60	25	II	3a	17		1		12.95	2	-4.92	2
				60		ZC		10YR41	15/30	7.5YR54		0			MAB	MD					15	8	1	0.5				
				80		ZC		10YR41	15/30	7.5YR54		0		YES	CPR	MD					15	8	1	0.5				
				120		ZC		10YR3	30/80	7.5YR54		0		YES	M	WK					12	7	1	0.5				
33		B	ST	30		ZC	N	10YR42	5/25			0					60	25	II	3a	17		1		12.95	2	-4.92	2
				60		ZC		10YR41	15/30	7.5YR54		0			MAB	MD					15	8	1	0.5				
				80		ZC		10YR41	15/30	7.5YR54		0		YES	CPR	MD					15	8	1	0.5				
				120		ZC		10YR3	30/80	7.5YR54		0		YES	M	WK					12	7	1	0.5				
34		B	ST	30		ZC	N	10YR41				0					60	30	III	3a	17		1		12.45	2	-4.92	2
				60		ZC		10YR41	20/30	10YR46		0			CAB	MD					15	8	1	0.5				
				75		ZC		10YR41	30/60	10YR46		0		YES	CPR	MD					15	8	1	0.5				
				120		ZC		1GLEYSN	50/75	10YR46		0		YES	M	WK					12	7	1	0.5				
35		P	ST	30		ZC	N	10YR41				0					60	30	III	3a	17		1		12.45	2	-4.92	2
				60		ZC		10YR41	20/30	10YR46		0			CAB	MD					15	8	1	0.5				
				75		ZC		10YR41	30/60	10YR46		0		YES	CPR	MD					15	8	1	0.5				
				120		ZC		1GLEYSN	50/75	10YR46		0		YES	M	WK					12	7	1	0.5				
36		B	ST	30		ZC	N	10YR41				0					60	30	III	3a	17		1		12.45	2	-4.92	2
				60		ZC		10YR41	20/30	10YR46		0			CAB	MD					15	8	1	0.5				
				75		ZC		10YR41	30/60	10YR46		0		YES	CPR	MD					15	8	1	0.5				
				120		ZC		1GLEYSN	50/75	10YR46		0		YES	M	WK					12	7	1	0.5				
37		B	ST	30		ZC	N	10YR41				0					60	30	III	3a	17		1		12.45	2	-4.92	2
				60		ZC		10YR41	20/30	10YR46		0			CAB	MD					15	8	1	0.5				
				75		ZC		10YR41	30/60	10YR46		0		YES	CPR	MD					15	8	1	0.5				
				120		ZC		1GLEYSN	50/75	10YR46		0		YES	M	WK					12	7	1	0.5				
38		B	ST	30		ZC	N	10YR41				0					60	30	III	3a	17		1		12.45	2	-4.92	2
				60		ZC		10YR41	20/30	10YR46		0			CAB	MD					15	8	1	0.5				
				75		ZC		10YR41	30/60	10YR46		0		YES	CPR	MD					15	8	1	0.5				
				120		ZC		1GLEYSN	50/75	10YR46		0		YES	M	WK					12	7	1	0.5				
39		B	ST	30		ZC	N	10YR41				0					60	30	III	3a	17		1		12.45	2	-4.92	2
				60		ZC		10YR41	20/30	10YR46		0			CAB	MD					15	8	1	0.5				
				75		ZC		10YR41	30/60	10YR46		0		YES	CPR	MD					15	8	1	0.5				
				120		ZC		1GLEYSN	50/75	10YR46		0		YES	M	WK					12	7	1	0.5				
40		B	ST	30		ZC	N	10YR41				0					60	30	III	3a	17		1		12.45	2	-4.92	2
				60		ZC		10YR41	20/30	10YR46		0			CAB	MD					15	8	1	0.5				
				75		ZC		10YR41	30/60	10YR46		0		YES	CPR	MD					15	8	1	0.5				
				120		ZC		1GLEYSN	50/75	10YR46		0		YES	M	WK					12	7	1	0.5				

Obs point	Grid ref. if off intersection	Boring or Pit	(Bp) pe:G	Base Depth (cm)		Text.	Calc	Matrix colour	Motts. %/ depth	Mott colour	Ped face colour	Stns %	Stns type	Biopores <0.5% >0.5 mm	Struct	Degree of development	SPL depth (cm)	Gleying depth (cm)	SWC	Grade (wetness)	TAv	Eav	StTAv	StEAv	MBW	Grade (Drought, WHEAT)	MBP	Grade (Drought, POTATOES)
41		B	s7	30		ZC	N	10YR41				0					60	30	III	3a			1		12.45	2	-4.92	2
	60				ZC		10YR41	20/30	10YR46		0			CAB	MD	15					8	1	0.5					
	75				ZC		10YR41	30/60	10YR46		0		YES	CPR	MD	15					8	1	0.5					
	120				ZC		1GLEY5N	50/75	10YR46		0		YES	M	WK	12					7	1	0.5					
42		B	s7	30		ZC	N	10YR41				0					60	30	III	3a			1		12.45	2	-4.92	2
	60				ZC		10YR41	20/30	10YR46		0			CAB	MD	15					8	1	0.5					
	75				ZC		10YR41	30/60	10YR46		0		YES	CPR	MD	15					8	1	0.5					
	120				ZC		1GLEY5N	50/75	10YR46		0		YES	M	WK	12					7	1	0.5					
43		B	s7	30		ZC	N	10YR41				0					60	30	III	3a			1		12.45	2	-4.92	2
	60				ZC		10YR41	20/30	10YR46		0			CAB	MD	15					8	1	0.5					
	75				ZC		10YR41	30/60	10YR46		0		YES	CPR	MD	15					8	1	0.5					
	120				ZC		1GLEY5N	50/75	10YR46		0		YES	M	WK	12					7	1	0.5					
44		B	s7	30		ZC	N	10YR41				0					60	30	III	3a			1		12.45	2	-4.92	2
	60				ZC		10YR41	20/30	10YR46		0			CAB	MD	15					8	1	0.5					
	75				ZC		10YR41	30/60	10YR46		0		YES	CPR	MD	15					8	1	0.5					
	120				ZC		1GLEY5N	50/75	10YR46		0		YES	M	WK	12					7	1	0.5					
45		B	s7	30		ZC	N	10YR41				0					60	30	III	3a			1		12.45	2	-4.92	2
	60				ZC		10YR41	20/30	10YR46		0			CAB	MD	15					8	1	0.5					
	75				ZC		10YR41	30/60	10YR46		0		YES	CPR	MD	15					8	1	0.5					
	120				ZC		1GLEY5N	50/75	10YR46		0		YES	M	WK	12					7	1	0.5					
46		B	s7	30		LFS	N	10YR43				0					80	80	I	1			1		18.45	2	-1.92	2
	55				LFS		10YR44	20/30	10YR56		0			MAB	MD	15					13	1	0.5					
	80				ZC		1GLEY5N	30/55	7.5YR56		0		YES	CPR	MD	15					8	1	0.5					
	120				ZC		10YR43	20/80	7.5YR56		0		YES	M	WK	12					7	1	0.5					
47		B	s7	30		LFS	N	10YR43				0					80	80	I	1			1		18.45	2	-1.92	2
	55				LFS		10YR44	20/30	10YR56		0			MAB	MD	15					13	1	0.5					
	80				ZC		1GLEY5N	30/55	7.5YR56		0		YES	CPR	MD	15					8	1	0.5					
	120				ZC		10YR43	20/80	7.5YR56		0		YES	M	WK	12					7	1	0.5					
48		B	s7	30		ZC	N	10YR42				0					60	30	II	3a			1		10.95	2	-7.92	2
	60				ZC		10YR42	30/30	7.5YR56		0			CAB	MD	15					8	1	0.5					
	120				ZC		1GLEY5N	50/60	7.5YR41		0		Yes	CPR	WK	12					7	1	0.5					
	120															0					0	1	0.5					
49		B	s7	30		ZC	N	10YR42				0					60	30	II	3a			1		10.95	2	-7.92	2
	60				ZC		10YR42	30/30	7.5YR56		0			CAB	MD	15					8	1	0.5					
	120				ZC		1GLEY5N	50/60	7.5YR41		0		Yes	CPR	WK	12					7	1	0.5					
	120															0					0	1	0.5					
50		B	s7	30		ZC	N	10YR42				0					60	30	II	3a			1		10.95	2	-7.92	2
	60				ZC		10YR42	30/30	7.5YR56		0			CAB	MD	15					8	1	0.5					
	120				ZC		1GLEY5N	50/60	7.5YR41		0		Yes	CPR	WK	12					7	1	0.5					
	120															0					0	1	0.5					
51		B	s7	30		ZC	N	10YR42				0					60	30	II	3a			1		10.95	2	-7.92	2
	60				ZC		10YR42	30/30	7.5YR56		0			CAB	MD	15					8	1	0.5					
	120				ZC		1GLEY5N	50/60	7.5YR41		0		Yes	CPR	WK	12					7	1	0.5					
	120															0					0	1	0.5					
52		B	s7	30		ZC	N	10YR42				0					60	30	II	3a			1		10.95	2	-7.92	2
	60				ZC		10YR42	30/30	7.5YR56		0			CAB	MD	15					8	1	0.5					
	120				ZC		1GLEY5N	50/60	7.5YR41		0		Yes	CPR	WK	12					7	1	0.5					
	120															0					0	1	0.5					
53		B	s7	30		ZC	N	10YR42				0					60	30	II	3a			1		10.95	2	-7.92	2
	60				ZC		10YR42	30/30	7.5YR56		0			CAB	MD	15					8	1	0.5					
	120				ZC		1GLEY5N	50/60	7.5YR41		0		Yes	CPR	WK	12					7	1	0.5					
	120															0					0	1	0.5					
54		B	s7	30		ZC	N	10YR42				0					60	30	II	3a			1		10.95	2	-7.92	2
	60				ZC		10YR42	30/30	7.5YR56		0			CAB	MD	15					8	1	0.5					
	120				ZC		1GLEY5N	50/60	7.5YR41		0		Yes	CPR	WK	12					7	1	0.5					
	120															0					0	1	0.5					
55		P	s7	30		LFS	N	10YR43				0					80	80	I	1			1		18.45	2	-1.92	2
	55				LFS		10YR44	20/30	10YR56		0			MAB	MD	15					13	1	0.5					
	80				ZC		1GLEY5N	30/55	7.5YR56		0		YES	CPR	MD	15					8	1	0.5					
	120				ZC		10YR43	20/80	7.5YR56		0		YES	M	WK	12					7	1	0.5					
56		B	s7	30		LFS	N	10YR43				0					80	80	I	1			1		18.45	2	-1.92	2
	55				LFS		10YR44	20/30	10YR56		0			MAB	MD	15					13	1	0.5					
	80				ZC		1GLEY5N	30/55	7.5YR56		0		YES	CPR	MD	15					8	1	0.5					
	120				ZC		10YR43	20/80	7.5YR56		0		YES	M	WK	12					7	1	0.5					
57		B	s7	30		ZC	N	10YR42				0					60	30	II	3a			1		10.95	2	-7.92	2
	60				ZC		10YR42	30/30	7.5YR56		0			CAB	MD	15					8	1	0.5					
	120				ZC		1GLEY5N	50/60	7.5YR41		0		Yes	CPR	WK	12					7	1	0.5					
	120															0					0	1	0.5					
58		B	s7	30		ZL	N	10YR42				0							I	1			1		69.95	1	13.08	1
	40				FSZL		10YR43	20/30	10YR56		0			CAB	WK	15					9	1	0.5					
	120				LFS		10YR54	10/40	10YR56		0			S	WK	15					13	1	0.5					
	120										0					0					0	0	0					
59		B	s7	30		ZL	N	10YR42				0							I	1			1		69.95	1	13.08	1
	40				FSZL		10YR43	20/30	10YR56		0			CAB	WK	15					9	1	0.5					
	120				LFS		10YR54	10/40	10YR56		0			S	WK	15					13	1	0.5					
	120										0					0					0	0	0					
60		B	s7	30		ZC	N	10YR42				0					60	30	II	3a			1		10.95	2	-7.92	2
	60				ZC		10YR42	30/30	7.5YR56		0			CAB	MD	15					8	1	0.5					
	120				ZC		1GLEY5N	50/60	7.5YR41		0		Yes	CPR	WK	12					7	1	0.5					
	120															0					0	1	0.5					

Obs point	Grid ref. if off intersection	Boring or Pit	(Bp) peG	Base Depth (cm)		Text.	Calc	Matrix colour	Motts. %/ depth	Mott colour	Ped face colour	Stns %	Stns type	Biopores <0.5% >0.5 mm	Struct	Degree of development	SPL depth (cm)	Gleying depth (cm)	SWC	Grade (wetness)	TAv	Eav	StTAv	StEAv	MBW	Grade (Drought WHEAT)	MBP	Grade (Drought POTATOES)
61		B	s7	30		ZC	N	10YR42				0					60	30	II	3a	17		1		10.95	2	-7.92	2
				60		ZC		10YR42	30/30	7.5YR56		0			CAB	MD					15	8	1	0.5				
				120		ZC		1GLEYSN	50/60	7.5YR41		0		Yes	CPR	WK					12	7	1	0.5				
				120												0					0	1	0.5					
62		B	s7	30		ZC	N	10YR42				0					60	30	II	3a	17		1		10.95	2	-7.92	2
				60		ZC		10YR42	30/30	7.5YR56		0			CAB	MD					15	8	1	0.5				
				120		ZC		1GLEYSN	50/60	7.5YR41		0		Yes	CPR	WK					12	7	1	0.5				
				120												0					0	1	0.5					
63		B	s7	30		ZC	N	10YR42				0					60	30	II	3a	17		1		10.95	2	-7.92	2
				60		ZC		10YR42	30/30	7.5YR56		0			CAB	MD					15	8	1	0.5				
				120		ZC		1GLEYSN	50/60	7.5YR41		0		Yes	CPR	WK					12	7	1	0.5				
				120												0					0	1	0.5					
64		B	s7	30		ZC	N	10YR42				0					60	30	II	3a	17		1		10.95	2	-7.92	2
				60		ZC		10YR42	30/30	7.5YR56		0			CAB	MD					15	8	1	0.5				
				120		ZC		1GLEYSN	50/60	7.5YR41		0		Yes	CPR	WK					12	7	1	0.5				
				120												0					0	1	0.5					
65		B	s7	30		ZC	N	10YR42				0					60	30	II	3a	17		1		10.95	2	-7.92	2
				60		ZC		10YR42	30/30	7.5YR56		0			CAB	MD					15	8	1	0.5				
				120		ZC		1GLEYSN	50/60	7.5YR41		0		Yes	CPR	WK					12	7	1	0.5				
				120												0					0	1	0.5					
66		B	s7	30		LFS	N	10YR43				0					80	80	I	1	18		1		18.45	2	-1.92	2
				55		LFS		10YR44	20/30	10YR56		0			MAB	MD					15	13	1	0.5				
				80		ZC		1GLEYSN	30/55	7.5YR56		0		YES	CPR	MD					15	8	1	0.5				
				120		ZC		10YR43	20/80	7.5YR56		0		YES	M	WK					12	7	1	0.5				
67		B	s7	30		ZL	N	10YR42				0									23		1		69.95	1	13.08	1
				40		FSZL		10YR43	20/30	10YR56		0			CAB	WK					15	9	1	0.5				
				120		LFS		10YR54	10/40	10YR56		0			S	WK					15	13	1	0.5				
				120								0									0	0	0	0				
68		P	s7	30		ZL	N	10YR42				0									23		1		69.95	1	13.08	1
				40		FSZL		10YR43	20/30	10YR56		0			CAB	WK					15	9	1	0.5				
				120		LFS		10YR54	10/40	10YR56		0			S	WK					15	13	1	0.5				
				120								0									0	0	0	0				
69		B	s7	30		ZL	N	10YR42				0									23		1		69.95	1	13.08	1
				40		FSZL		10YR43	20/30	10YR56		0			CAB	WK					15	9	1	0.5				
				120		LFS		10YR54	10/40	10YR56		0			S	WK					15	13	1	0.5				
				120								0									0	0	0	0				
70		B	s7	30		ZC	N	10YR42				0					60	30	II	3a	17		1		10.95	2	-7.92	2
				60		ZC		10YR42	30/30	7.5YR56		0			CAB	MD					15	8	1	0.5				
				120		ZC		1GLEYSN	50/60	7.5YR41		0		Yes	CPR	WK					12	7	1	0.5				
				120												0					0	1	0.5					
71		B	s7	30		ZC	N	10YR42				0					60	30	II	3a	17		1		10.95	2	-7.92	2
				60		ZC		10YR42	30/30	7.5YR56		0			CAB	MD					15	8	1	0.5				
				120		ZC		1GLEYSN	50/60	7.5YR41		0		Yes	CPR	WK					12	7	1	0.5				
				120												0					0	1	0.5					
72		B	s7	30		ZC	N	10YR41				0					60	30	II	3a	17		1		33.95	1	7.08	2
				40		ZC		10YR41	10/30	7.5YR46		0			MAB	MD					15	8	1	0.5				
				60		ZC		10YR41	20/40	7.5YR46		0			MPR	MD					15	8	1	0.5				
				120		ZC		10YR42	10/60	7.5YR46		0		YES	CPR	WK					12	7	0	0				
73		B	s7	30		ZC	N	10YR41				0					60	30	II	3a	17		1		10.95	2	7.08	2
				40		ZC		10YR41	10/30	7.5YR46		0			MAB	MD					15	8	1	0.5				
				60		ZC		10YR41	20/40	7.5YR46		0			MPR	MD					15	8	1	0.5				
				120		ZC		10YR42	10/60	7.5YR46		0		YES	CPR	WK					12	7	0	0				
74		B	s7	30		ZC	N	10YR41				0					60	30	II	3a	17		1		10.95	2	7.08	2
				40		ZC		10YR41	10/30	7.5YR46		0			MAB	MD					15	8	1	0.5				
				60		ZC		10YR41	20/40	7.5YR46		0			MPR	MD					15	8	1	0.5				
				120		ZC		10YR42	10/60	7.5YR46		0		YES	CPR	WK					12	7	0	0				
75		B	s7	30		ZL	N	10YR42				0									23		1		69.95	1	13.08	1
				40		FSZL		10YR43	20/30	10YR56		0			CAB	WK					15	9	1	0.5				
				120		LFS		10YR54	10/40	10YR56		0			S	WK					15	13	1	0.5				
				120								0									0	0	0	0				
76		B	s7	30		ZL	N	10YR42				0									23		1		69.95	1	13.08	1
				40		FSZL		10YR43	20/30	10YR56		0			CAB	WK					15	9	1	0.5				
				120		LFS		10YR54	10/40	10YR56		0			S	WK					15	13	1	0.5				
				120								0									0	0	0	0				
77		B	s7	30		ZC	N	10YR42				0					60	30	II	3a	17		1		10.95	2	-7.92	2
				60		ZC		10YR42	30/30	7.5YR56		0			CAB	MD					15	8	1	0.5				
				120		ZC		1GLEYSN	50/60	7.5YR41		0		Yes	CPR	WK					12	7	1	0.5				
				120												0					0	1	0.5					
78		P	s7	30		ZC	N	10YR42				0					60	30	II	3a	17		1		10.95	2	-7.92	2
				60		ZC		10YR42	30/30	7.5YR56		0			CAB	MD					15	8	1	0.5				
				120		ZC		1GLEYSN	50/60	7.5YR41		0		Yes	CPR	WK					12	7	1	0.5				
				120												0					0	1	0.5					
79		B	s7	30		ZC	N	10YR41				0					60	30	II	3a	17		1		10.95	2	7.08	2
				40		ZC		10YR41	10/30	7.5YR46		0			MAB	MD					15	8	1	0.5				
				60		ZC		10YR41	20/40	7.5YR46		0			MPR	MD					15	8	1	0.5				
				120		ZC		10YR42	10/60	7.5YR46		0		YES	CPR	WK					12	7	0	0				
80		B	s7	30		ZC	N	10YR41				0					60	30	II	3a	17		1		10.95	2	7.08	2
				40		ZC		10YR41	10/30	7.5YR46		0			MAB	MD					15	8	1	0.5				
				60		ZC		10YR41	20/40	7.5YR46		0			MPR	MD					15	8	1	0.5				
				120		ZC		10YR42	10/60	7.5YR46		0		YES	CPR	WK					12	7	0	0				

Obs point	Grid ref. if off intersection	Boring or Pit	(Bsp) ppeG	Base Depth (cm)		Text.	Calc	Matrix colour	Motts. %/ depth	Mott colour	Ped face colour	Stns %	Stns type	Biopores <0.5% >0.5 mm	Struct	Degree of development	SPL depth (cm)	Gleying depth (cm)	SWC	Grade (wetness)	TAv	Eav	StTAv	StEAv	MBW	Grade (Drought WHEAT)	MBP	Grade (Drought POTATOES)
81		B	s7	30		ZC	N	10YR41				0					60	30	II	3a	17		1		10.95	2	7.08	2
	40		ZC		10YR41	10/30	7.5YR46		0			MAB	MD	15	8	1					0.5							
	60		ZC		10YR41	20/40	7.5YR46		0			MPR	MD	15	8	1					0.5							
	120		ZC		10YR42	10/60	7.5YR46		0		YES	CPR	WK	12	7	0					0							
82		B	s7	30		ZC	N	10YR42				0					60	30	II	3a	17		1		10.95	2	-7.92	2
	60		ZC		10YR42	30/30	7.5YR56		0			CAB	MD	15	8	1					0.5							
	120		ZC		1GLEYSN	50/60	7.5YR41		0		Yes	CPR	WK	12	7	1					0.5							
	120													0	0	1					0.5							
83		B	s7	30		ZC	N	10YR42				0					60	30	II	3a	17		1		10.95	2	-7.92	2
	60		ZC		10YR42	30/30	7.5YR56		0			CAB	MD	15	8	1					0.5							
	120		ZC		1GLEYSN	50/60	7.5YR41		0		Yes	CPR	WK	12	7	1					0.5							
	120													0	0	1					0.5							
84		B	s7	30		ZC	N	10YR42				0					60	30	II	3a	17		1		10.95	2	-7.92	2
	60		ZC		10YR42	30/30	7.5YR56		0			CAB	MD	15	8	1					0.5							
	120		ZC		1GLEYSN	50/60	7.5YR41		0		Yes	CPR	WK	12	7	1					0.5							
	120													0	0	1					0.5							
85		B	s7	30		ZC	N	10YR42				0					75	30	II	3a	17		1		36.95	1	-10.92	3a
	50		ZC		10YR43	30/30	10YR56	1GLEYSN	0			CAB	MD	15	8	1					0.5							
	75		ZC		1GLEYSN	10/50	10YR56		0		Yes	CPR	WK	12	7	1					0.5							
	120		LFS		10YR54	10/75	10YR56		0		Yes	S	WK	15	13	1					0.5							
86		P	s7	30		ZC	N	10YR41				0					60	30	II	3a	17		1		10.95	2	7.08	2
	40		ZC		10YR41	10/30	7.5YR46		0			MAB	MD	15	8	1					0.5							
	60		ZC		10YR41	20/40	7.5YR46		0			MPR	MD	15	8	1					0.5							
	120		ZC		10YR42	10/60	7.5YR46		0		YES	CPR	WK	12	7	0					0							
87		B	s7	30		ZC	N	10YR41				0					60	30	II	3a	17		1		10.95	2	7.08	2
	40		ZC		10YR41	10/30	7.5YR46		0			MAB	MD	15	8	1					0.5							
	60		ZC		10YR41	20/40	7.5YR46		0			MPR	MD	15	8	1					0.5							
	120		ZC		10YR42	10/60	7.5YR46		0		YES	CPR	WK	12	7	0					0							
88		B	s7	30		ZC	N	10YR41				0					60	30	II	3a	17		1		10.95	2	7.08	2
	40		ZC		10YR41	10/30	7.5YR46		0			MAB	MD	15	8	1					0.5							
	60		ZC		10YR41	20/40	7.5YR46		0			MPR	MD	15	8	1					0.5							
	120		ZC		10YR42	10/60	7.5YR46		0		YES	CPR	WK	12	7	0					0							
89		B	s7	30		ZC	N	10YR41				0					60	30	II	3a	17		1		10.95	2	7.08	2
	40		ZC		10YR41	10/30	7.5YR46		0			MAB	MD	15	8	1					0.5							
	60		ZC		10YR41	20/40	7.5YR46		0			MPR	MD	15	8	1					0.5							
	120		ZC		10YR42	10/60	7.5YR46		0		YES	CPR	WK	12	7	0					0							
90		B	s7	30		ZC	N	10YR42				0					75	30	II	3a	17		1		36.95	1	-10.92	3a
	50		ZC		10YR43	30/30	10YR56	1GLEYSN	0			CAB	MD	15	8	1					0.5							
	75		ZC		1GLEYSN	10/50	10YR56		0		Yes	CPR	WK	12	7	1					0.5							
	120		LFS		10YR54	10/75	10YR56		0		Yes	S	WK	15	13	1					0.5							
91		B	s7	30		ZC	N	10YR42				0					75	30	II	3a	17		1		36.95	1	-10.92	3a
	50		ZC		10YR43	30/30	10YR56	1GLEYSN	0			CAB	MD	15	8	1					0.5							
	75		ZC		1GLEYSN	10/50	10YR56		0		Yes	CPR	WK	12	7	1					0.5							
	120		LFS		10YR54	10/75	10YR56		0		Yes	S	WK	15	13	1					0.5							
92		B	s7	30		ZC	N	10YR42				0					75	30	II	3a	17		1		36.95	1	-10.92	3a
	50		ZC		10YR43	30/30	10YR56	1GLEYSN	0			CAB	MD	15	8	1					0.5							
	75		ZC		1GLEYSN	10/50	10YR56		0		Yes	CPR	WK	12	7	1					0.5							
	120		LFS		10YR54	10/75	10YR56		0		Yes	S	WK	15	13	1					0.5							
93		B	s7	30		ZC	N	10YR42				0					75	30	II	3a	17		1		36.95	1	-10.92	3a
	50		ZC		10YR43	30/30	10YR56	1GLEYSN	0			CAB	MD	15	8	1					0.5							
	75		ZC		1GLEYSN	10/50	10YR56		0		Yes	CPR	WK	12	7	1					0.5							
	120		LFS		10YR54	10/75	10YR56		0		Yes	S	WK	15	13	1					0.5							
94		B	s7	30		ZC	N	10YR42				0					75	30	II	3a	17		1		36.95	1	-10.92	3a
	50		ZC		10YR43	30/30	10YR56	1GLEYSN	0			CAB	MD	15	8	1					0.5							
	75		ZC		1GLEYSN	10/50	10YR56		0		Yes	CPR	WK	12	7	1					0.5							
	120		LFS		10YR54	10/75	10YR56		0		Yes	S	WK	15	13	1					0.5							
95		B	s7	30		ZC	N	10YR41				0					60	30	II	3a	17		1		10.95	2	-4.92	2
	40		ZC		10YR41	10/30	7.5YR46		0			MAB	MD	15	8	1					0.5							
	60		ZC		10YR41	20/40	7.5YR46		0			MPR	MD	15	8	1					0.5							
	120		ZC		10YR42	10/60	7.5YR46		0		YES	CPR	WK	12	7	0					0							
96		B	s7	30		ZC	N	10YR41				0					60	30	II	3a	17		1		10.95	2	7.08	2
	40		ZC		10YR41	10/30	7.5YR46		0			MAB	MD	15	8	1					0.5							
	60		ZC		10YR41	20/40	7.5YR46		0			MPR	MD	15	8	1					0.5							
	120		ZC		10YR42	10/60	7.5YR46		0		YES	CPR	WK	12	7	0					0							
97		B	s7	30		ZC	N	10YR41				0					60	30	II	3a	17		1		10.95	2	7.08	2
	40		ZC		10YR41	10/30	7.5YR46		0			MAB	MD	15	8	1					0.5							
	60		ZC		10YR41	20/40	7.5YR46		0			MPR	MD	15	8	1					0.5							
	120		ZC		10YR42	10/60	7.5YR46		0		YES	CPR	WK	12	7	0					0							
98		B	s7	30		ZC	N	10YR41				0					60	30	II	3a	17		1		10.95	2	7.08	2
	40		ZC		10YR41	10/30	7.5YR46		0			MAB	MD	15	8	1					0.5							
	60		ZC		10YR41	20/40	7.5YR46		0			MPR	MD	15	8	1					0.5							
	120		ZC		10YR42	10/60	7.5YR46		0		YES	CPR	WK	12	7	0					0							
99		B	s7	30		ZC	N	10YR42				0					75	30	II	3a	17		1		36.95	1	-10.92	3a
	50		ZC		10YR43	30/30	10YR56	1GLEYSN	0			CAB	MD	15	8	1					0.5							
	75		ZC		1GLEYSN	10/50	10YR56		0		Yes	CPR	WK	12	7	1					0.5							
	120		LFS		10YR54	10/75	10YR56		0		Yes	S	WK	15	13	1					0.5							
100		B	s7	30		ZC	N	10YR42				0					75	30	II	3a	17		1		36.95	1	-10.92	3a
	50		ZC		10YR43	30/30	10YR56	1GLEYSN	0			CAB	MD	15	8	1					0.5							
	75		ZC		1GLEYSN	10/50	10YR56		0		Yes	CPR	WK	12	7	1					0.5							
	120		LFS		10YR54	10/75	10YR56		0		Yes	S	WK	15	13	1					0.5							

Obs point	Grid ref. if off intersection	Boring or Pit	(Rep) pe-D	Base Depth (cm)		Text.	Calc	Matrix colour	Motts. %/ depth	Mott colour	Ped face colour	Stns %	Stns type	Biopores <0.5% >0.5 mm	Struct	Degree of development	SPL depth (cm)	Gleying depth (cm)	SWC	Grade (wetness)	Tav	Eav	StTav	StEav	MBW	Grade (Drought, WHEAT)	MBP	Grade (Drought, POTATOES)
101		P	≤7	30		ZC	N	10YR42				0					75	30	II	3a	17		1		36.95	1	-10.92	3a
				50		ZC		10YR43	30/30	10YR56	1GLEYSN	0			CAB	MD					15	8	1	0.5				
				75		ZC		1GLEYSN	10/50	10YR56		0		Yes	CPR	WK					12	7	1	0.5				
				120		LFS		10YR54	10/75	10YR56		0		Yes	S	WK					15	13	1	0.5				
102		B	≤7	30		ZC	N	10YR42				0					75	30	II	3a	17		1		36.95	1	-10.92	3a
				50		ZC		10YR43	30/30	10YR56	1GLEYSN	0			CAB	MD					15	8	1	0.5				
				75		ZC		1GLEYSN	10/50	10YR56		0		Yes	CPR	WK					12	7	1	0.5				
				120		LFS		10YR54	10/75	10YR56		0		Yes	S	WK					15	13	1	0.5				
103		B	≤7	30		ZC	N	10YR42				0					75	30	II	3a	17		1		36.95	1	-10.92	3a
				50		ZC		10YR43	30/30	10YR56	1GLEYSN	0			CAB	MD					15	8	1	0.5				
				75		ZC		1GLEYSN	10/50	10YR56		0		Yes	CPR	WK					12	7	1	0.5				
				120		LFS		10YR54	10/75	10YR56		0		Yes	S	WK					15	13	1	0.5				
104		B	≤7	30		ZC	N	10YR41				0					60	30	II	3a	17		1		10.95	2	7.08	2
				40		ZC		10YR41	10/30	7.5YR46		0			MAB	MD					15	8	1	0.5				
				60		ZC		10YR41	20/40	7.5YR46		0			MPR	MD					15	8	1	0.5				
				120		ZC		10YR42	10/60	7.5YR46		0		YES	CPR	WK					12	7	0	0				
105		B	≤7	30		ZC	N	10YR42				0					75	30	II	3a	17		1		36.95	1	-10.92	3a
				50		ZC		10YR43	30/30	10YR56	1GLEYSN	0			CAB	MD					15	8	1	0.5				
				75		ZC		1GLEYSN	10/50	10YR56		0		Yes	CPR	WK					12	7	1	0.5				
				120		LFS		10YR54	10/75	10YR56		0		Yes	S	WK					15	13	1	0.5				
106		P	≤7	30		ZC	N	10YR42				0					75	30	II	3a	17		1		36.95	1	-10.92	3a
				50		ZC		10YR43	30/30	10YR56	1GLEYSN	0			CAB	MD					15	8	1	0.5				
				75		ZC		1GLEYSN	10/50	10YR56		0		Yes	CPR	WK					12	7	1	0.5				
				120		LFS		10YR54	10/75	10YR56		0		Yes	S	WK					15	13	1	0.5				
107		B	≤7	30		ZC	N	10YR42				0					75	30	II	3a	17		1		36.95	1	-10.92	3a
				50		ZC		10YR43	30/30	10YR56	1GLEYSN	0			CAB	MD					15	8	1	0.5				
				75		ZC		1GLEYSN	10/50	10YR56		0		Yes	CPR	WK					12	7	1	0.5				
				120		LFS		10YR54	10/75	10YR56		0		Yes	S	WK					15	13	1	0.5				
108		B	≤7	30		ZC	N	10YR42				0					75	30	II	3a	17		1		36.95	1	-10.92	3a
				50		ZC		10YR43	30/30	10YR56	1GLEYSN	0			CAB	MD					15	8	1	0.5				
				75		ZC		1GLEYSN	10/50	10YR56		0		Yes	CPR	WK					12	7	1	0.5				
				120		LFS		10YR54	10/75	10YR56		0		Yes	S	WK					15	13	1	0.5				
109		B	≤7	30		HZCL	N	10YR41				0							1	1	19		1		47.95	1	9.08	2
				120		FSL		10YR54	30/30	7.5YR46		0			MAB	WK					17	11	1	0.5				
				120								0									0	8	1	0.5				
				120								0									0	7	0	0				
110		B	≤7	30		HZCL	N	10YR41				0							1	1	19		1		47.95	1	9.08	2
				120		FSL		10YR54	30/30	7.5YR46		0			MAB	WK					17	11	1	0.5				
				120								0									0	8	1	0.5				
				120								0									0	7	0	0				

Statement of competence - Agricultural land Classification

SES Ltd undertake several dozen Agricultural Land Classification (ALC) or Land Capability Classifications for Agriculture (LCCA- Scotland) surveys a year and have worked on sites up to 1000 ha including housing, roads, solar farm and mineral extraction developments.. We have been undertaking ALC surveys for 25 years and have won many contracts to supply Land Classification reports to local authorities as part of their strategic development plans. A number of our staff have attended the training course Agricultural Land Classification: England and Wales. Working with Soil – The IPSS Professional Competency Scheme. BSSS & DEFRA.

DR ROBIN DAVIES BSc PhD F.I.SoilSci. (Managing Director)

- Fellow of The British Society of Soil Science
- Council Member of The Institute of Professional Soil Scientists for 4 years.
- PhD Soil Physics - Agricultural land drainage - University of Newcastle upon Tyne
- Founder and Managing Director of Soil Environment Services Limited for 25 years.

Selected peer reviewed scientific papers:

- * **Soil nitrogen depletion - the threat from soil stockpiling.** Environmental Scientist: Journal of The Institution of Environmental Sciences, 1997.
- * **Nitrogen loss from a soil, restored after surface-mining.** Journal of Environmental Quality, 1995
- * **The influence of soil factors on the growth of a grass/clover sward on a restored site in Northumberland.** Grass & Forage Science, 1994.
- * **The effect of post-restoration cropping regime on some physical properties of a restored soil.** Soil Use & Management, 1994
- * **Water availability in a restored soil.** Soil Use & Management, 1992.
- * **A laboratory Method for Investigating the Stabilisation of Mole Channels.**J.Agric.Eng.Res.1991.

GENERAL INFORMATION SOURCES

1. ***Agricultural Land Classification of England and Wales***. Revised guidelines and criteria for grading the quality of agricultural land. MAFF. 1988.
2. ***Soil Survey Field Handbook***. Technical Monograph No.5. Soil Survey of England and Wales.1976.
3. ***Climatological Data for Agricultural Land Classification***, The Met. Office 1989
4. ***Soil Map of England and Wales: 1:250 000***. Soil Survey of England and Wales, Harpenden.
5. ***Soils and Their Use in Eastern England***. Soil Survey of England and Wales,
6. ***Agricultural Land Classification Map*** 1:250 000. MAFF 1983.
7. ***Risk of Flooding***: <https://flood-warning-information.service.gov.uk/long-term-flood-risk>
8. ***Geology of Britain Viewer***. Reproduced with the permission of the British Geological Survey ©NERC. All rights Reserved
9. ***Butler, B E. Soil Classification for Soil Survey Monographs on Soil Survey (1980)***
Clarendon Press, Oxford
10. ***Munsell Soil Colour Charts***, Munsell Colour, Grand Rapids 1994.

GLOSSARY

ABBREVIATIONS AND TERMS USED IN SURVEY DATA

Soil pit and auger boring information collected during ALC survey is held on a computer database and is reproduced in this report. Terms used and abbreviations are set out below. These conform to definitions contained in the Soil Survey Field Handbook (Hodgson, 1997).

1. Terms used on computer database, in order of occurrence.

GRID REF: National 100 km grid square and 8 figure grid reference.

LAND USE: At the time of survey

WHT:	Wheat	SBT:	Sugar Beet	HTH:	Heathland
BAR:	Barley	BRA:	Brassicas	BOG:	Bog or Marsh
OAT:	Oats	FCD:	Fodder Crops	DCW:	Deciduous Wood
CER:	Cereals	FRT:	Soft and Top Fruit	CFW:	Coniferous Woodland
MZE:	Maize	HRT:	Horticultural Crops	PLO:	Ploughed
OSR:	Oilseed Rape	LEY:	Ley Grass	FLW:	Fallow (inc. Set aside)
POT:	Potatoes	PGR:	Permanent Pasture	SAS:	Set Aside (where known)
LIN:	Linseed	RGR:	Rough Grazing	OTH:	Other
BEN:	Field Beans	SCR:	Scrub		

GRDNT: Gradient as estimated or measured by hand-held optical clinometer.

GLEYS, SPL: Depth in centimetres to gleying or slowly permeable layer.

AP (WHEAT/POTS): Crop-adjusted available water capacity.

MB (WHEAT/POTS): Moisture Balance. (Crop adjusted AP - crop potential MD)

DRT: Best grade according to soil droughtiness.

If any of the following factors are considered significant, 'Y' will be entered in the relevant column.

MREL:	Microrelief limitation	FLOOD:	Flood risk	EROSN:	Soil erosion risk
EXP:	Exposure limitation	FROST:	Frost prone	DIST:	Disturbed land
CHEM:	Chemical limitation				

LIMIT: The main limitation to land quality: The following abbreviations are used.

OC:	Overall Climate	AE:	Aspect	EX:	Exposure
FR:	Frost Risk	GR:	Gradient	MR:	Microrelief
FL:	Flood Risk	TX:	Topsoil Texture	DP:	Soil Depth
CH:	Chemical	WE:	Wetness	WK:	Workability
DR:	Drought	ER:	Erosion Risk	WD:	Soil Wetness/Droughtiness

ST: Topsoil Stoniness

TEXTURE: Soil texture classes are denoted by the following abbreviations:-

S:	Sand	LS:	Loamy Sand	SL:	Sandy Loam
SZL:	Sandy Silt Loam	CL:	Clay Loam	ZCL:	Silty Clay Loam
ZL:	Silt Loam	SCL:	Sandy Clay Loam	C:	Clay
SC:	Sandy clay	ZC:	Silty clay	OL:	Organic Loam
P:	Peat	SP:	Sandy Peat	LP:	Loamy Peat
PL:	Peaty Loam	PS:	Peaty Sand	MZ:	Marine Light Silts

For the sand, loamy sand, sandy loam and sandy silt loam classes, the predominant size of sand fraction will be indicated by the use of the following prefixes:-

F:	Fine (more than 66% of the sand less than 0.2mm)
M:	Medium (less than 66% fine sand and less than 33% coarse sand)
C:	Coarse (more than 33% of the sand larger than 0.6mm)

The clay loam and silty clay loam classes will be sub-divided according to the clay content: **M:** Medium (< 27% clay) **H:** heavy (27 - 35% clay)

MOTTLE COL: Mottle colour using Munsell notation.

MOTTLE ABUN: Mottle abundance, expressed as a percentage of the matrix or surface described.

F: few <2% **C:** common 2 - 20% **M:** many 20 - 40% **VM:** very many 40%+

MOTTLE CONT: Mottle contrast

F:	faint - indistinct mottles, evident only on close inspection
D:	distinct - mottles are readily seen
P:	Prominent - mottling is conspicuous and one of the outstanding features of the horizon.

PED. COL: Ped face colour using Munsell notation.

GLEYS: If the soil horizon is gleyed a 'Y' will appear in this column. If slightly gleyed, an 'S' will appear.

STONE LITH: Stone Lithology - One of the following is used.

HR:	All hard rocks and stones	SLST:	Soft oolitic or dolimitic limestone
CH:	Chalk	FSST:	Soft, fine grained sandstone
ZR:	Soft, argillaceous, or silty rocks	GH:	Gravel with non-porous (hard) stones
MSST:	Soft, medium grained sandstone	GS:	Gravel with porous (soft) stones
SI:	Soft weathered igneous or metamorphic rock		

Stone contents are given in % by volume for sizes >2cm, >6cm and total stone >2mm.

STRUCT: The degree of development, size and shape of soil peds are described using the following notation

<u>Degree of development</u>	WA: Weakly developed Adherent	WK: Weakly developed
	MD: Moderately developed	ST: Strongly developed
<u>Ped size</u>	F: Fine	M: Medium
	C: Coarse	VC: Very coarse
<u>Ped Shape</u>	S: Single grain	M: Massive
	GR: Granular	AB: Angular blocky
	SAB: Sub-angular blocky	PR: Prismatic
	PL: Platy	

CONSIST: Soil consistence is described using the following notation:

L: Loose	VF: Very Friable	FR: Friable	FM: Firm
VM: Very firm	EM: Extremely firm	EH: Extremely Hard	

SUBS STR: Subsoil structural condition recorded for the purpose of calculating profile droughtiness: **G:** Good **M:** Moderate **P:** Poor

POR: Soil porosity. If a soil horizon has poor porosity with less than 0.5% biopores >0.5mm, a 'Y' will appear in this column.

IMP: If the profile is impenetrable to rooting a 'Y' will appear in this column at the appropriate horizon.

SPL: Slowly permeable layer. If the soil horizon is slowly permeable a 'Y' will appear in this column.

CALC: If the soil horizon is calcareous with naturally occurring calcium carbonate exceeding 1% a 'Y' will appear this column.

2. Additional terms and abbreviations used mainly in soil pit descriptions.

STONE ASSESSMENT:

V: Visual **S:** Sieved **D:** Displacement

MOTTLE SIZE:

EF:	Extremely fine <1mm	M:	Medium 5-15mm
VF:	Very fine 1-2mm>	C:	Coarse >15mm
F:	Fine 2-5mm		

MOTTLE COLOUR: May be described by Munsell notation or as ochreous (OM) or grey (GM).

ROOT CHANNELS: In topsoil the presence of 'rusty root channels' might also be noted as RRC.

MANGANESE CONCRETIONS: Assessed by volume

N:	None		M:	Many	20-40%
F:	Few	<2%	VM:	Very Many	>40%
C:	Common	2-20%			

POROSITY:

P:	Poor	- less than 0.5% biopores at least 0.5mm in diameter
G:	Good	- more than 0.5% biopores at least 0.5mm in diameter

ROOT ABUNDANCE:

The number of roots per 100cm ² :		Very Fine and Fine	Medium and Coarse
F:	Few	1-10	1 or 2
C:	Common	10-25	2 - 5
M:	Many	25-200	>5
A:	Abundant	>200	

ROOT SIZE

VF:	Very fine	<1mm	M:	Medium	2 - 5mm
F:	Fine	1-2mm	C:	Coarse	>5mm

HORIZON BOUNDARY DISTINCTNESS:

Sharp:	<0.5cm	Gradual:	6 - 13cm
Abrupt:	0.5 - 2.5cm	Diffuse:	>13cm
Clear:	2.5 - 6cm		

HORIZON BOUNDARY FORM: Smooth, wavy, irregular or broken.*

* See Soil Survey Field Handbook (Hodgson, 1997) for details.