



Do not scale off this drawing — All dimensions and setting out to be verified on site. If in doubt contact the originator for clarification.


This drawing is the property of FRAMEWORK. Copyright is reserved by them and the drawing is issued on the condition that it is not copied, reproduced, retained or disclosed to any unauthorised person, either wholly or in part without the consent in writing of FRAMEWORK

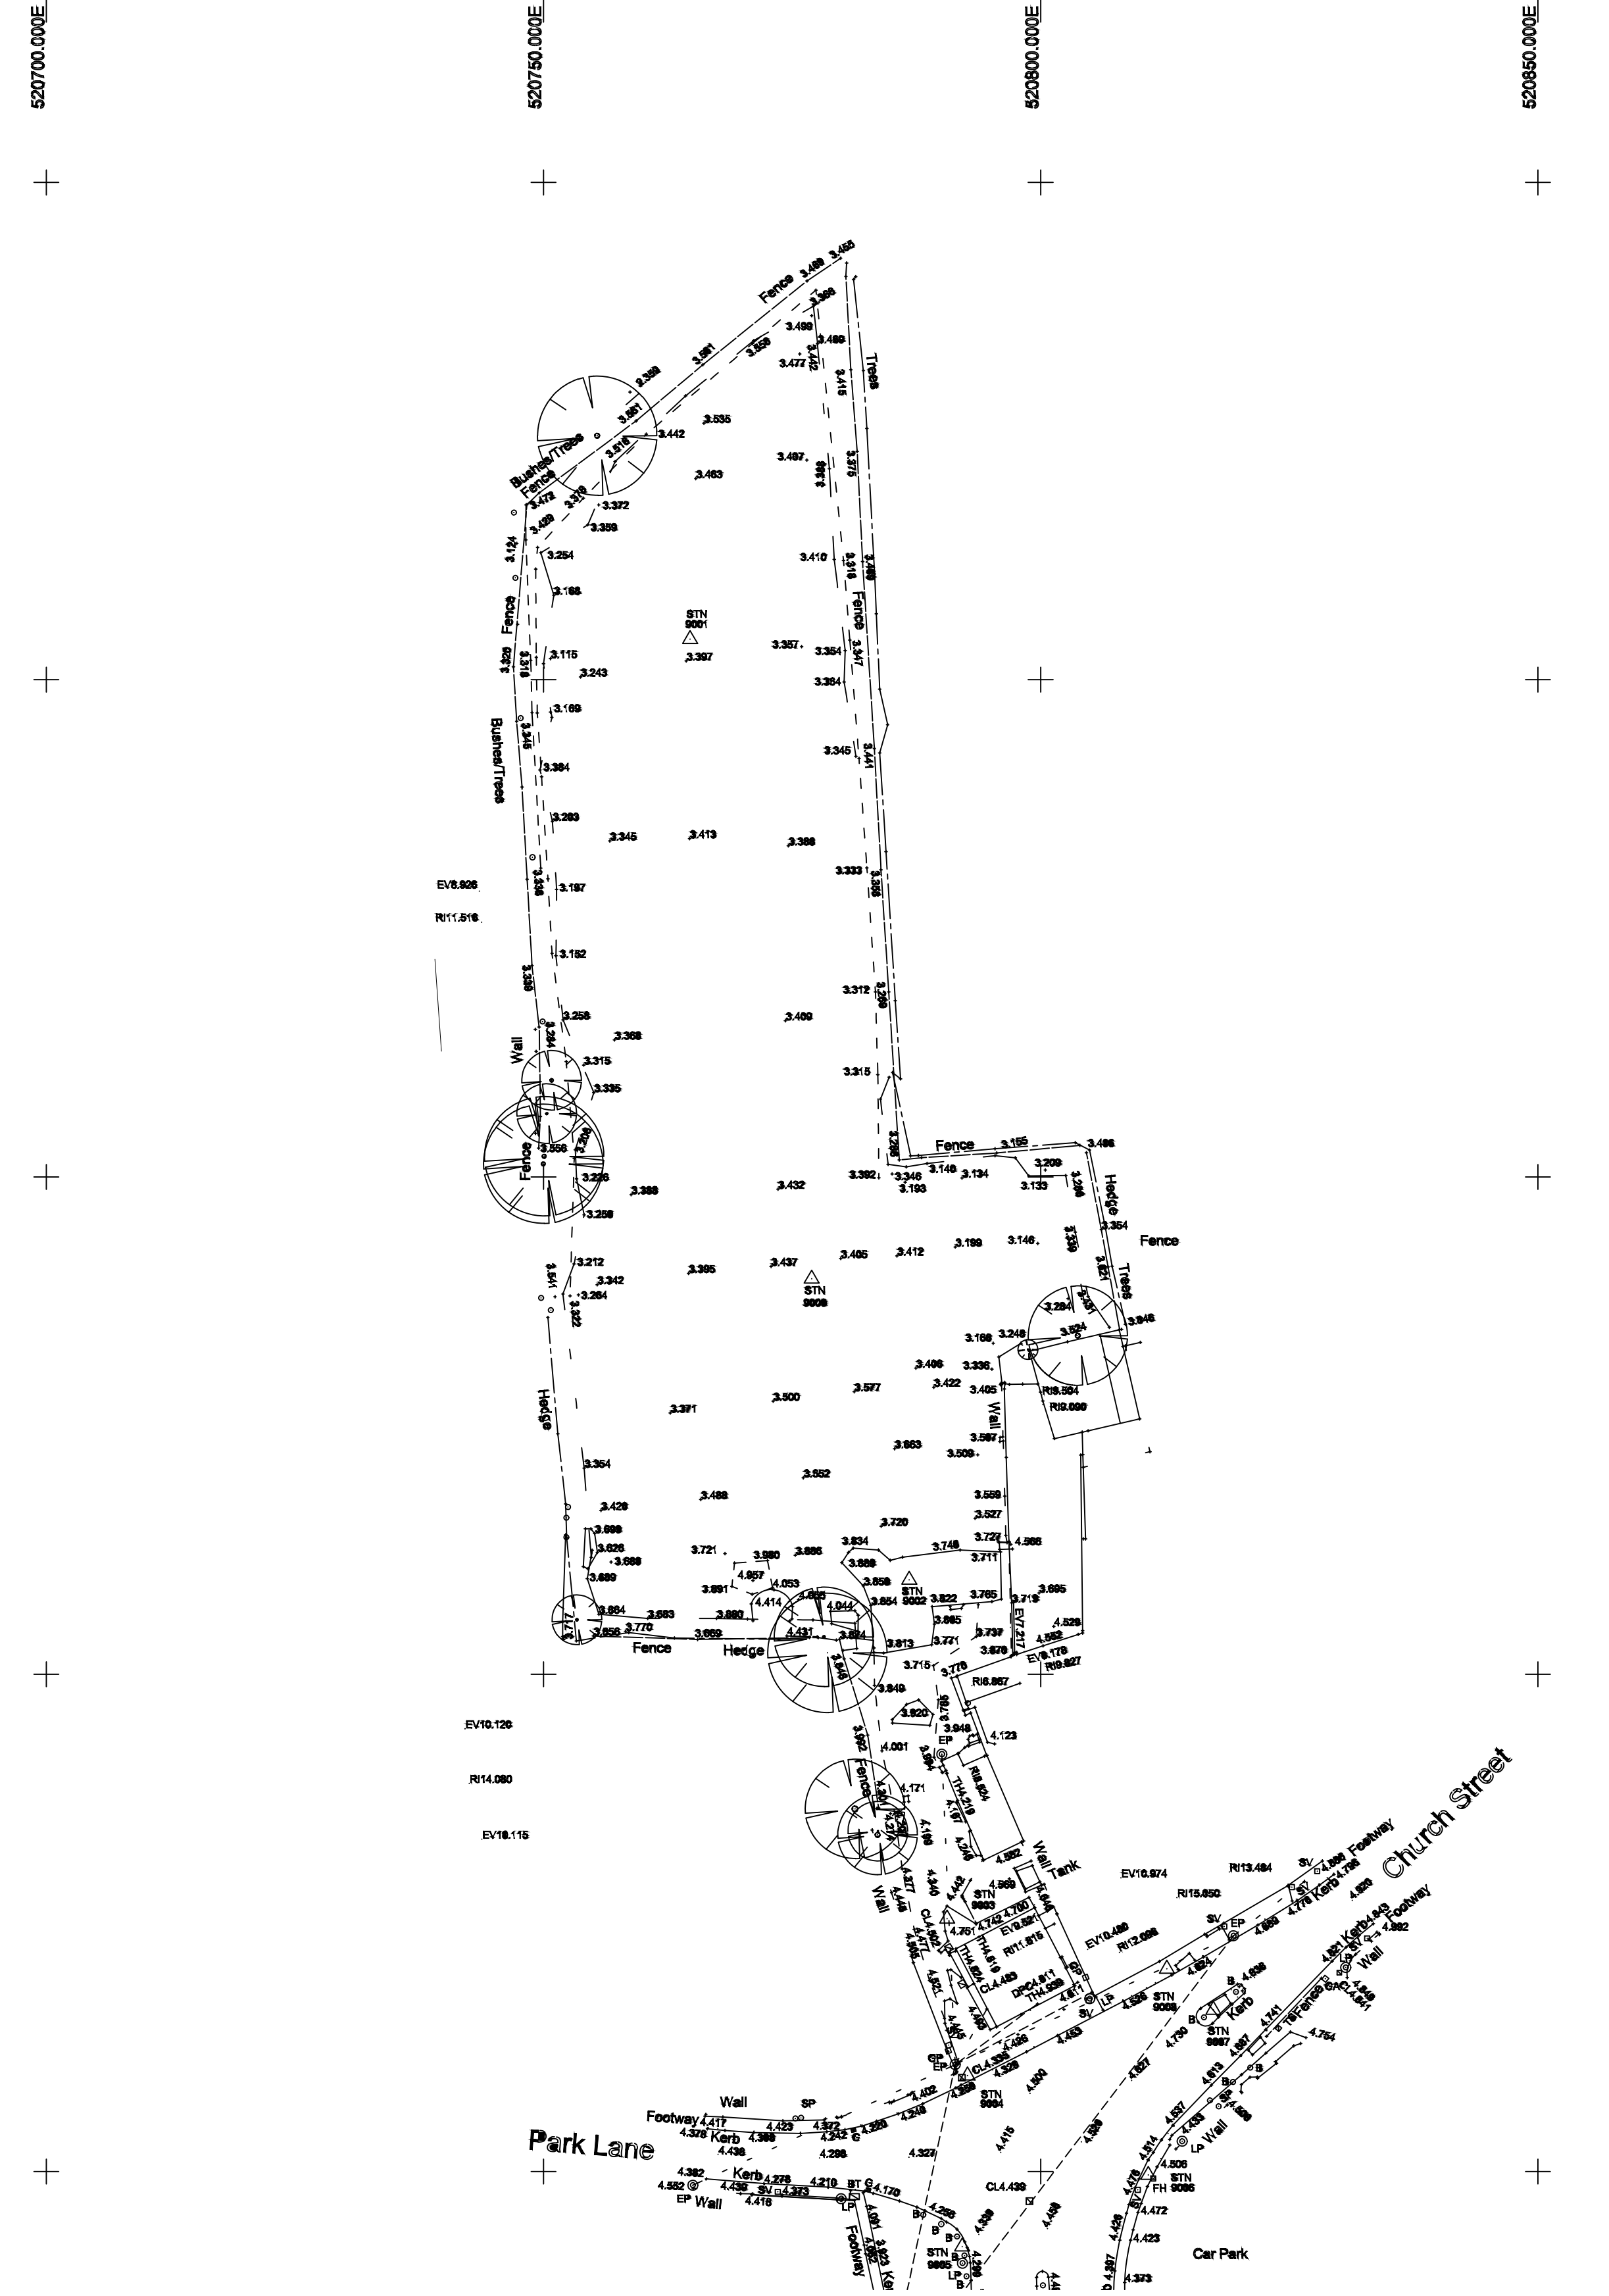

Existing topographical survey  
Scale: 1:500

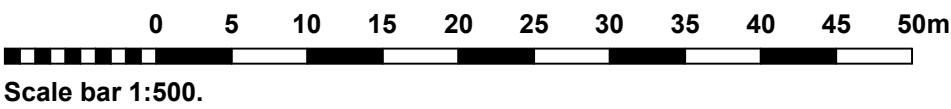

Scale bar 1:500.

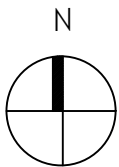

## PLANNING ISSUE

| Rev | Revision note                                                                | Date                  | Drawn by             |
|-----|------------------------------------------------------------------------------|-----------------------|----------------------|
| 1   | PROPOSED RESIDENTIAL DEVELOPMENT<br>LAND BEHIND 12 MARKET PLACE<br>DONINGTON |                       |                      |
| 2   | Drawn by<br>jg                                                               | Checked               | Date<br>Sept 2020    |
| 3   | EXISTING TOPOGRAPHICAL SURVEY                                                | Dwg No<br>J1930 00152 | Scale<br>1:500 at A2 |