


Do not scale off this drawing — All dimensions and setting out to be verified on site. If in doubt contact the originator for clarification.

This drawing is the property of FRAMEWORK. Copyright is reserved by them and the drawing is issued on the condition that it is not copied, reproduced, retained or disclosed to any unauthorised person, either wholly or in part without the consent in writing of FRAMEWORK

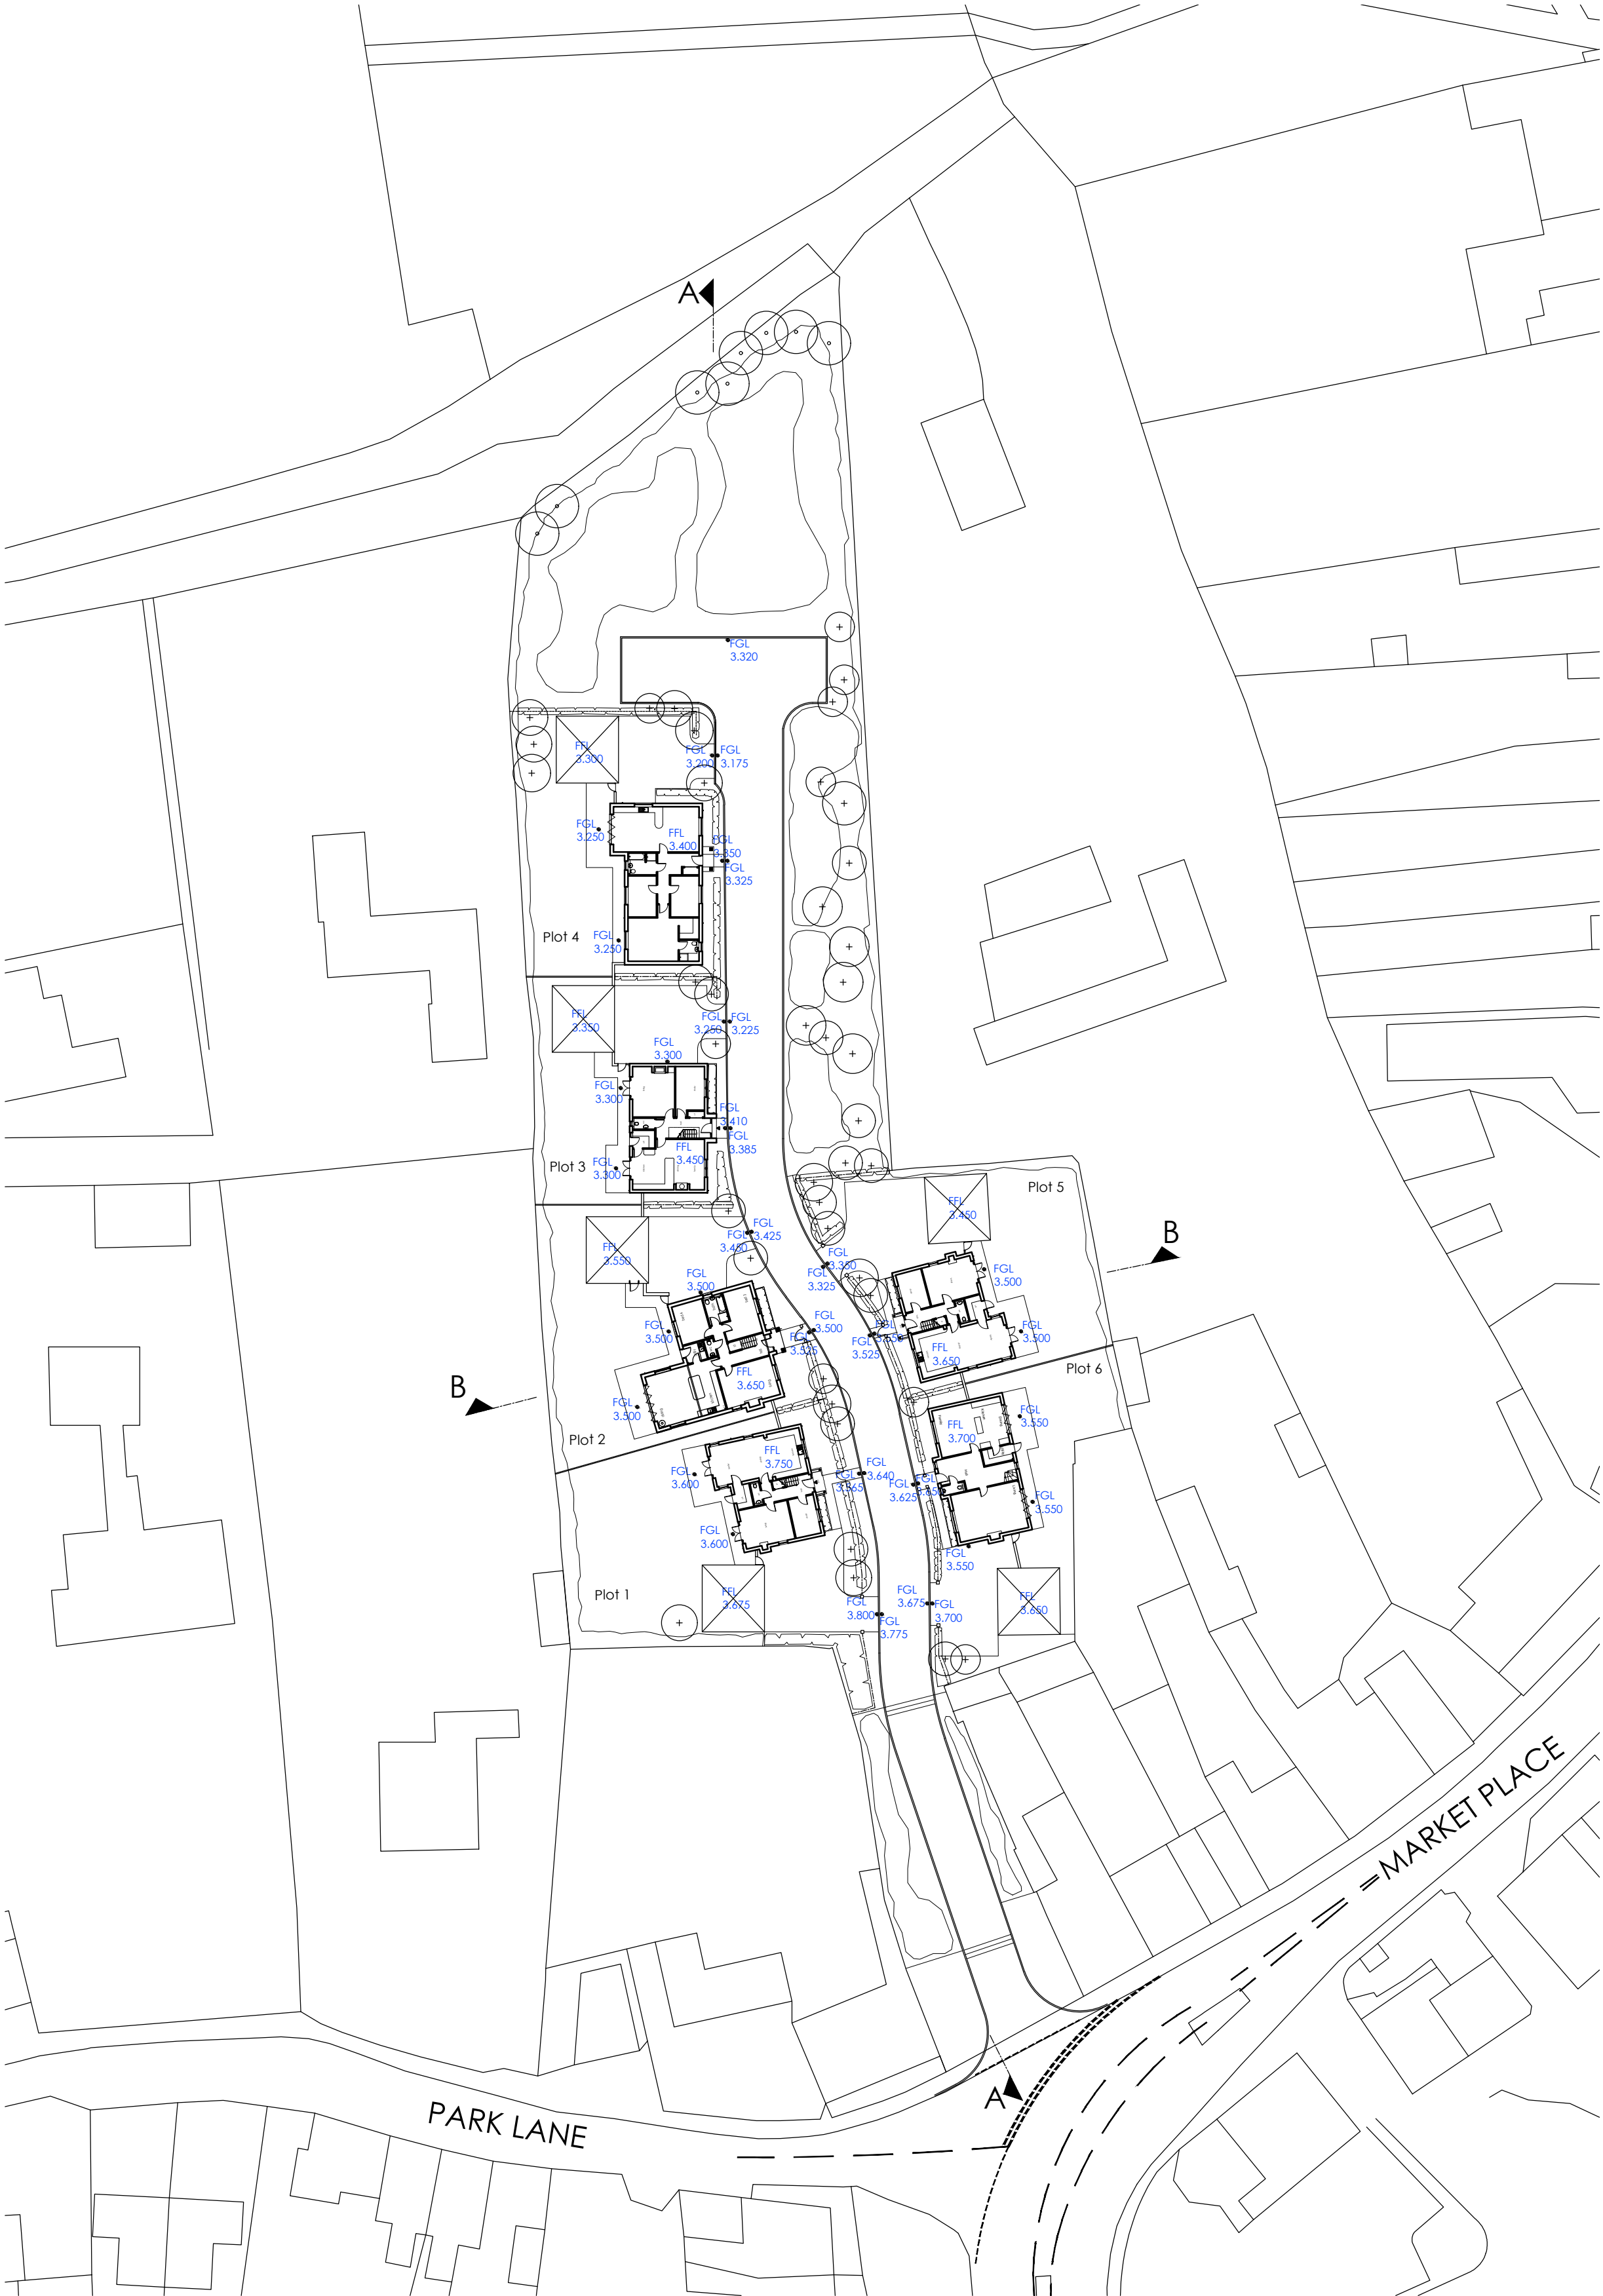

Proposed site levels plan

Scale: 1:500

0 5 10 15 20 25 30 35 40 45 50m

Scale bar 1:500.

N

# PLANNING ISSUE

| Rev | Revision note                                                                | Date                  | Drawn by             |
|-----|------------------------------------------------------------------------------|-----------------------|----------------------|
| 1   | PROPOSED RESIDENTIAL DEVELOPMENT<br>LAND BEHIND 12 MARKET PLACE<br>DONINGTON |                       |                      |
| 2   | Drawn by<br>SBC                                                              | Checked               | Date<br>Oct 2020     |
| 3   | PROPOSED SITE LEVELS PLAN                                                    | Dwg No<br>J1930 00156 | Scale<br>1:500 at A2 |
| 4   |                                                                              | Rev                   |                      |