
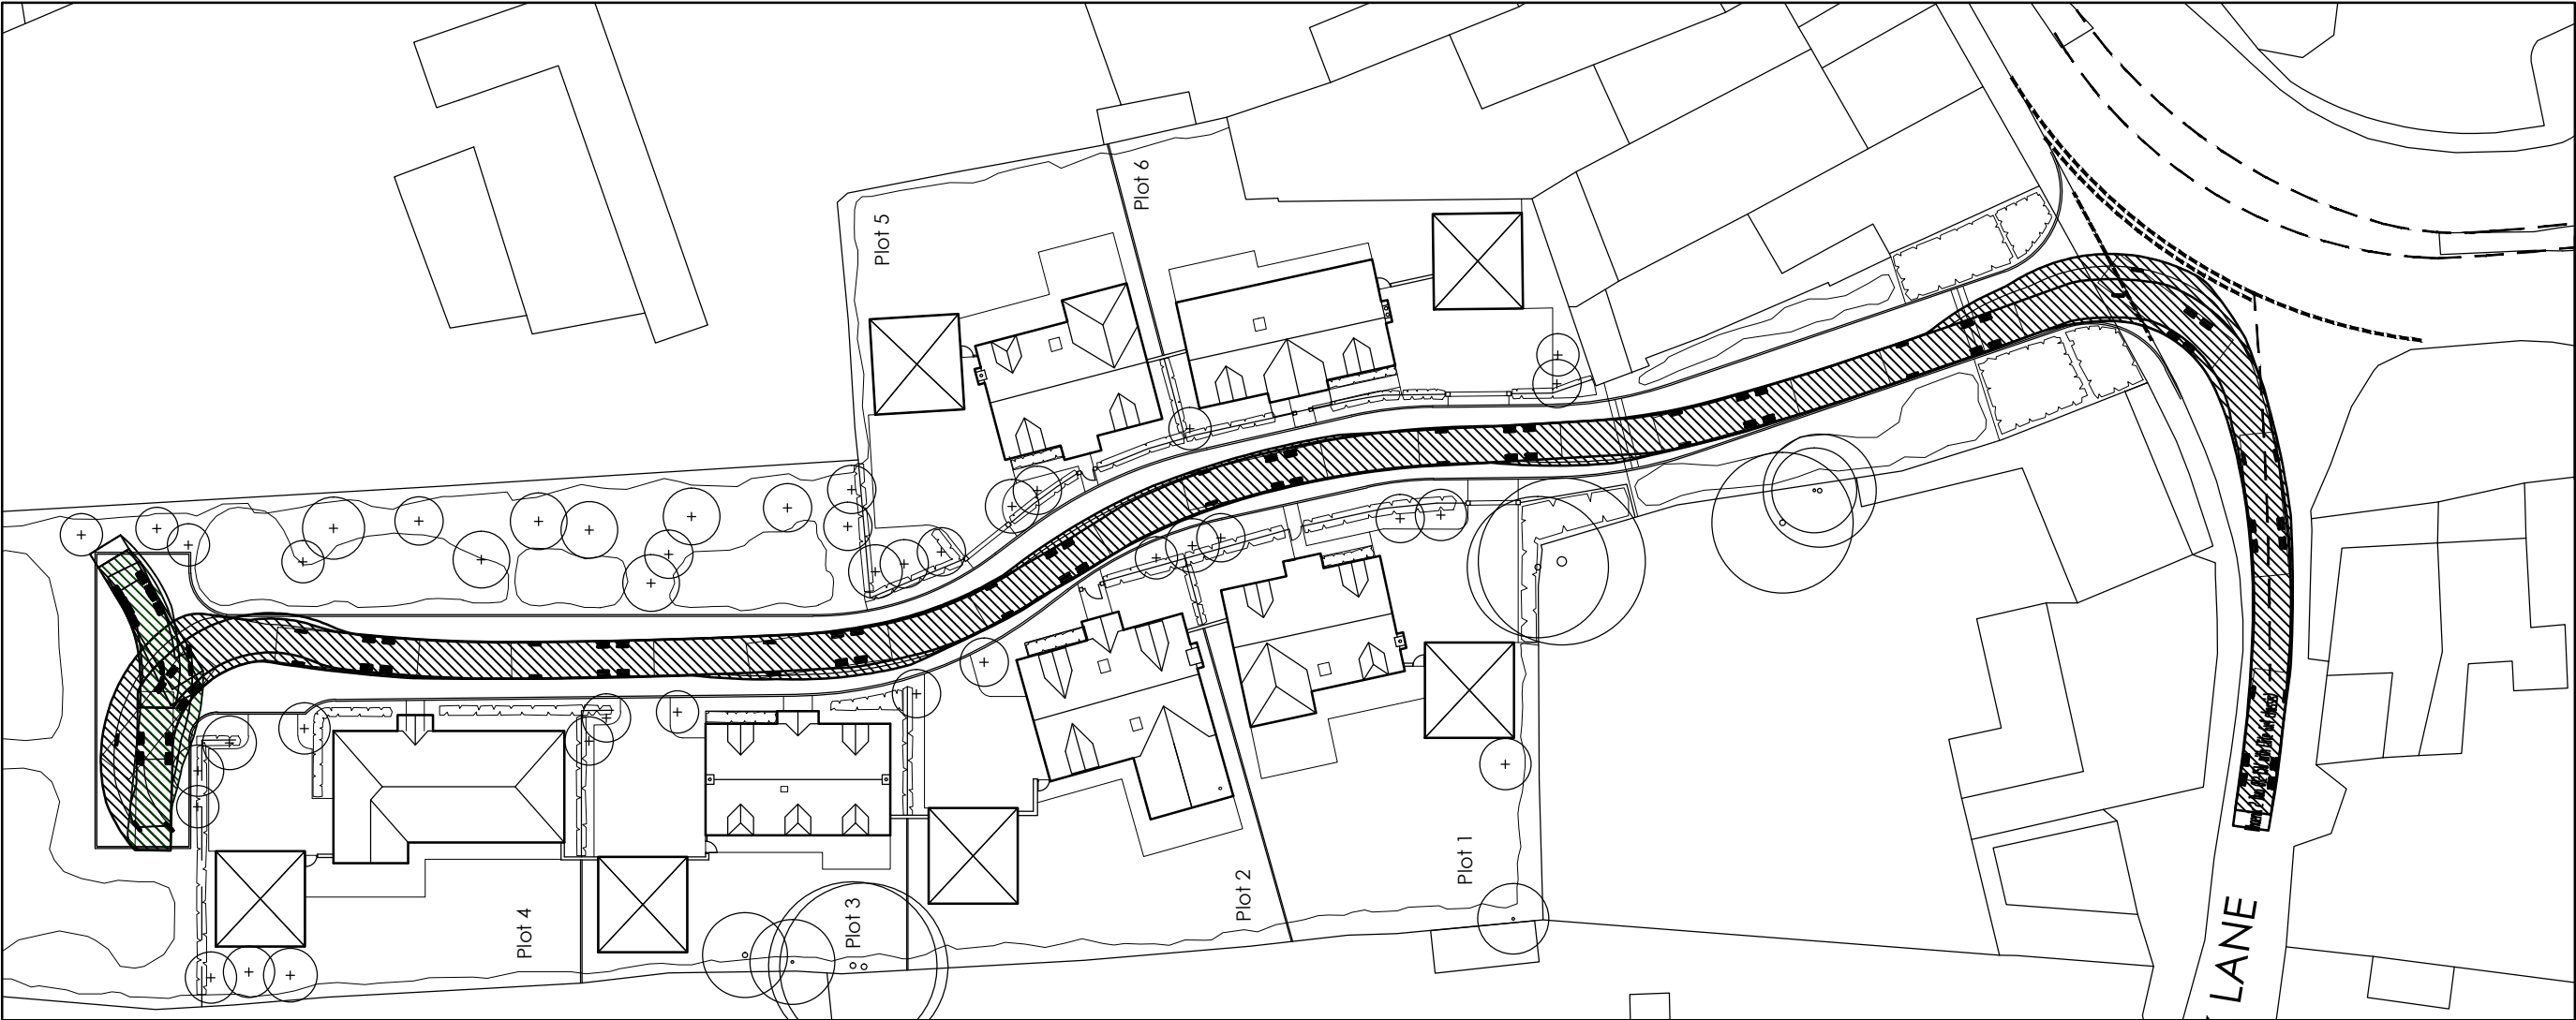


Phoenix 2 Duo (P2-15W with Elite 6x4 chassis)
Overall Length 11.200m
Overall Width 2.550m
Overall Body Height 3.750m
Min Body Ground Clearance 0.304m
Track Width 2.500m
Lock to Lock Time 4.80s
Kerb to Kerb Turning Radius 9.500m

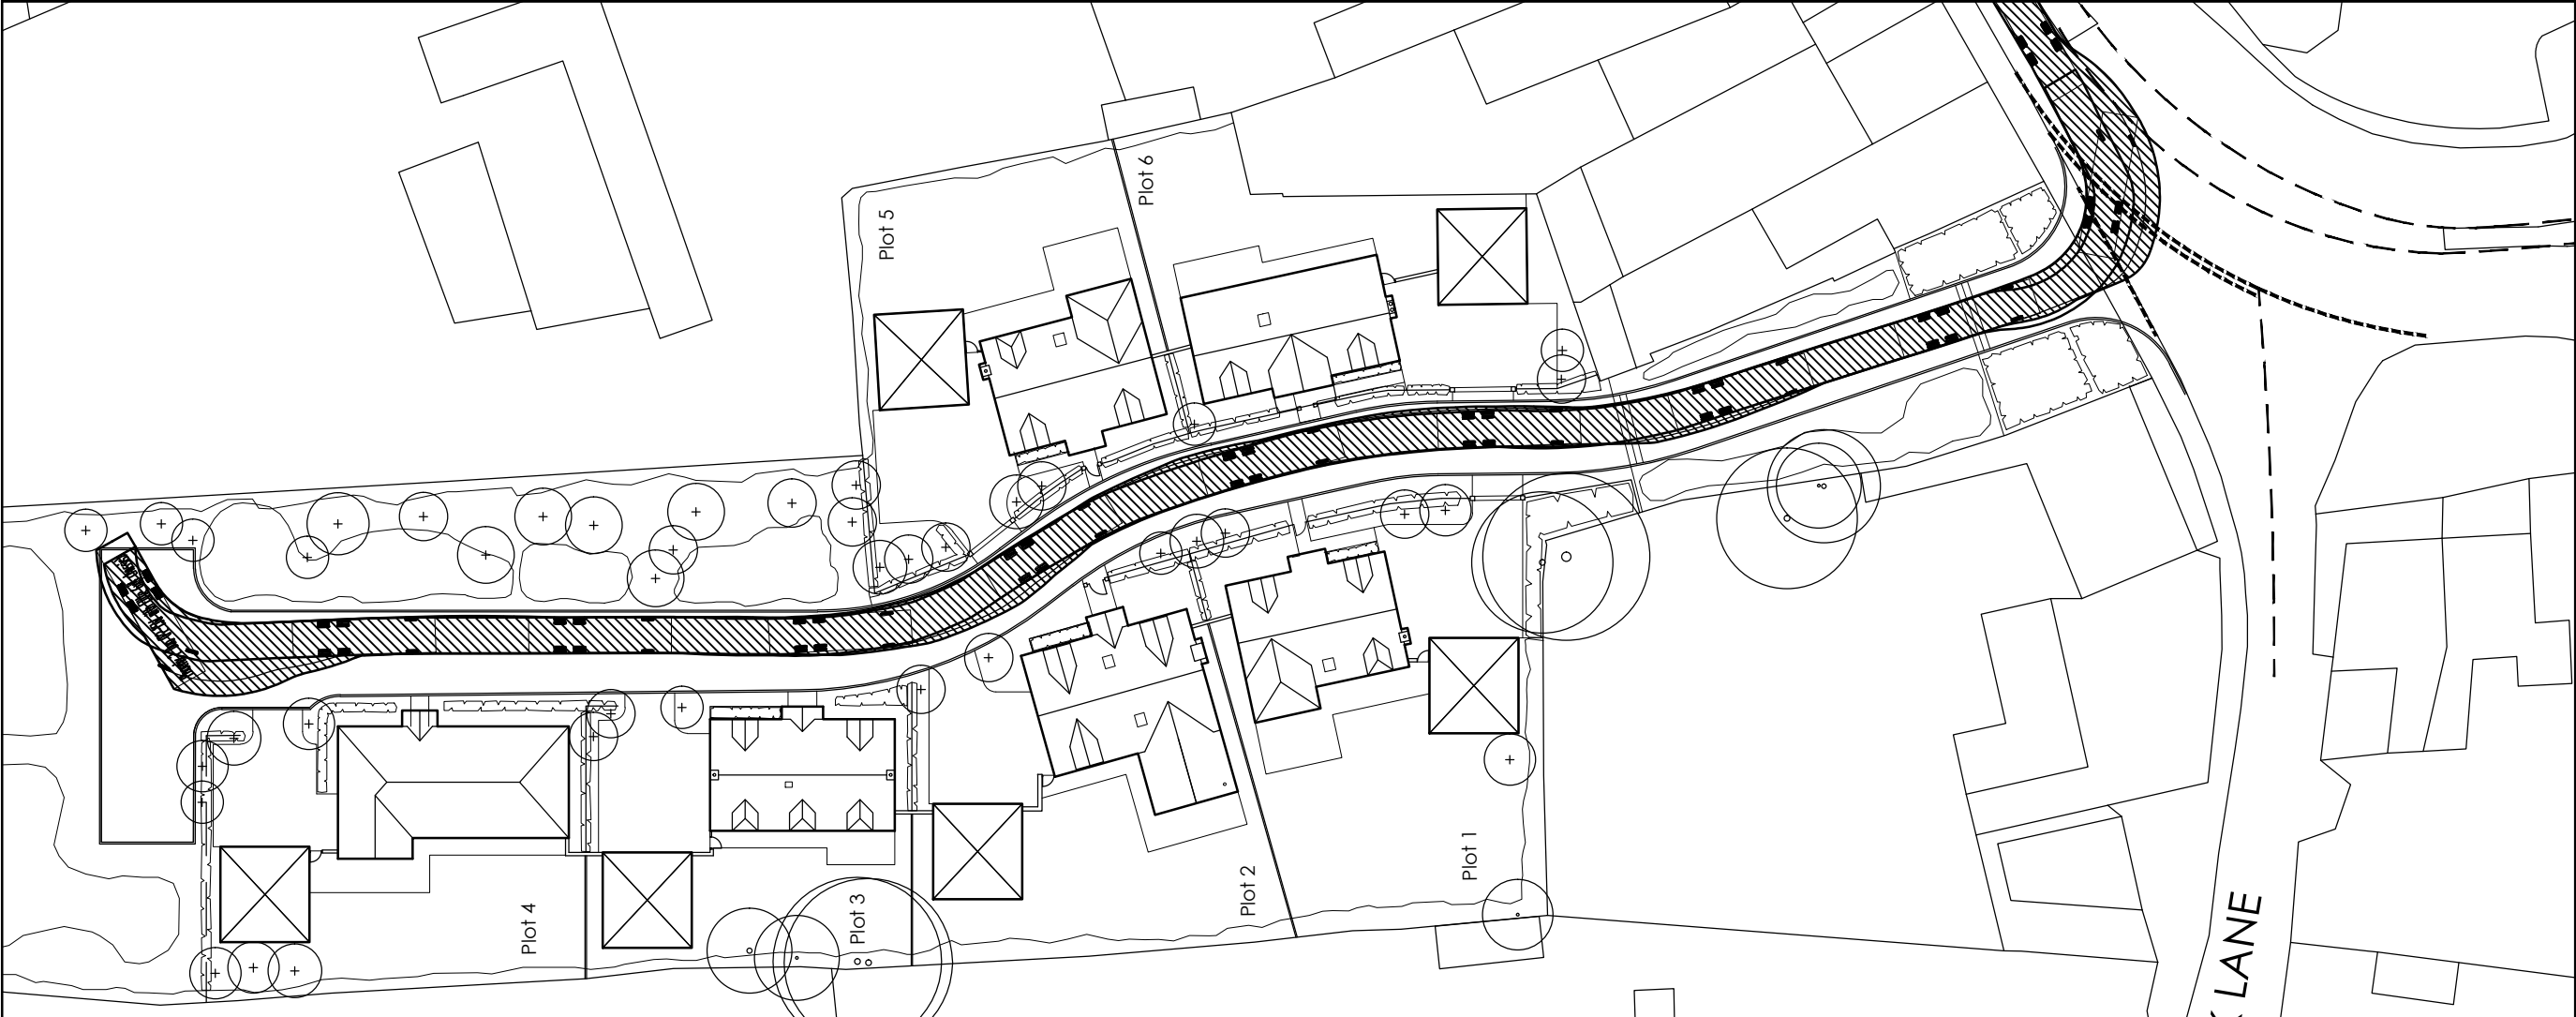

Market Place, Donnington
Swept Path Analysis of a
Large Refuse Vehicle
SK001
Scale 1:500@A3