

Revision showing extension
to 600mm duct
December 1999

Timber Storage

Extraction Unit

Painting Area

New 600mm Duct

Assembly Area

R S Door


R S Door

0000

0000

0000

0000

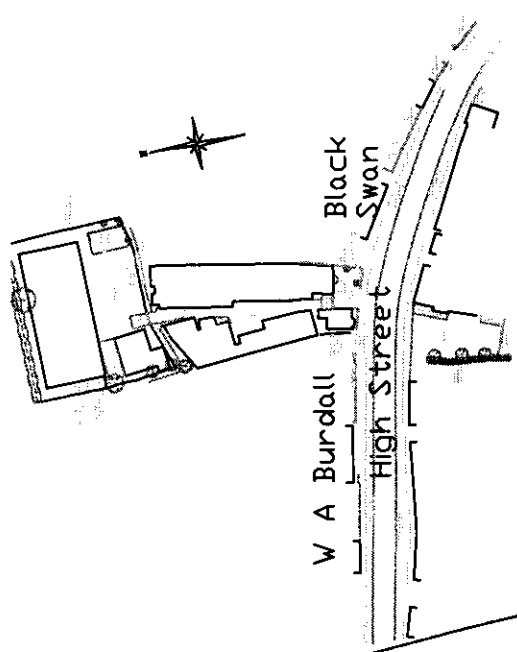

Location Plan 1:2500

1.5m TP &
Tr Street fence

SOUTH HOLLAND DC
HOUSING & PLANNING
16 DEC 1999
Ref: 0884/99

ALSO: N.O. PLAN
Ref.

George Barnsdale & Sons Ltd
24 High Street
Donington
Scale 1-200

7.1