


No 42

ACTUAL BOUNDARY

DISTANCE BETWEEN FENCE, ERECTED AND ACTUAL BOUNDARY MINIMUM 1100mm

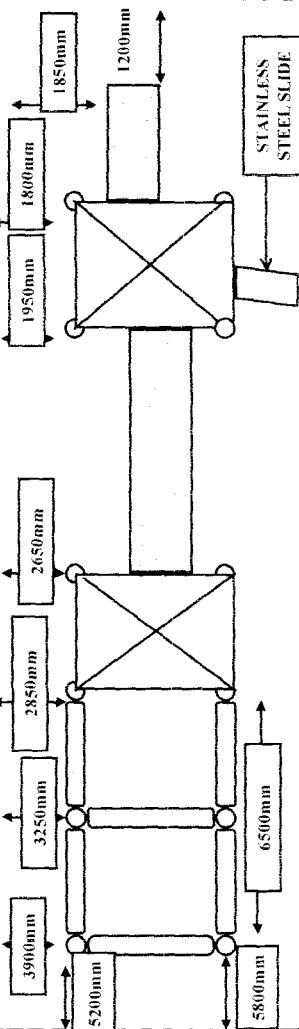

GRASSSED AREA

GRASSSED AREA WITH MULTIPLE BENCH SEATING

EXISTING SINGLE
STOREY BUILDING OWNED
BY ADJOINING PROPERTY

ACCESS & EGRESS ROUTE

H04/0887/99