

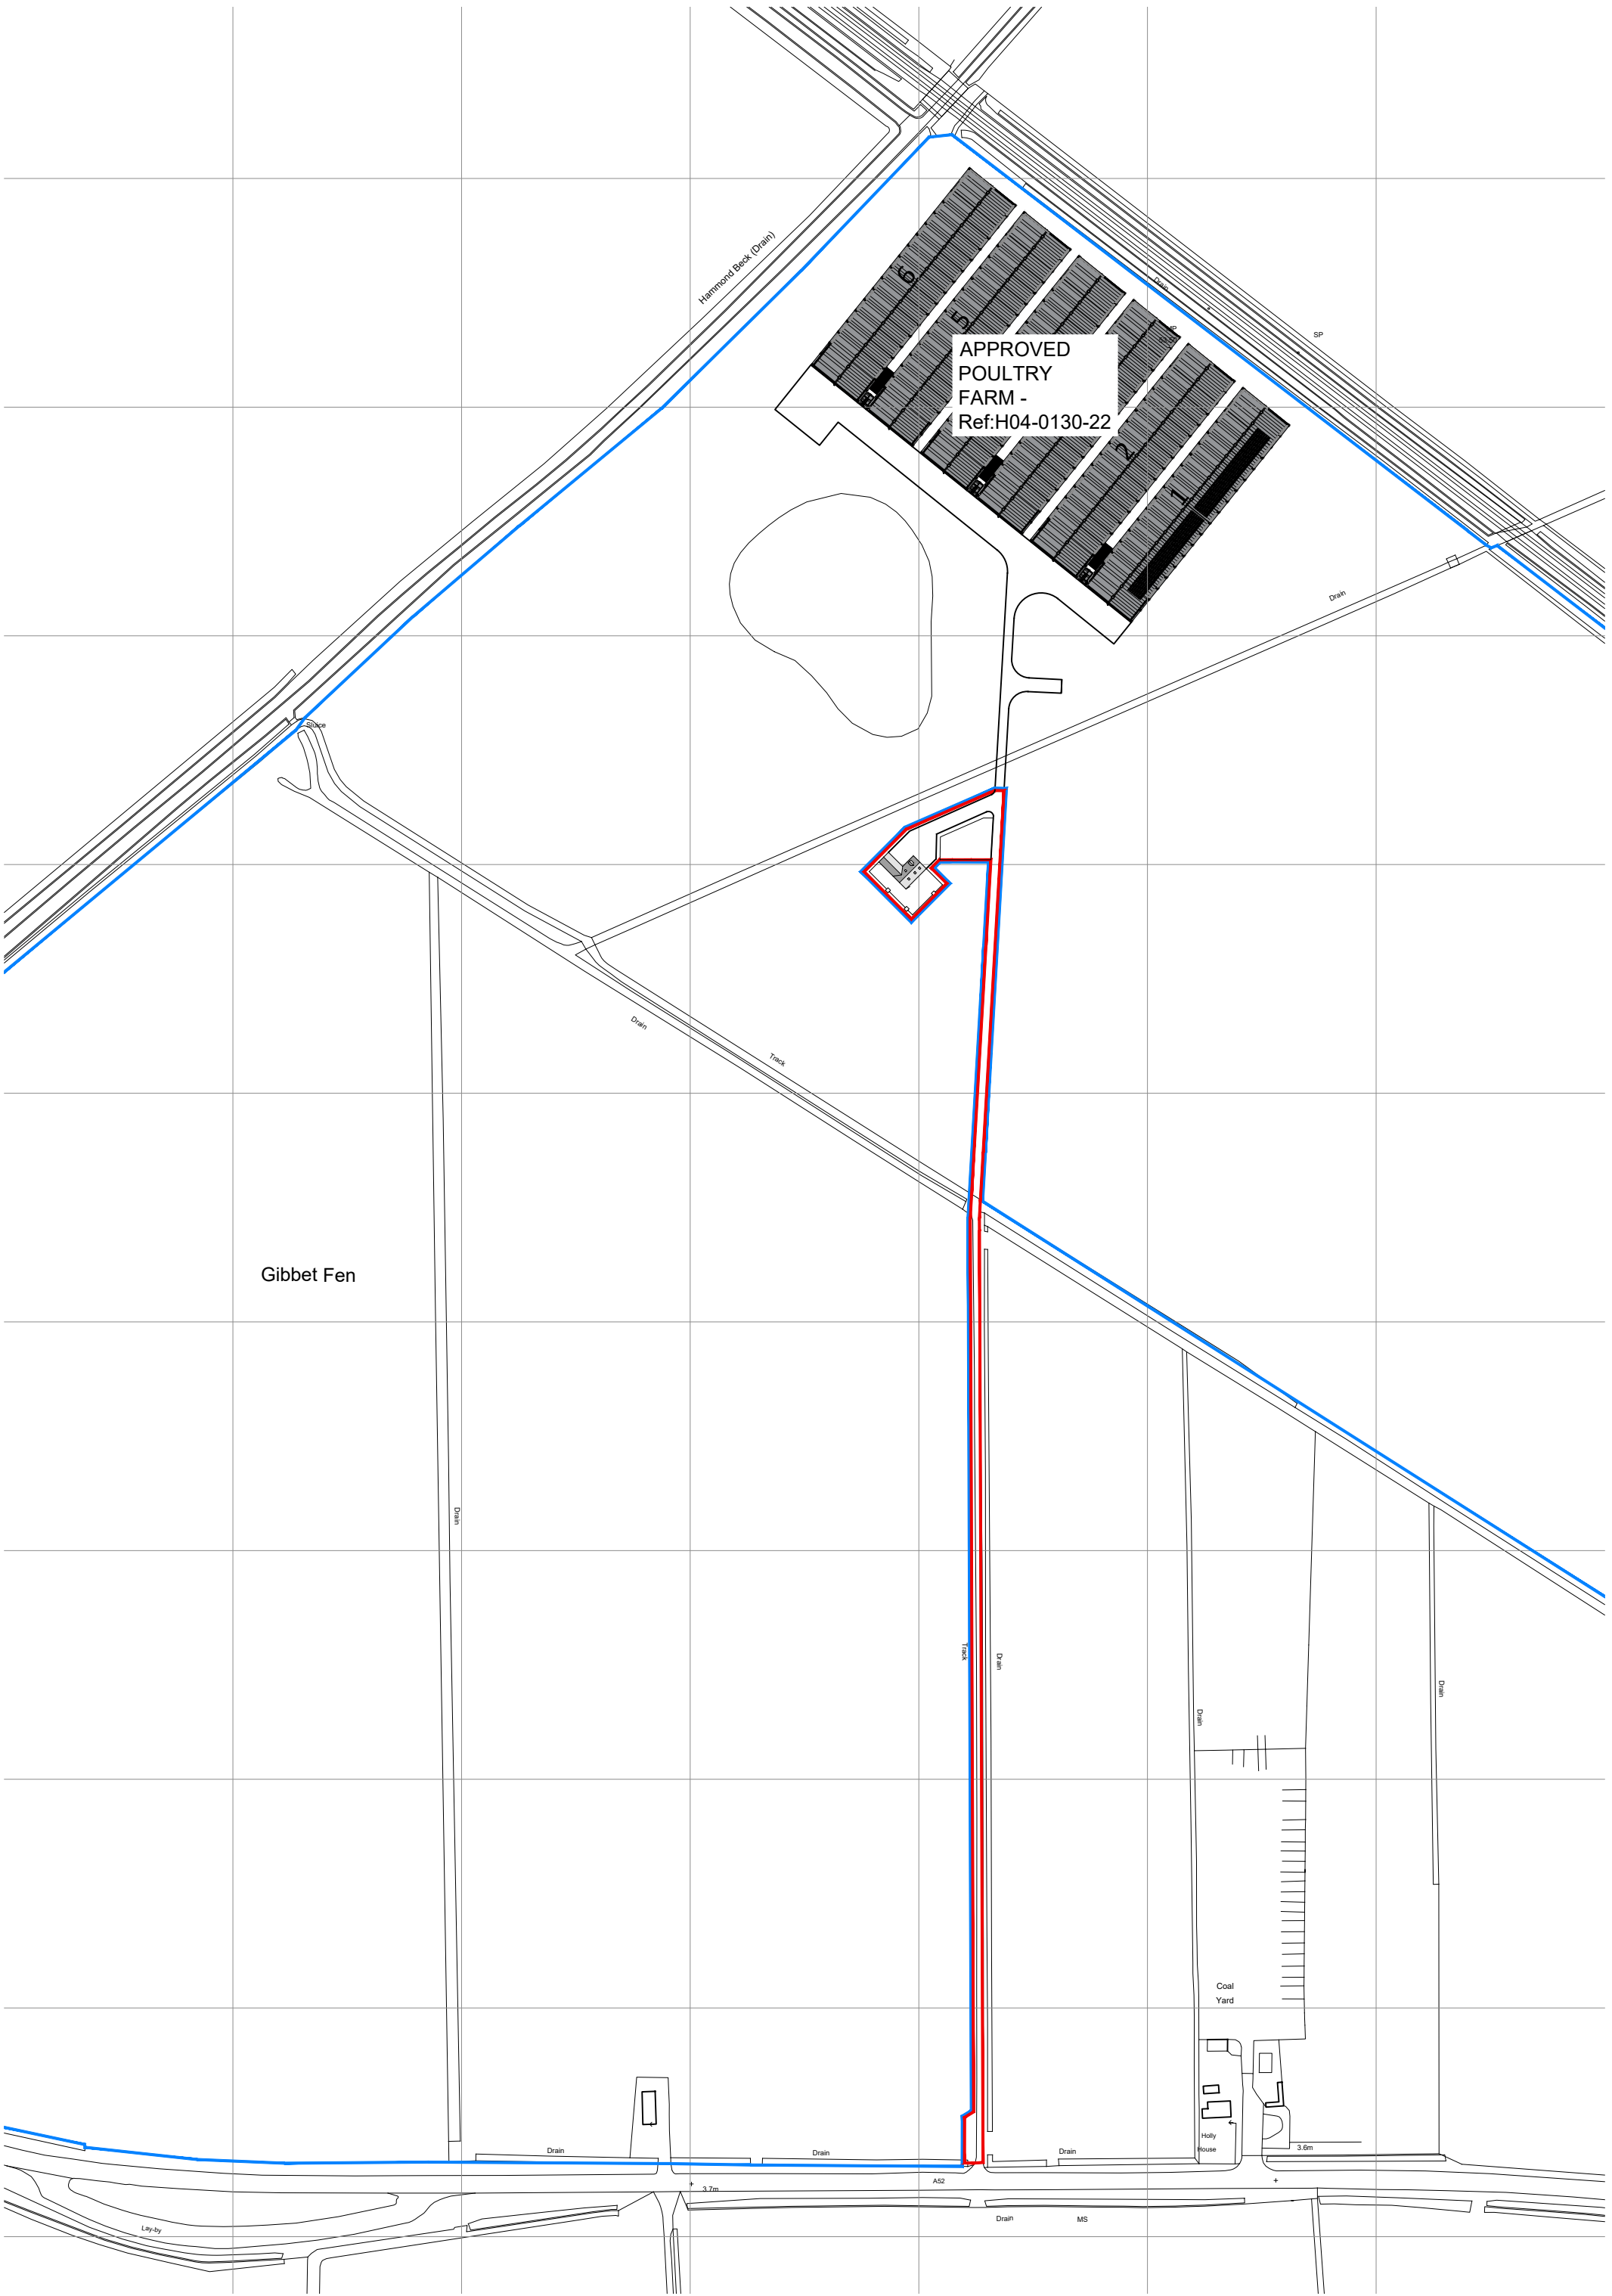


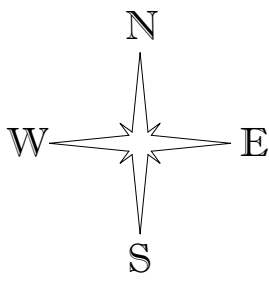

Location Plan 1:2500

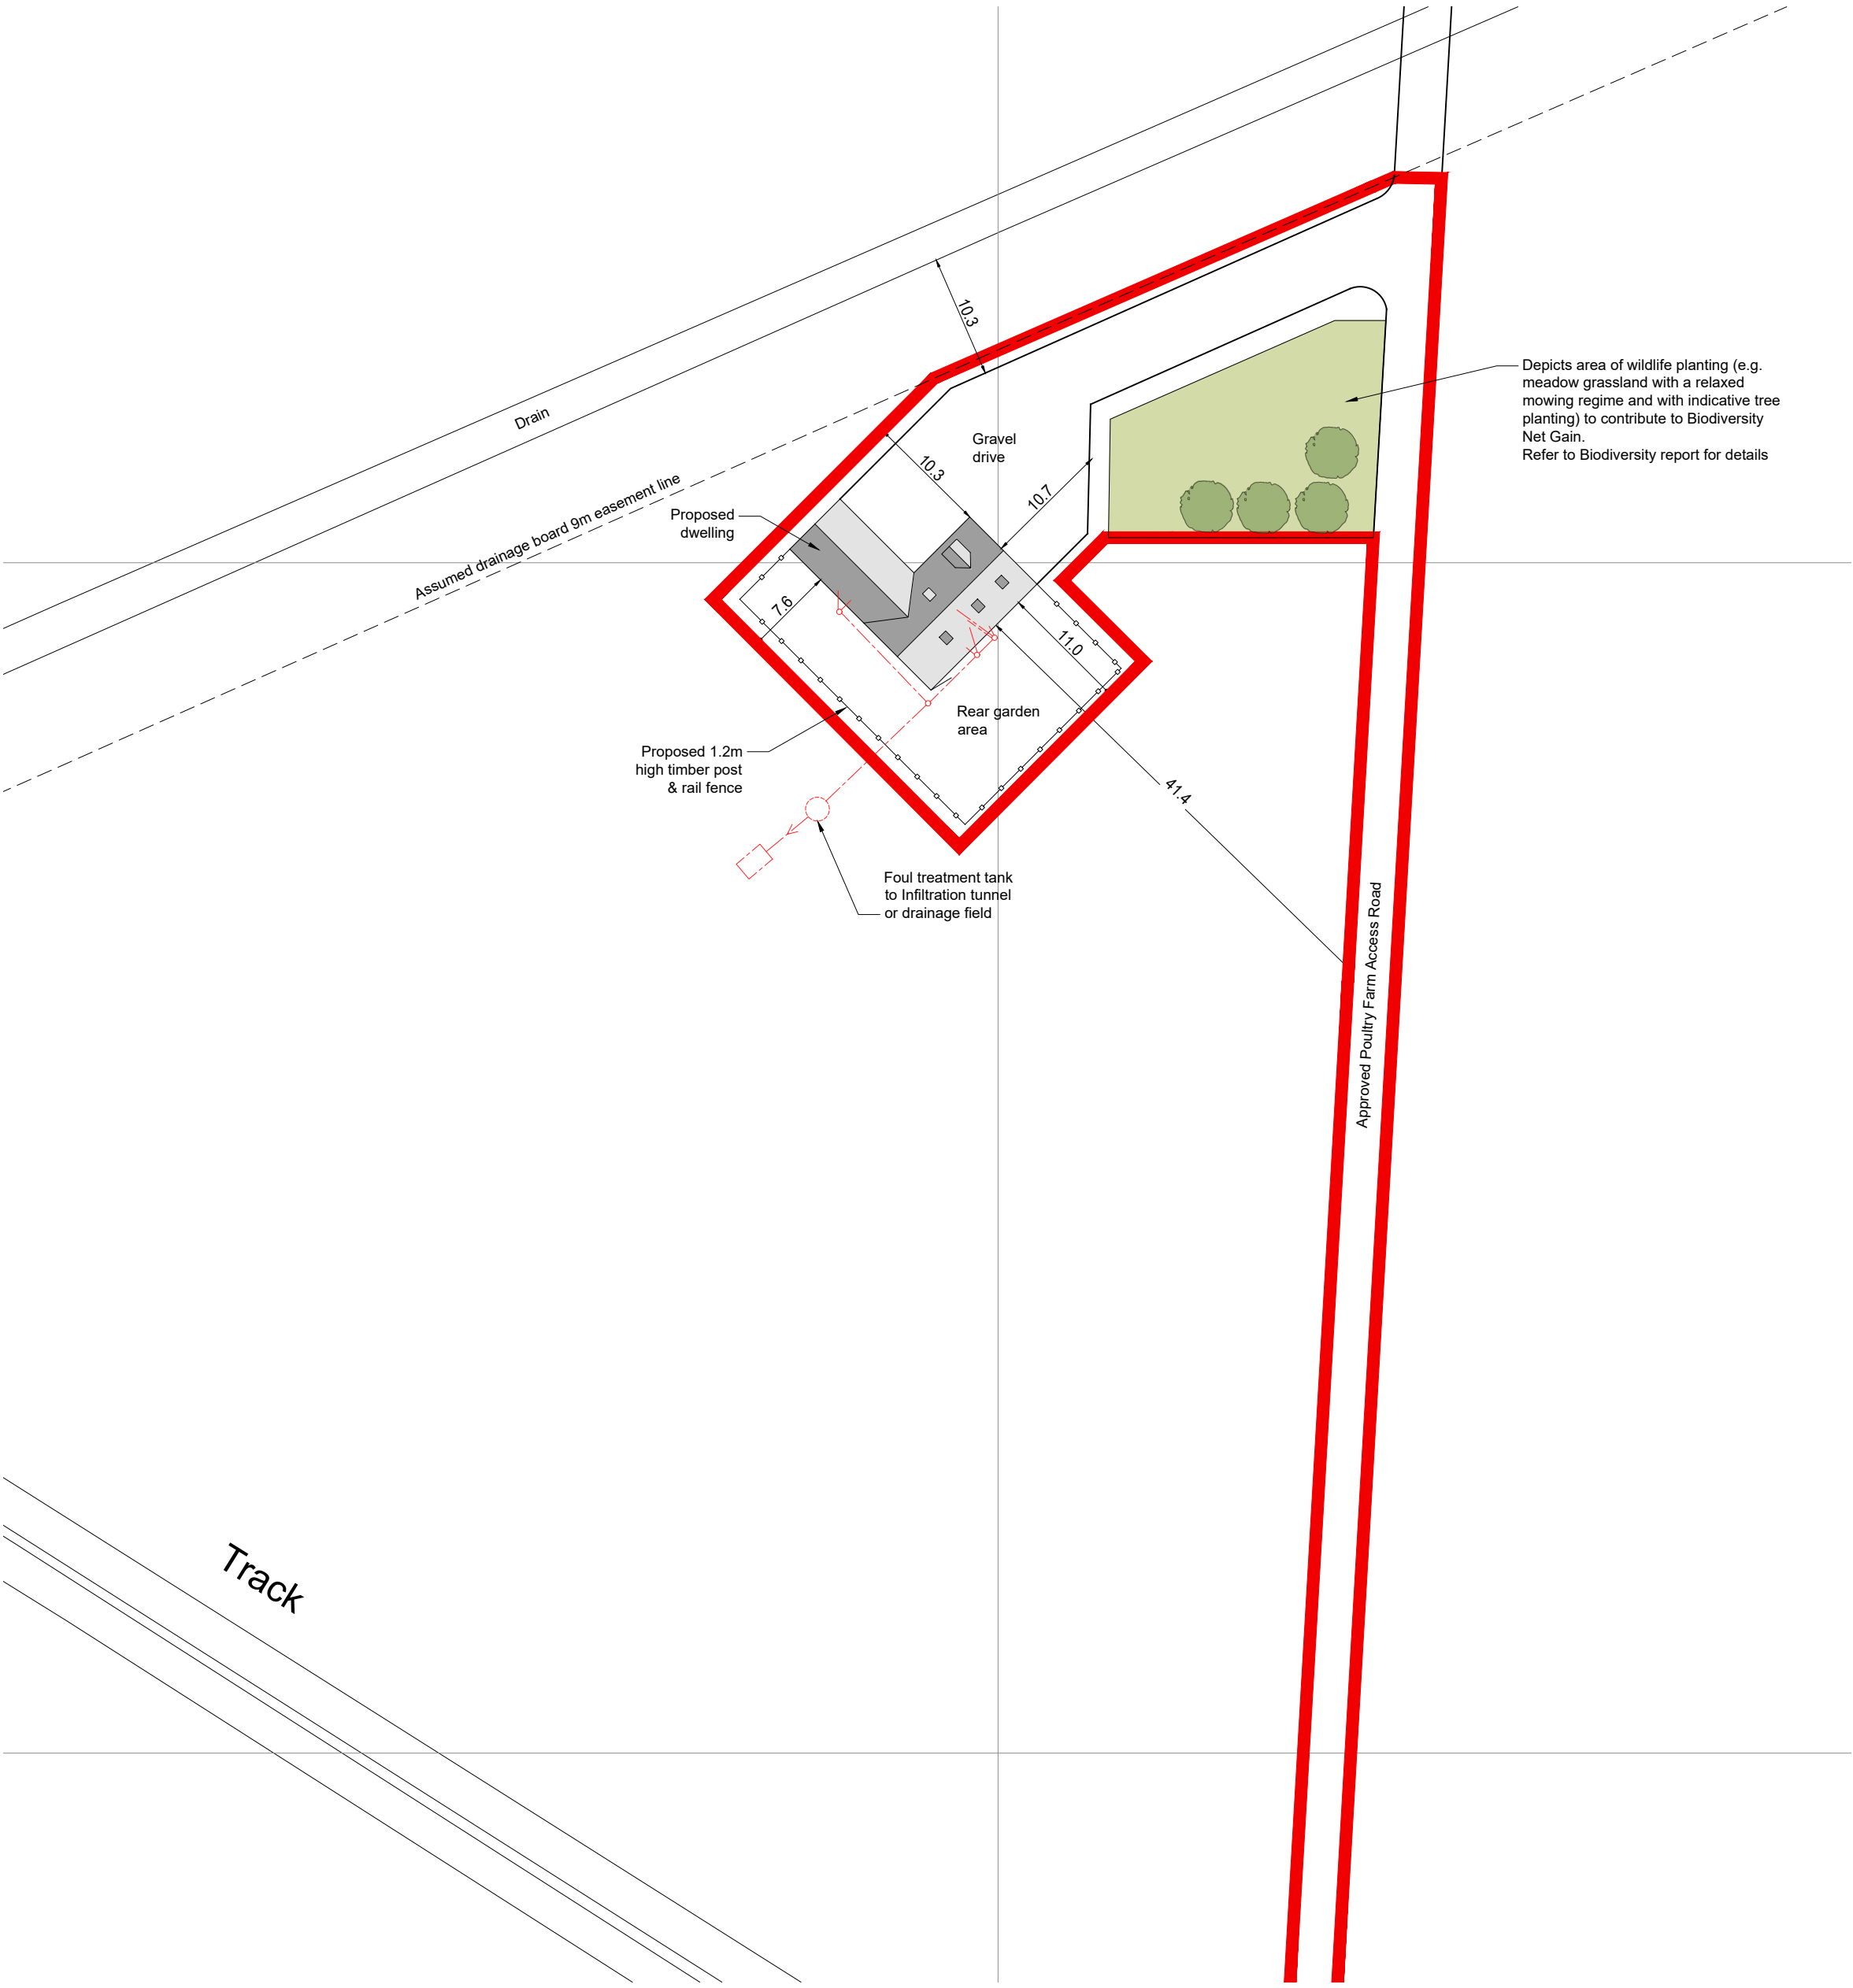

Proposed Site layout Plan 1:500

						DRAWING STATUS			Copyright Clarke Group Construction Ltd. Drawing not to be scaled Clarke Group CONSTRUCTION LTD	The Workshop, Slippery Gowt Lane, Wyberton Boston, Lincs PE21 7AA Tel: 01205 354629 Fax: 01205 358214 Email: info@clarkegroup.co.uk www.clarkegroup.co.uk	TITLE	PROJECT Proposed agricultural workers dwelling, Gibbet Fen, Fen Road, Donington Spalding			
C	30/06/26	Biodiversity planting added	JRB			PR	SCALE As Shown @ A1					DATE Nov 2024			
B	17/12/25	Dwelling repositioned, as per client request	JRB				DRAWN BY JRB	CHECKED BY --				Dwg No. SLP-01	REV C		
A	12/12/25	Dwelling rotated, as per client request	JRB												
Rev	Date	Description	Drawn	Chkd	Chkd Date										
REVISIONS															