


DETERMINED
PLAN
10/216
Park House
Drain
Drain
Drain
Drain
Works
Roclten
3.3m
3.9m
Park
Farm
FEN END
L B
STATIO

GROUND FLOOR INTERNAL LAYOUT

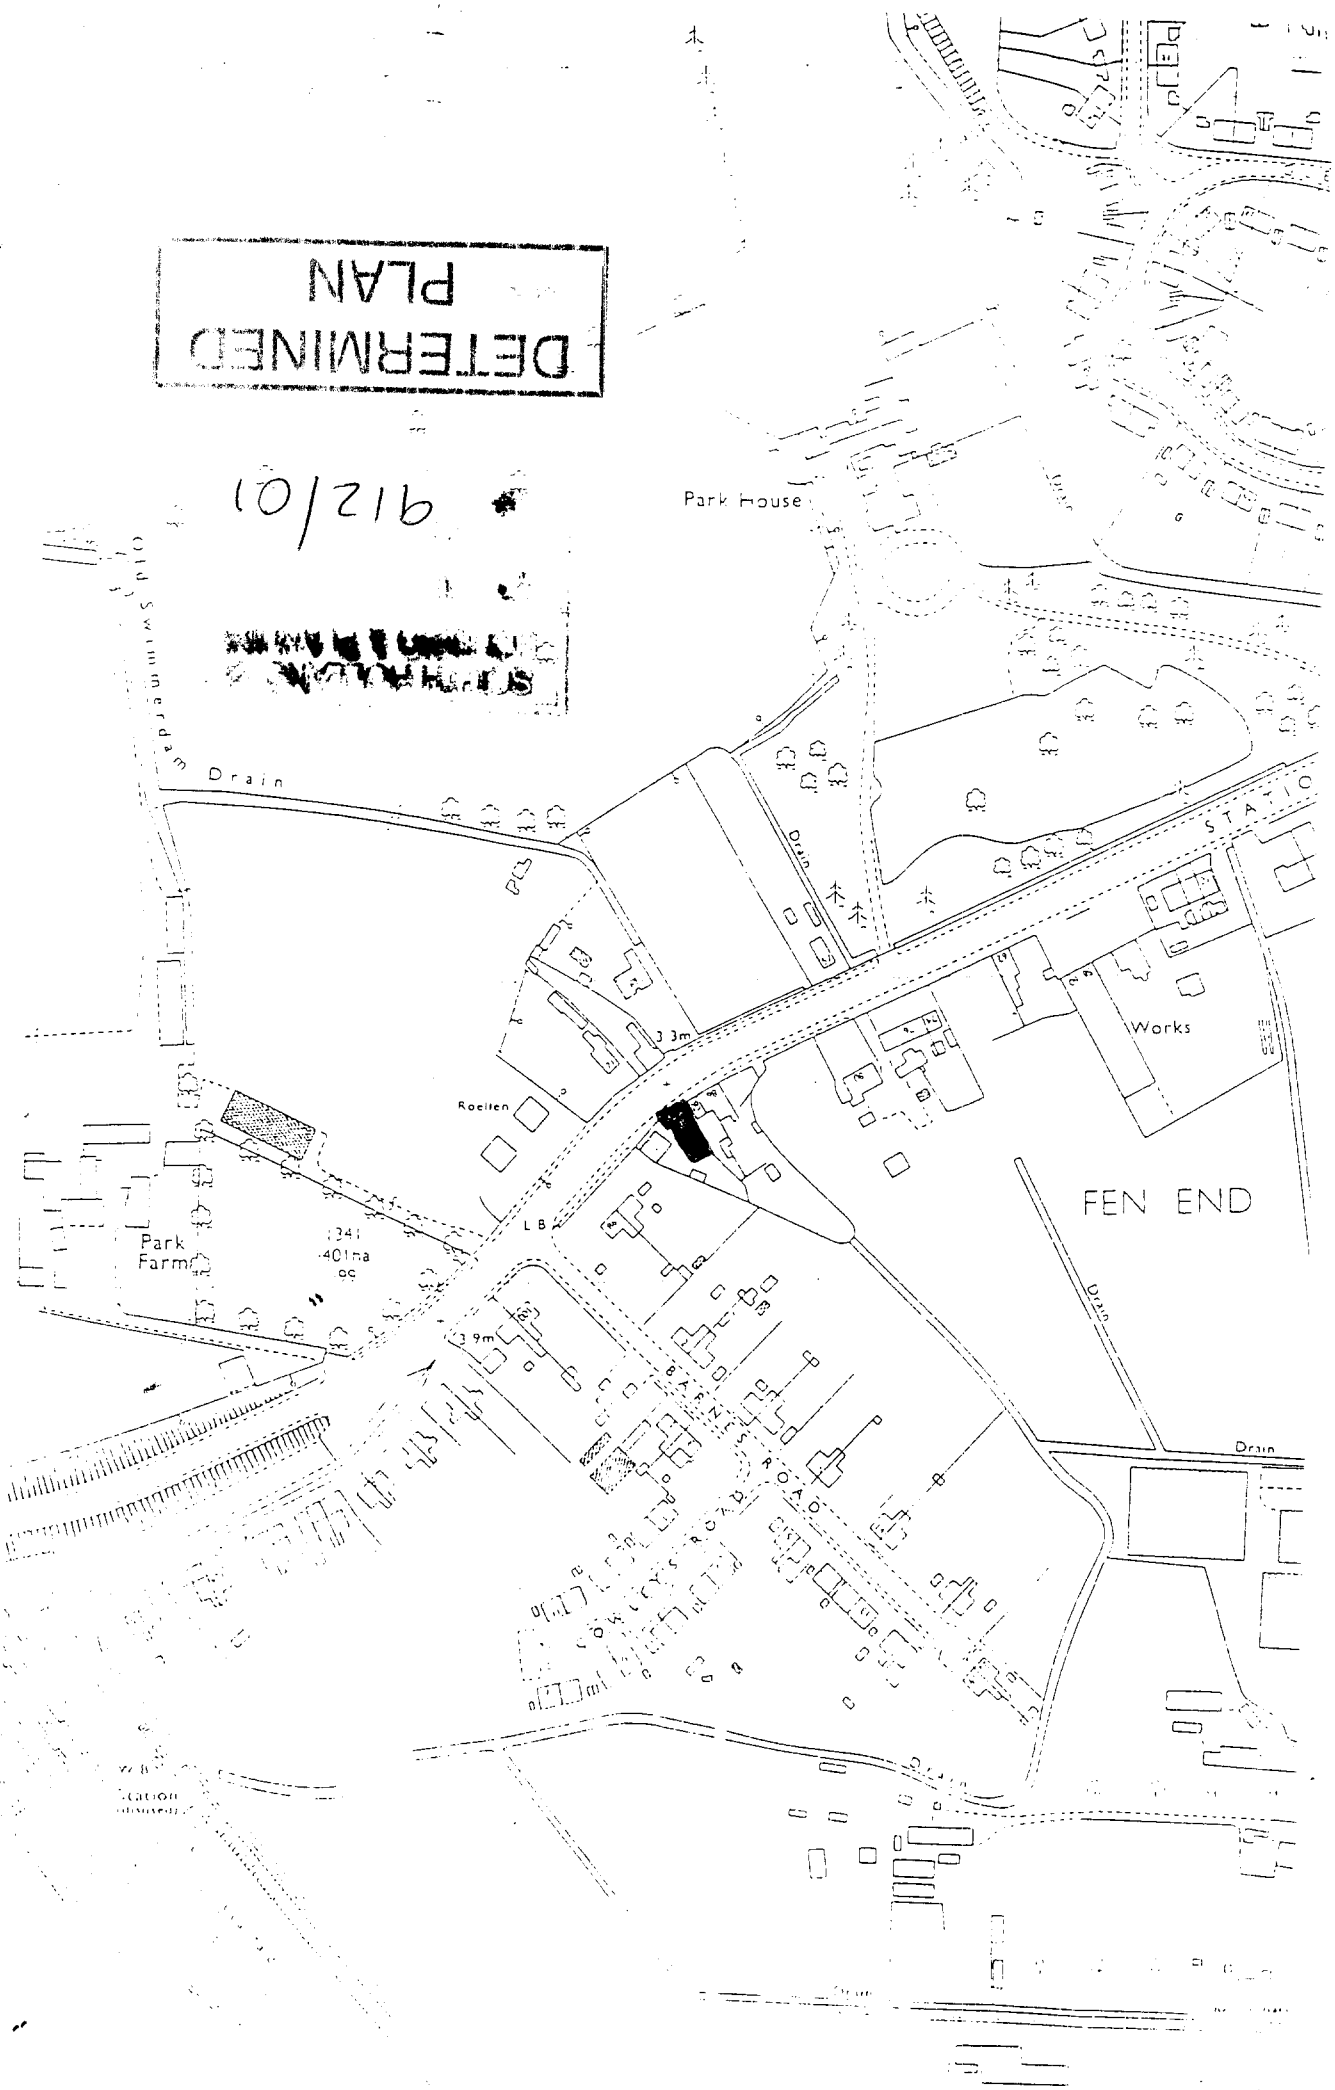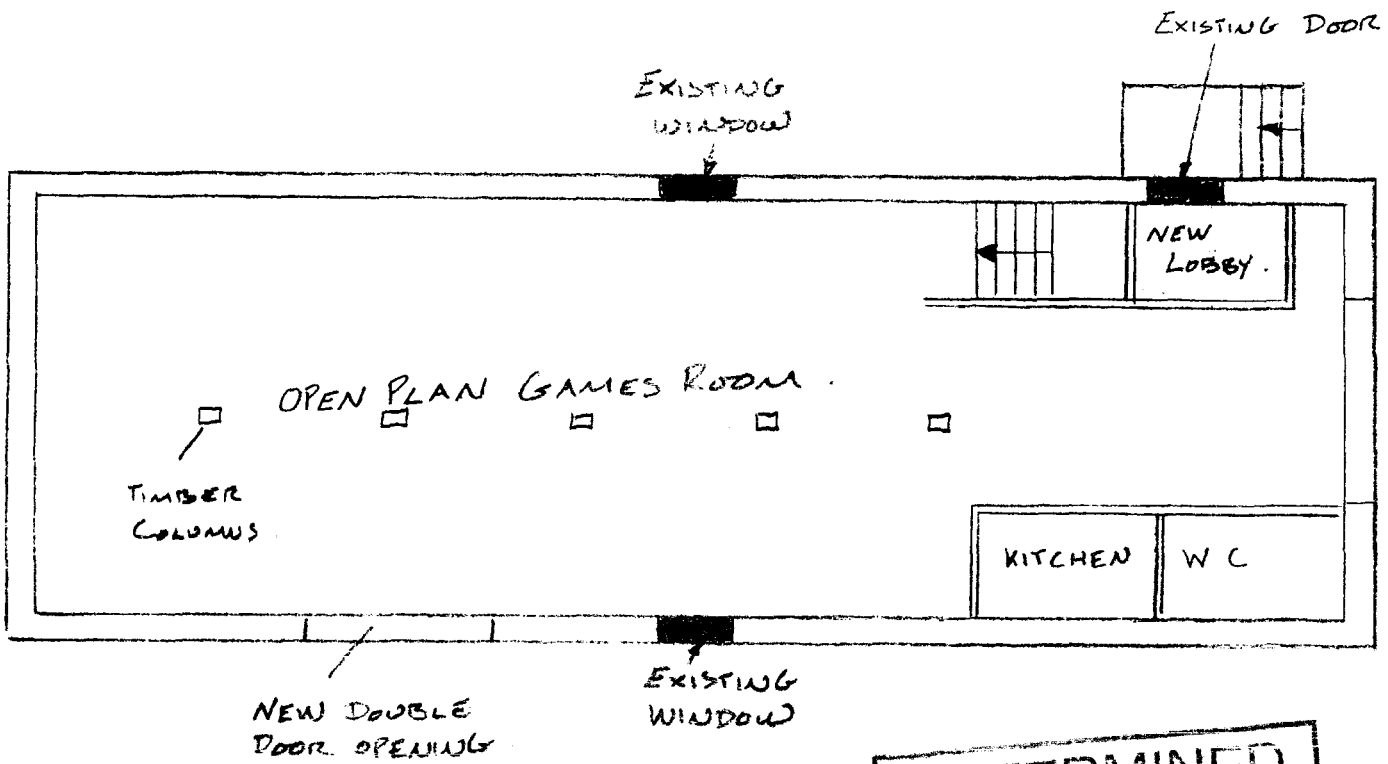


DETERMINED PLAN

SOUTH HOLLAND DC
HOUSING & PLANNING
26 JUL 2001
Ref: S/1213/01

STATION RD - DONINGTON

SCALE 1:100

FIRST FLOOR INTERNAL LAYOUT.

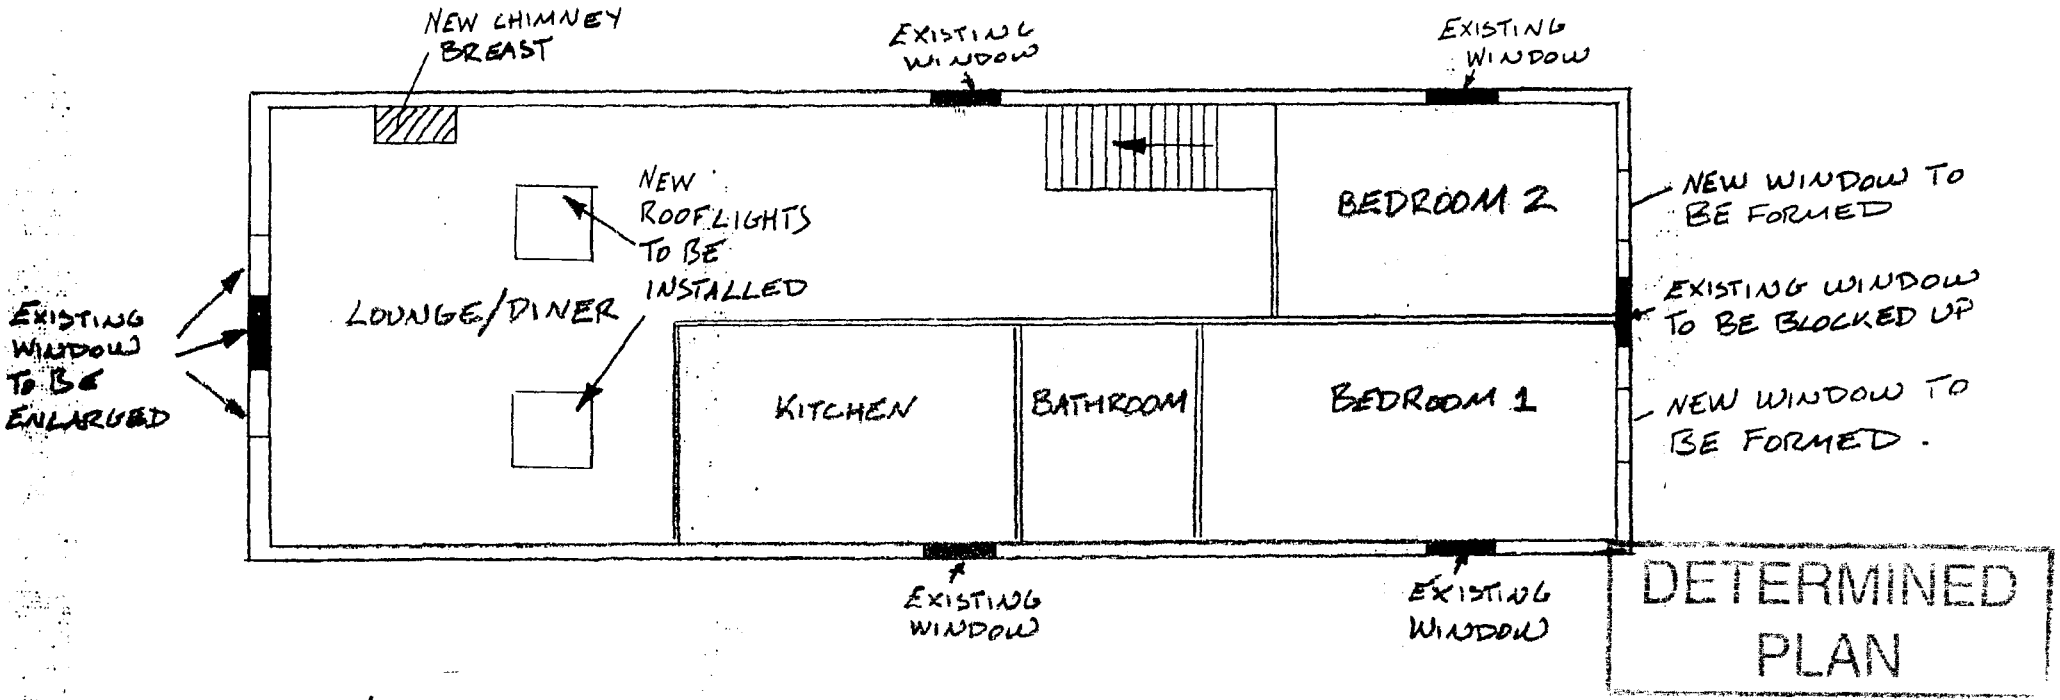

NOTES

* ALL EXTERNAL WALLS TO BE DRYLINED.
* NEW MF CEILINGS TO, WC, BEDROOMS, KITCHEN.
* NEW DRYLINED CEILING TO LOUNGE (LEAVE BEAMS EXPOSED)
* ALL PARTITIONS TO BE METAL STUD + PLASTERBOARD.

STATION RD - DONINGTON

SCALE 1:100.


SOUTH HOLLAND DC
HOUSING & PLANNING
26 JUL 2021
Ref: S/H/21/01


SOUTH HOLLAND DC
HOUSING & PLANNING
26 JUL 2001
Ref: 0912/c


STATION RD. DOUGLETON


SCALE 1:100

DETERMINED
PLAN

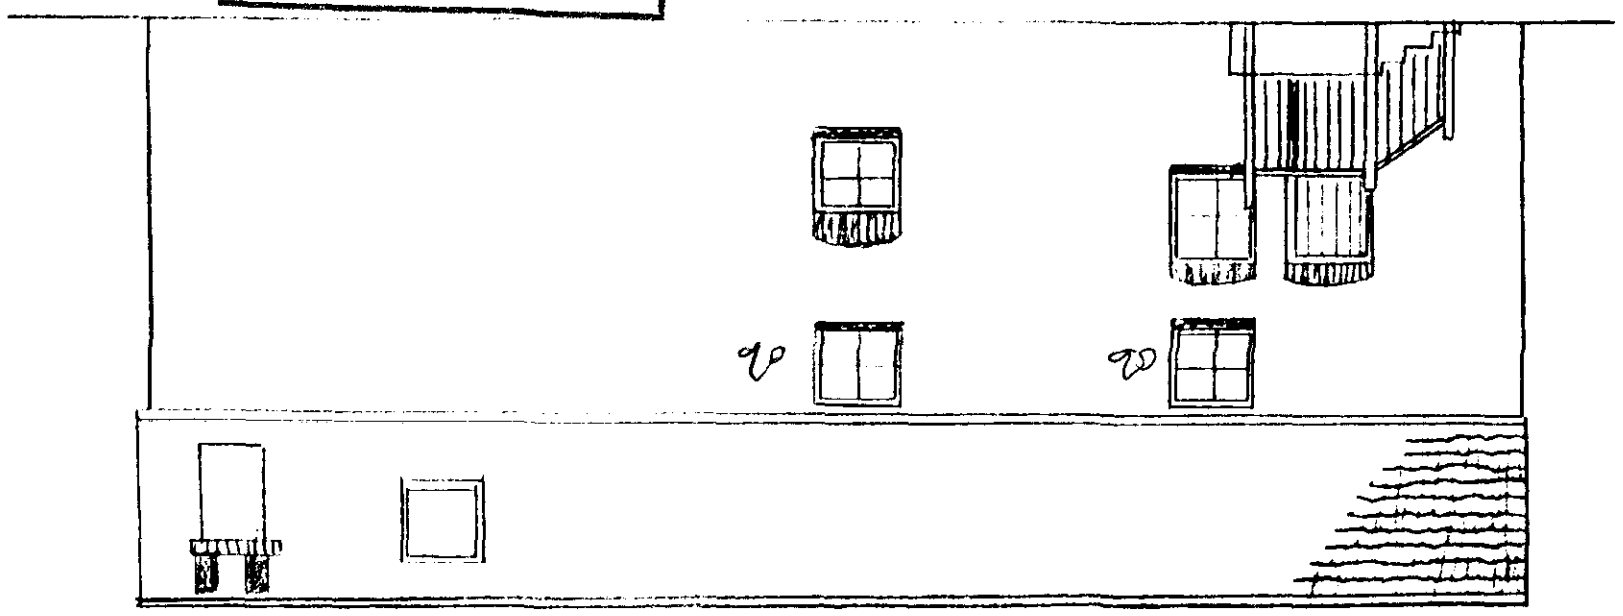


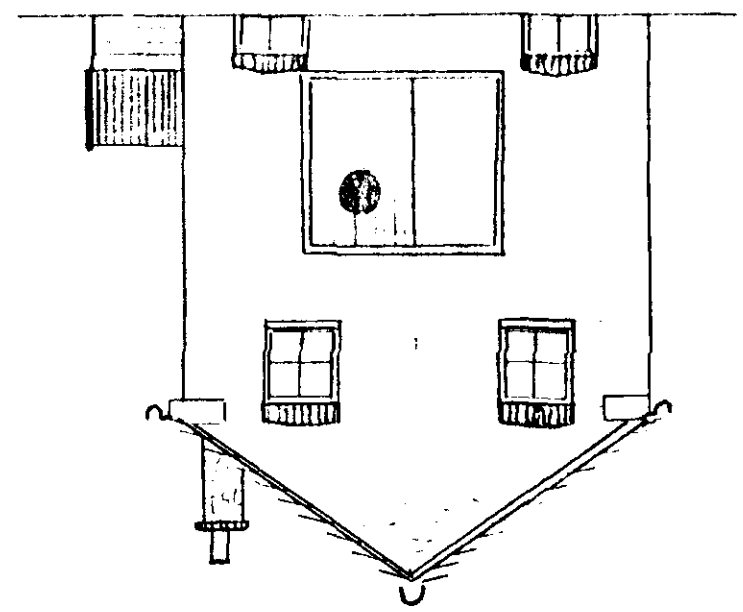

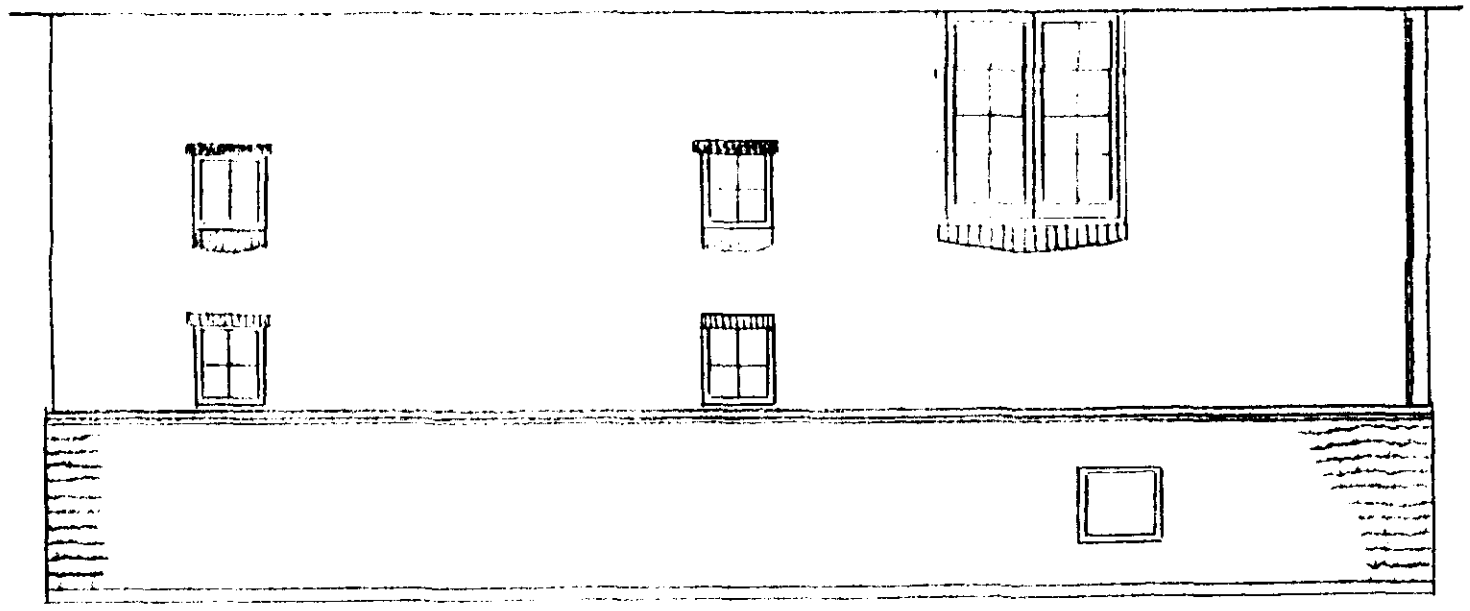

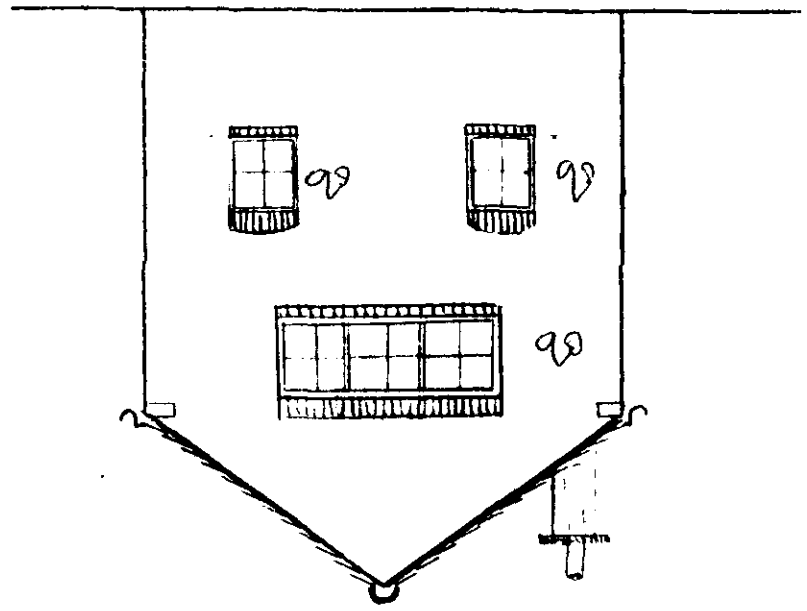

GROUND FLOOR INTERNAL LAYOUT

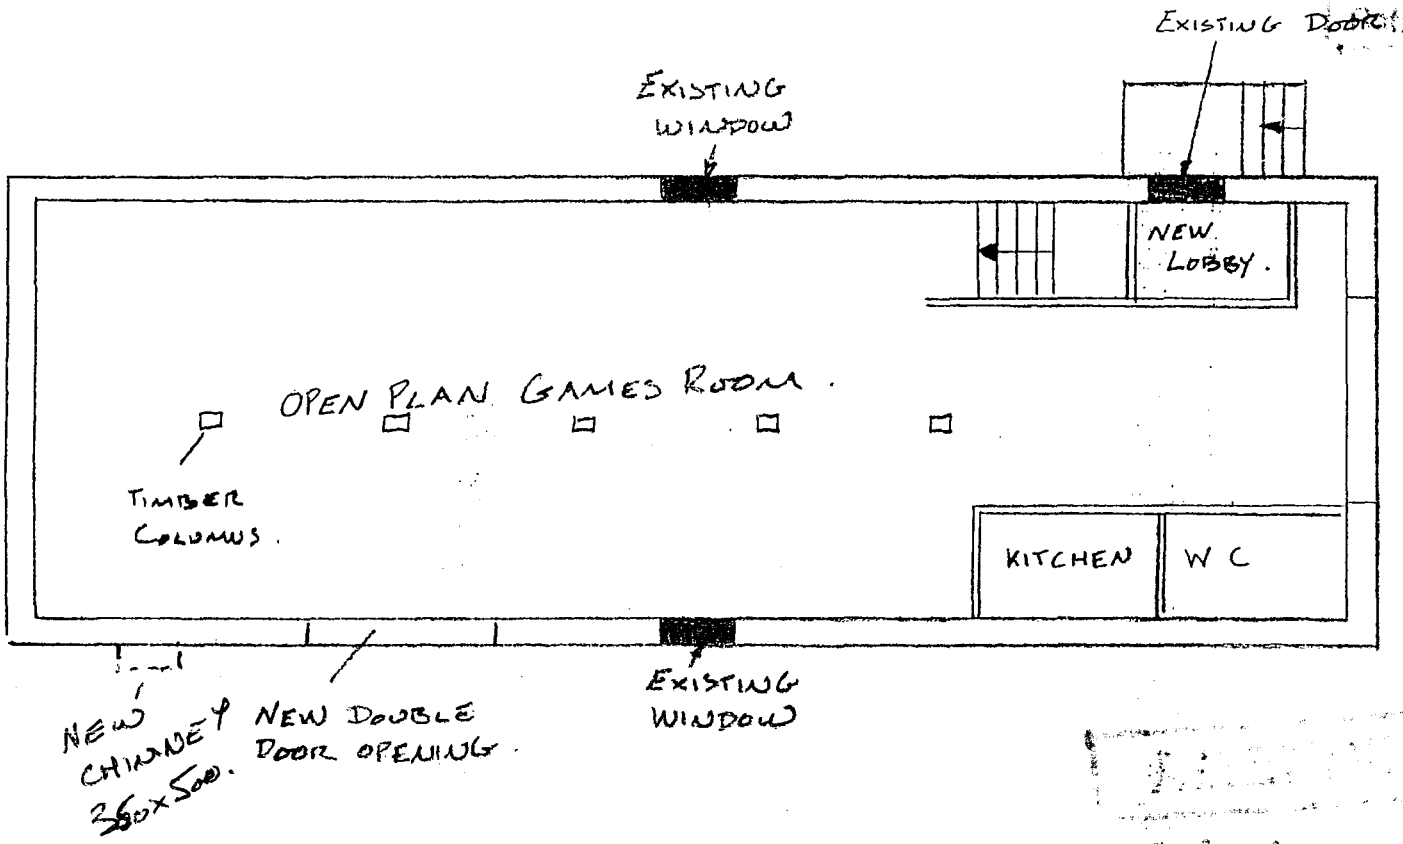

09/12/01

Ref. A1

New External Chimney.


STATION RD - DONINGTON

SCALE 1:100

Signifies additional windows

Signifies external chimney

FIRST FLOOR INTERNAL LAYOUT.

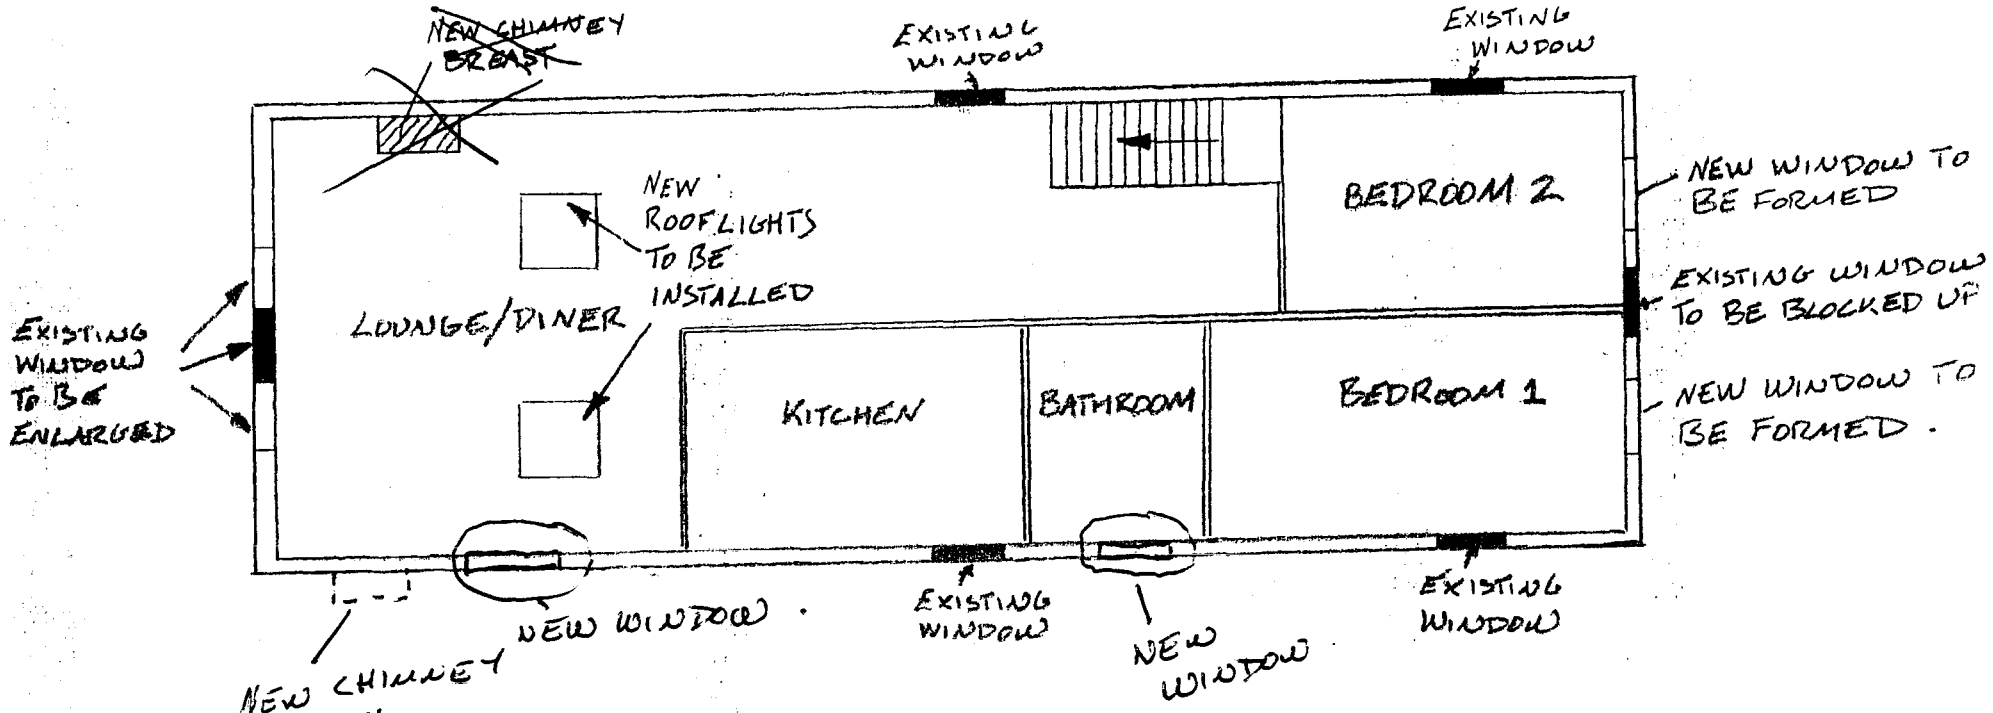

NOTES


* ALL EXTERNAL WALLS TO BE DRYLINED.
* NEW MF CEILINGS TO, WC, BEDROOMS, KITCHEN.
* NEW DRYLINED CEILING TO LOUNGE (LEAVE BEAMS EXPOSED)
* ALL PARTITIONS TO BE METAL STUD + PLASTERBOARD.


STATION RD - DONINGTON


SCALE 1:100


= 2 No ADDITIONAL WINDOW OPENINGS.

= NEW CHIMNEY (350 x 500 mm APPROX)

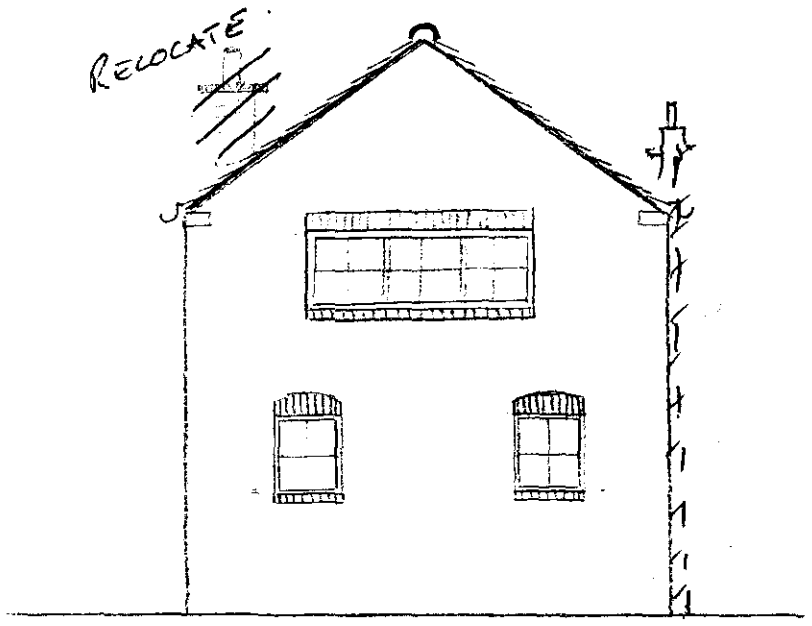

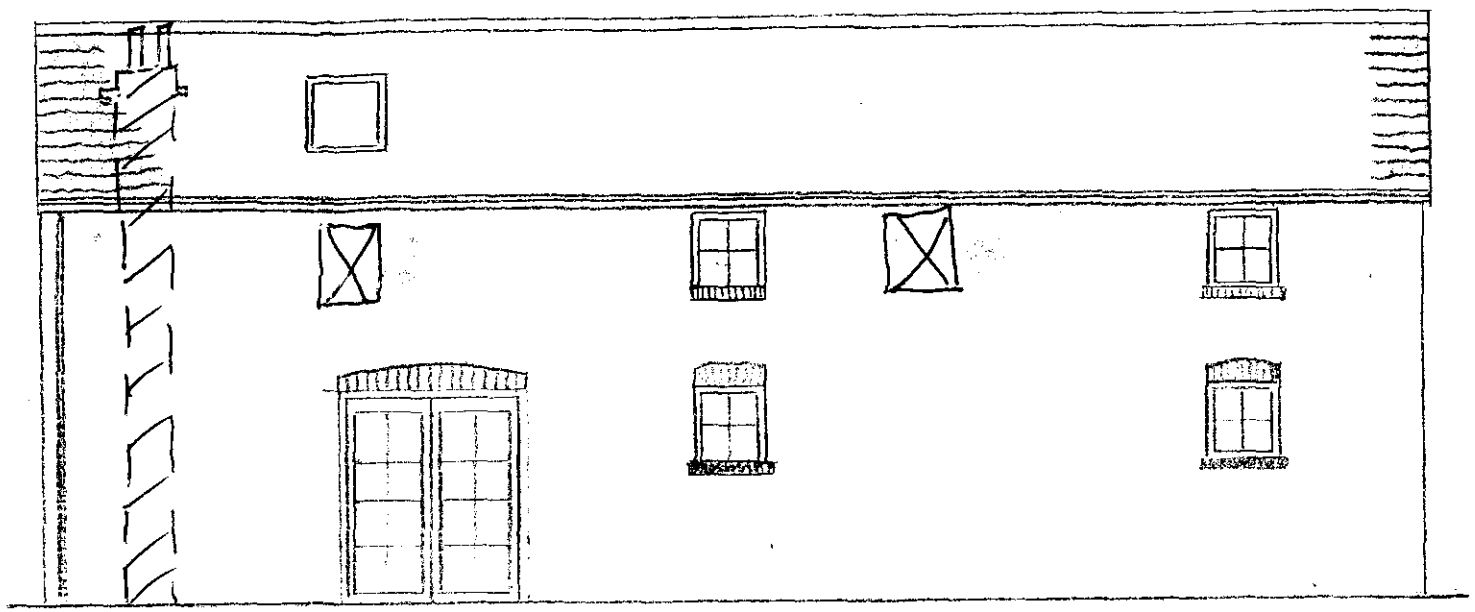

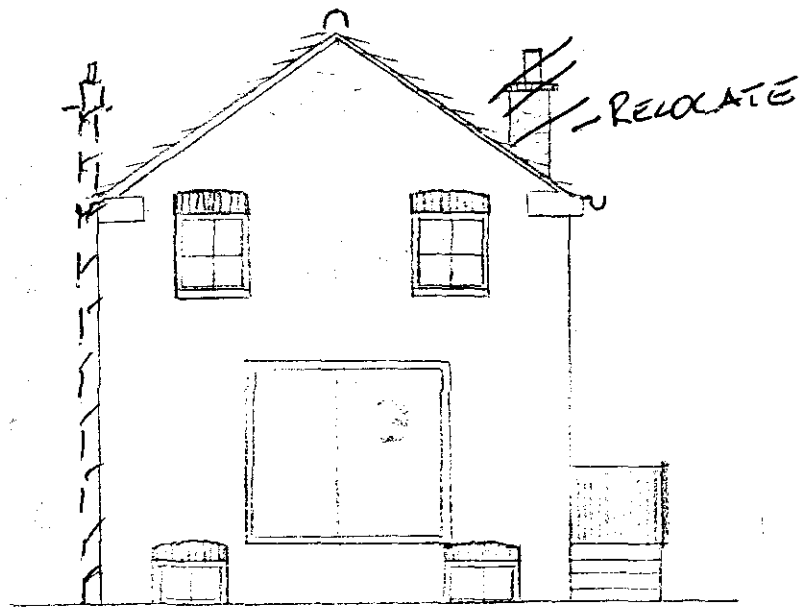

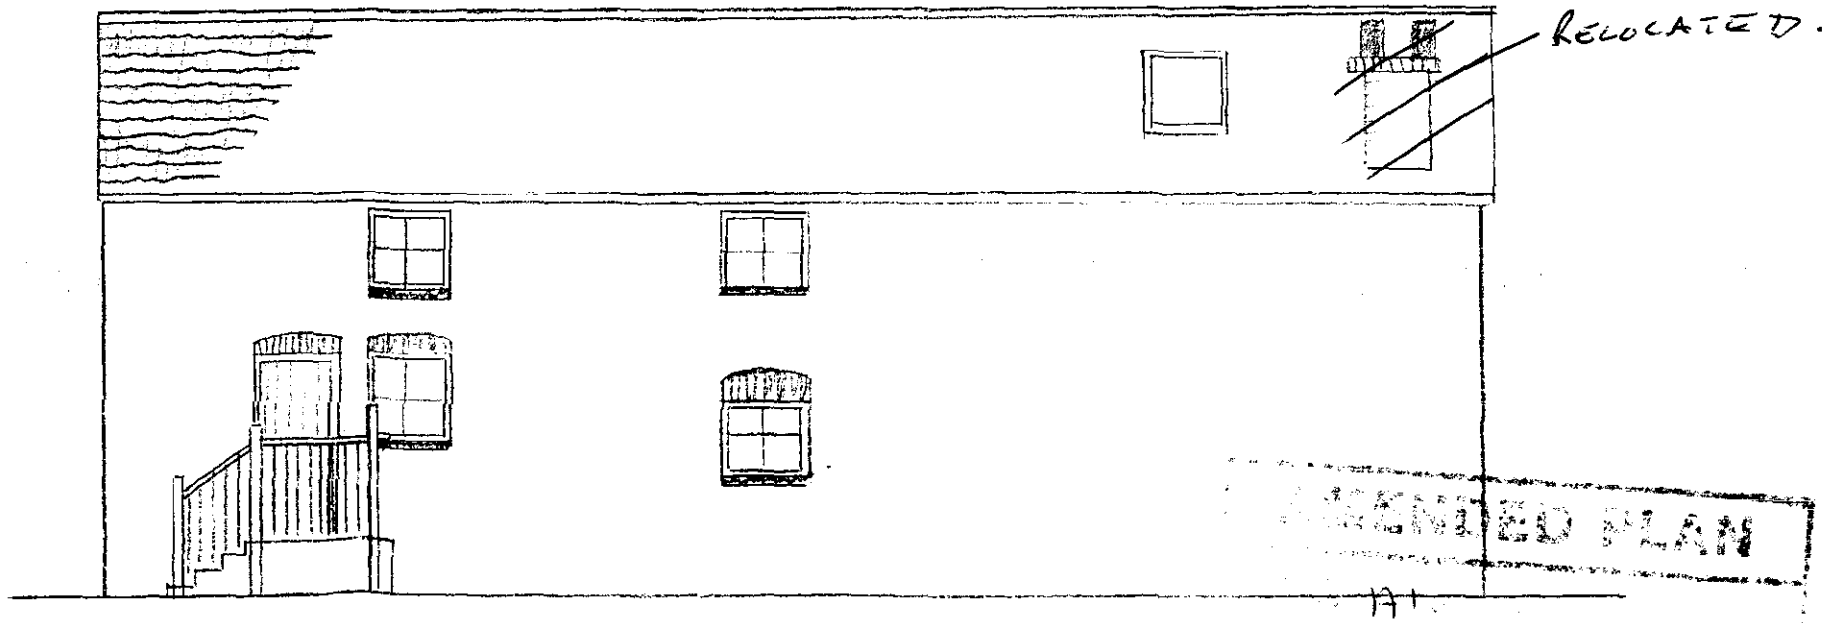

SCALE 1:100.

STATION RD. DONINGTON

SOUTH HOLLAND DC
HOUSEHOLDER PLANNING

AMENDED PLAN