




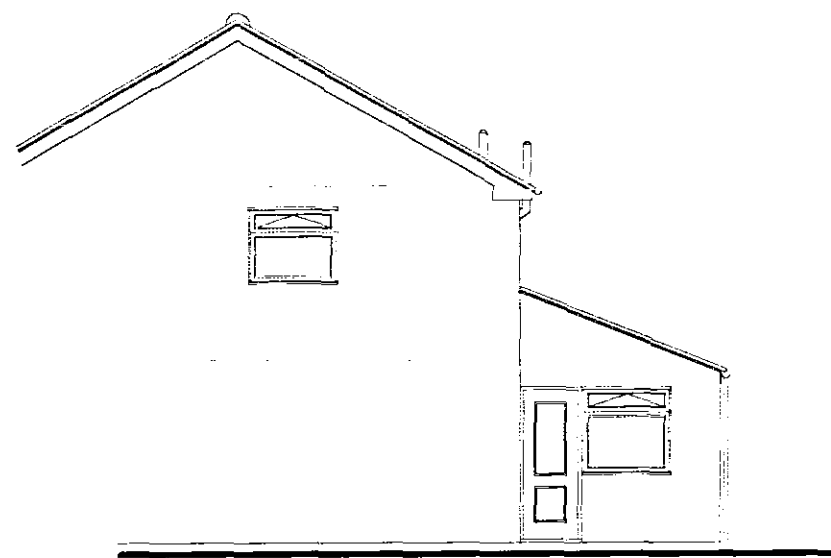

Existing Side Elevation
scale : 1/100

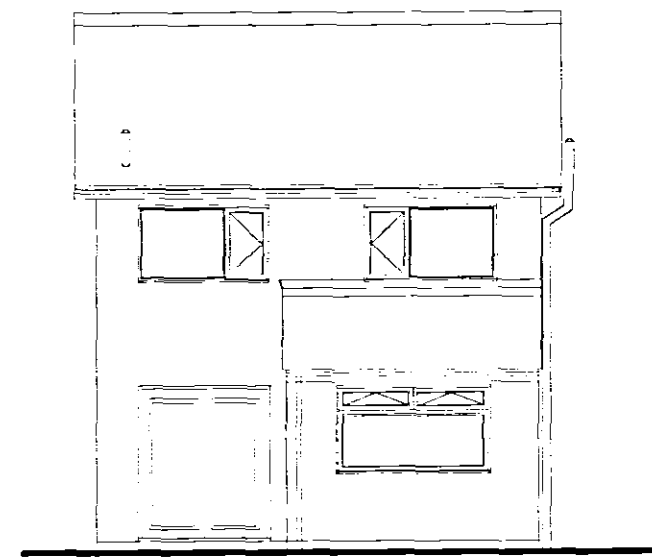


Existing Rear Elevation

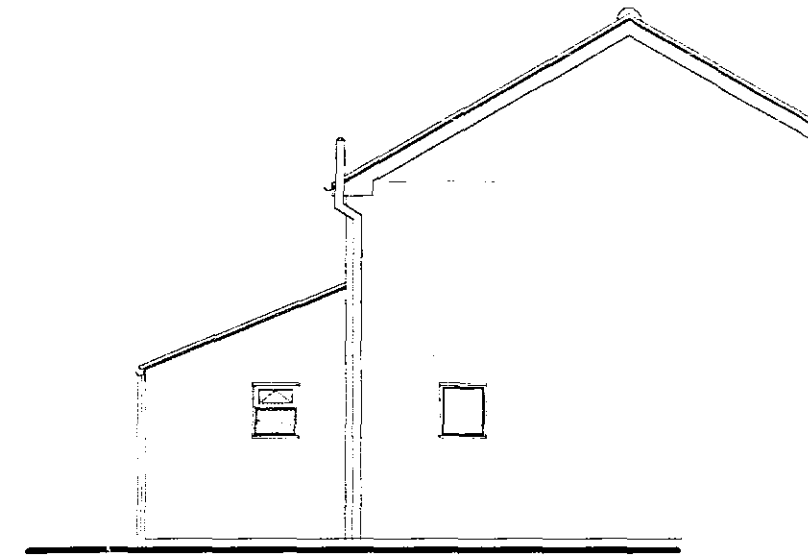


Existing Side Elevation




Proposed Side Elevation

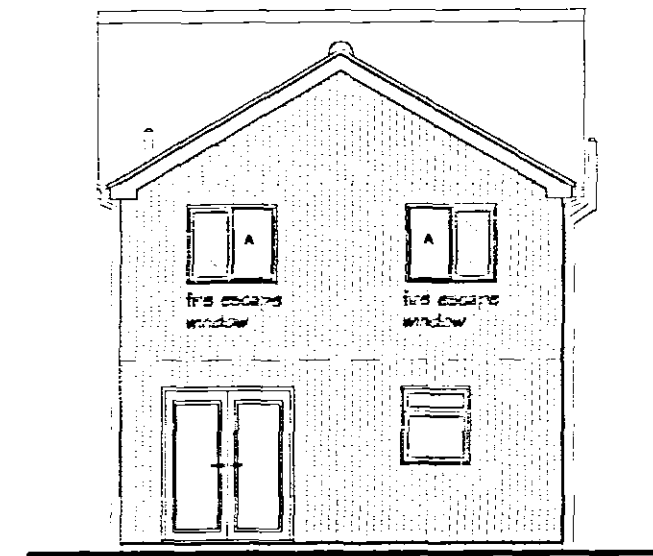


Proposed Rear Elevation

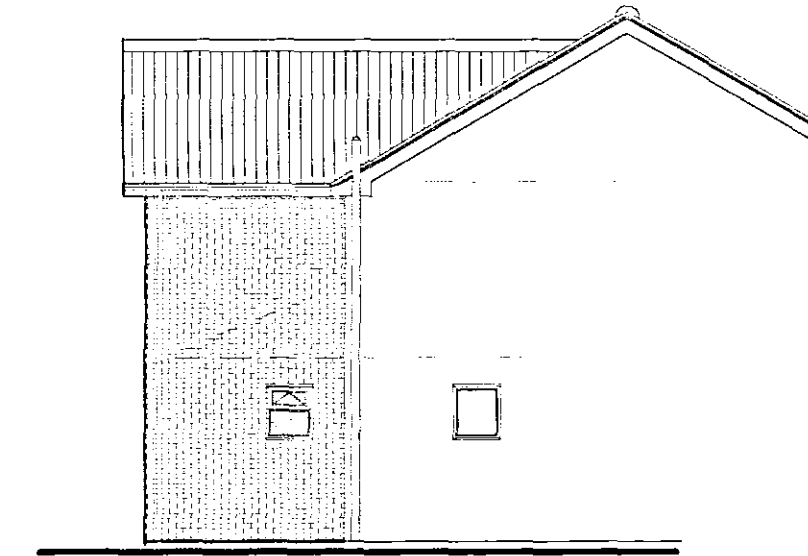

Proposed Side Elevation

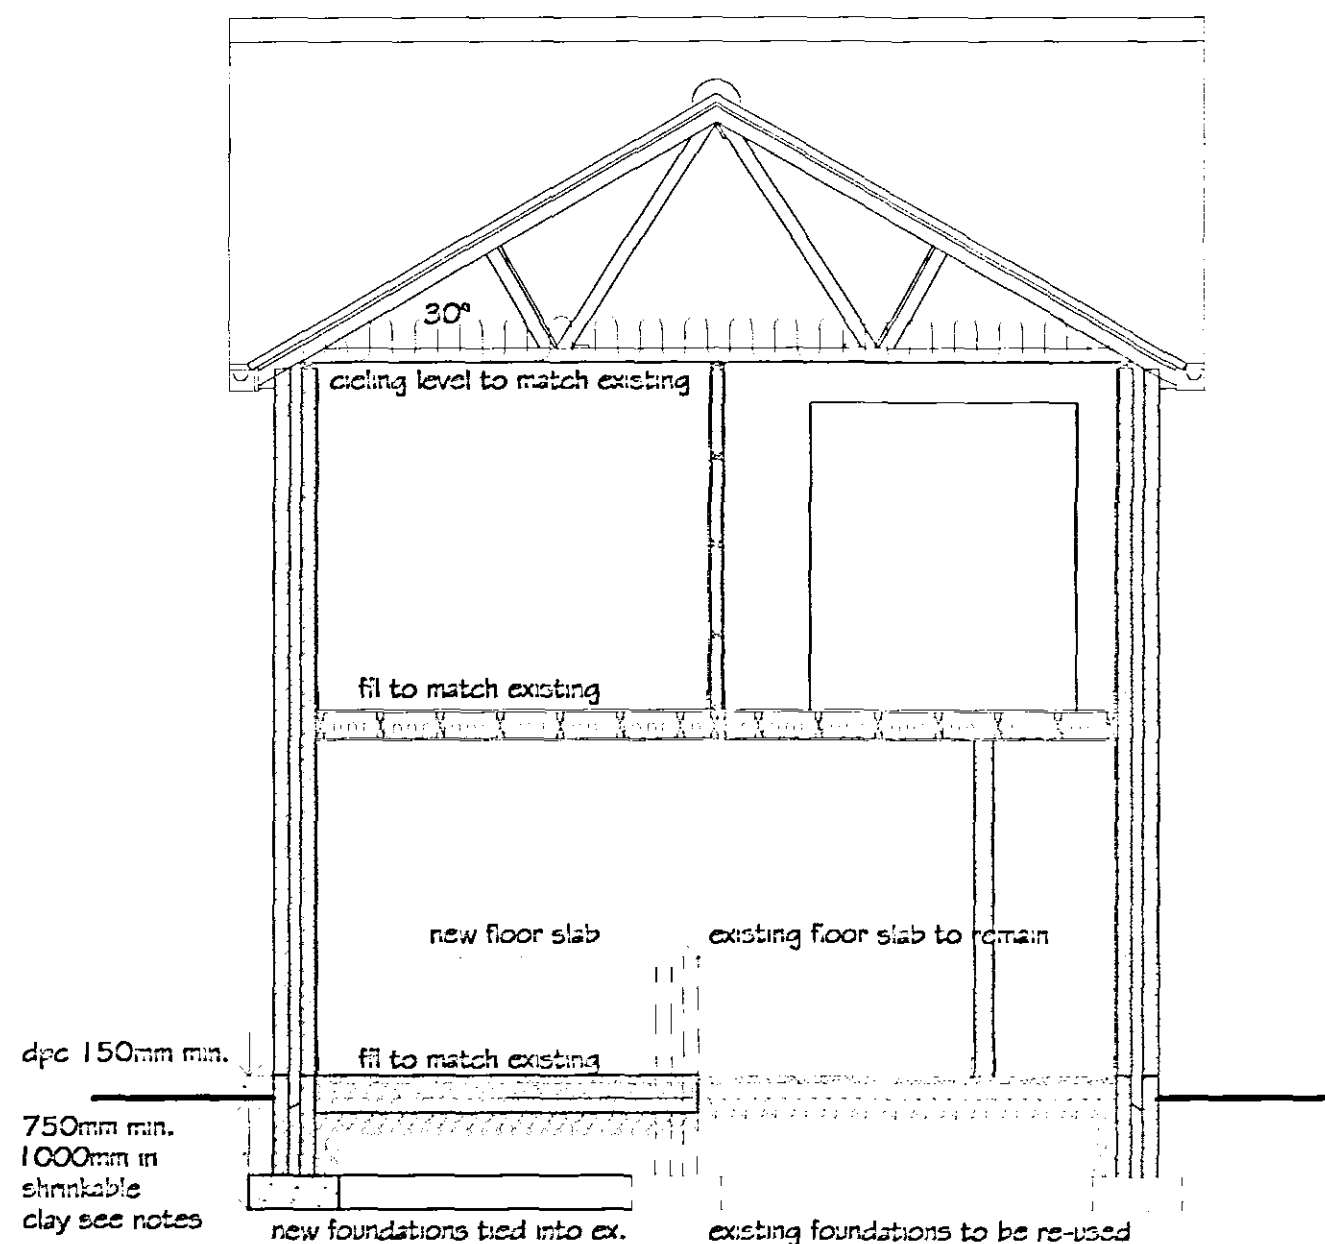

Section A - A
scale : 1/50

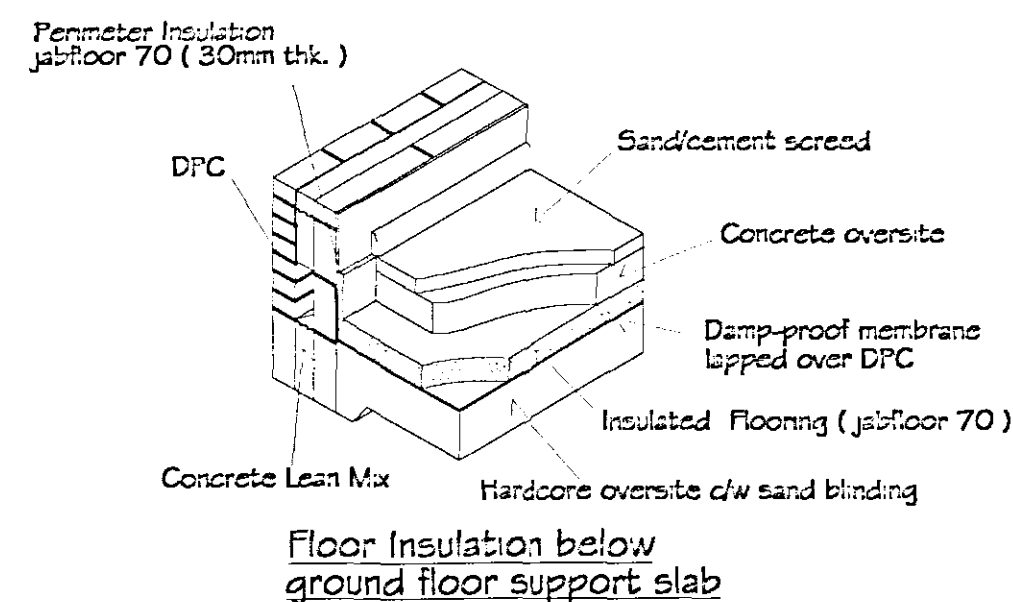

12 JUL 2005
0940/05

DETERMINED
PLAN

GENERAL NOTES
Copies of drawing 124/1/2005 & 124/2/2005 must not be taken, traced or altered for any purpose other than that for which it is issued without written permission of MW Architectural - Detailing Services. The drawings are produced only for the purpose of obtaining Planning Permission & do not contain a full specification for the proposed works & must not be used as a contract document alone. The proposed work will not be supervised / inspected on site by MW Architectural / Detailing Services & it therefore the client or their appointed Builder / Contractor responsibility to control workmanship / materials / specification & any variations to the contract. All measurements on this drawing are not to be scaled for construction / ordering purposes, dimensions set out of the works as shown on the drawing to be checked by the Builder / Contractor prior to the commencement of work & any discrepancies report immediately. The actual position of existing gas / electric underground service pipes / cables, surface water pipes / soakaways are not known / shown the actual positions of all these apparatus must be established by the Builder / Contractor prior to commencement of or during any work.

HEALTH & SAFETY
The client is to ensure that the appointed contractor is familiar with & complies with Health & Safety for Building Sites & Work Places.

TILES :
Concrete interlocking roof tiles type & colour to match existing dwelling as near as possible i.e. Santoft or similar approved 'Calderdale Slate' colour : grey

NEW WINDOWS / DOORS :
Pvcu white frames c/w double glazed 'K' glass sealed units & safety glass as reqd.

FACING BRICKWORK :
Facing brickwork type & colour to match existing dwelling as near as possible

BARGEBOARDS / FASCIA / SOFFITS :
Softwood or PVCu white

RWPS / GUTTERS
PVCu grey gutters / rwp's to match existing

A revised to suit Clients comments			mjw		11/7/05	
REVISIONS				BY		DATE
DRAWN		MJW	DATE		30/6/05	
SCALE		1/100 1/50	CHECKED			
CLIENT Mr. & Mrs. Hartill-Allgood 14 Maple Way Donington Spalding Lincs PE11 4XL						
PROJECT Proposed two storey extension to rear of existing dwelling						
DETAILS Existing / Proposed Elevations & Section thro.						
 Malcolm Watson architectural - detailing services Residential - Commercial - Industrial - Agricultural Planning & Building Regulations Submissions  BUILDING CONTROL Partner 13 Wimberley Way, Pinchbeck, Spalding, Lincs. PE11 3RY. Tel / Fax : 01775 767650 email : mjw.13@btinternet.com						
DRWG No. 124/2/2005^A						

This drawing to be read in conjunction with 124/1/2005