


Q:\5451-5500\5467 Bicker Fen Solar Revised Design NMA\Dwgs\CAD\2920-01-11 Battery Storage Containers (Rev A).dwg

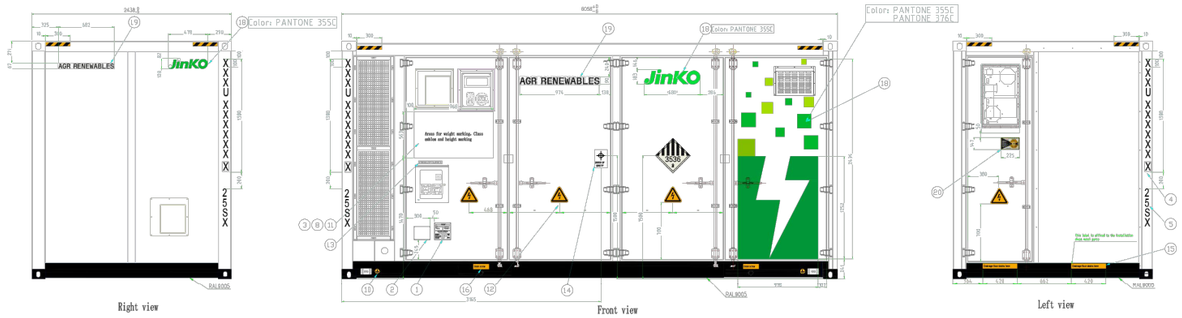


Type A Container
Scale 1:75 @A3

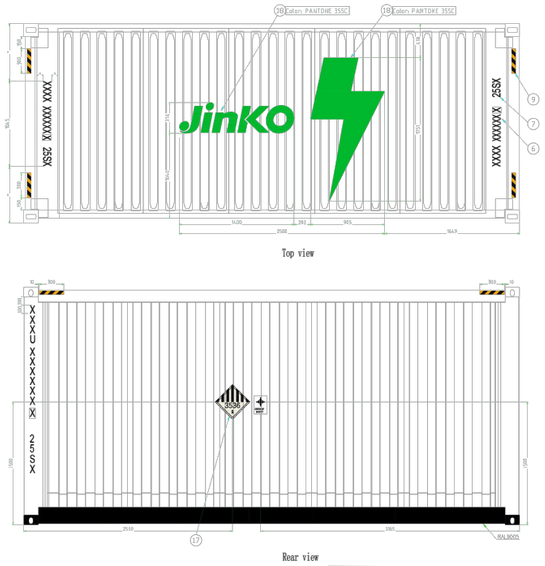

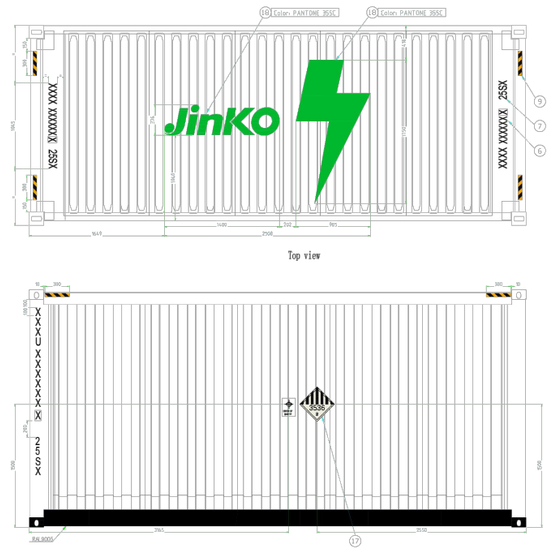

Type B Container
Scale 1:75 @A3

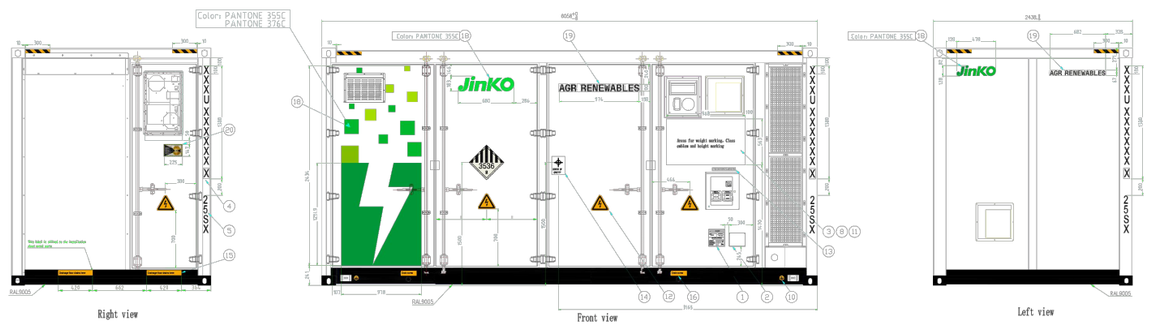

This drawing is the copyright of AXIS P.E.D Limited and may not be loaned, copied or reproduced in any way - or used for any offer, quote, tender or construction purposes without written consent of the company to do so. Follow any figured dimensions - do not scale for construction purposes. If in doubt ask.

revision: **A** desc: **Container dims updated** date: **04-02-26**

0 1 2 3 4 5 6 7 m

0344 8700 007
axis.co.uk

Client
AGR

Project
Bicker Fen Solar Farm

Drawing Title
Battery Storage Containers

Scale	Status
1:75 @A3	--

Date	Drawn	Checked
February 2026	SK	HW

Dwg no	Rev
2920-01-11	A