



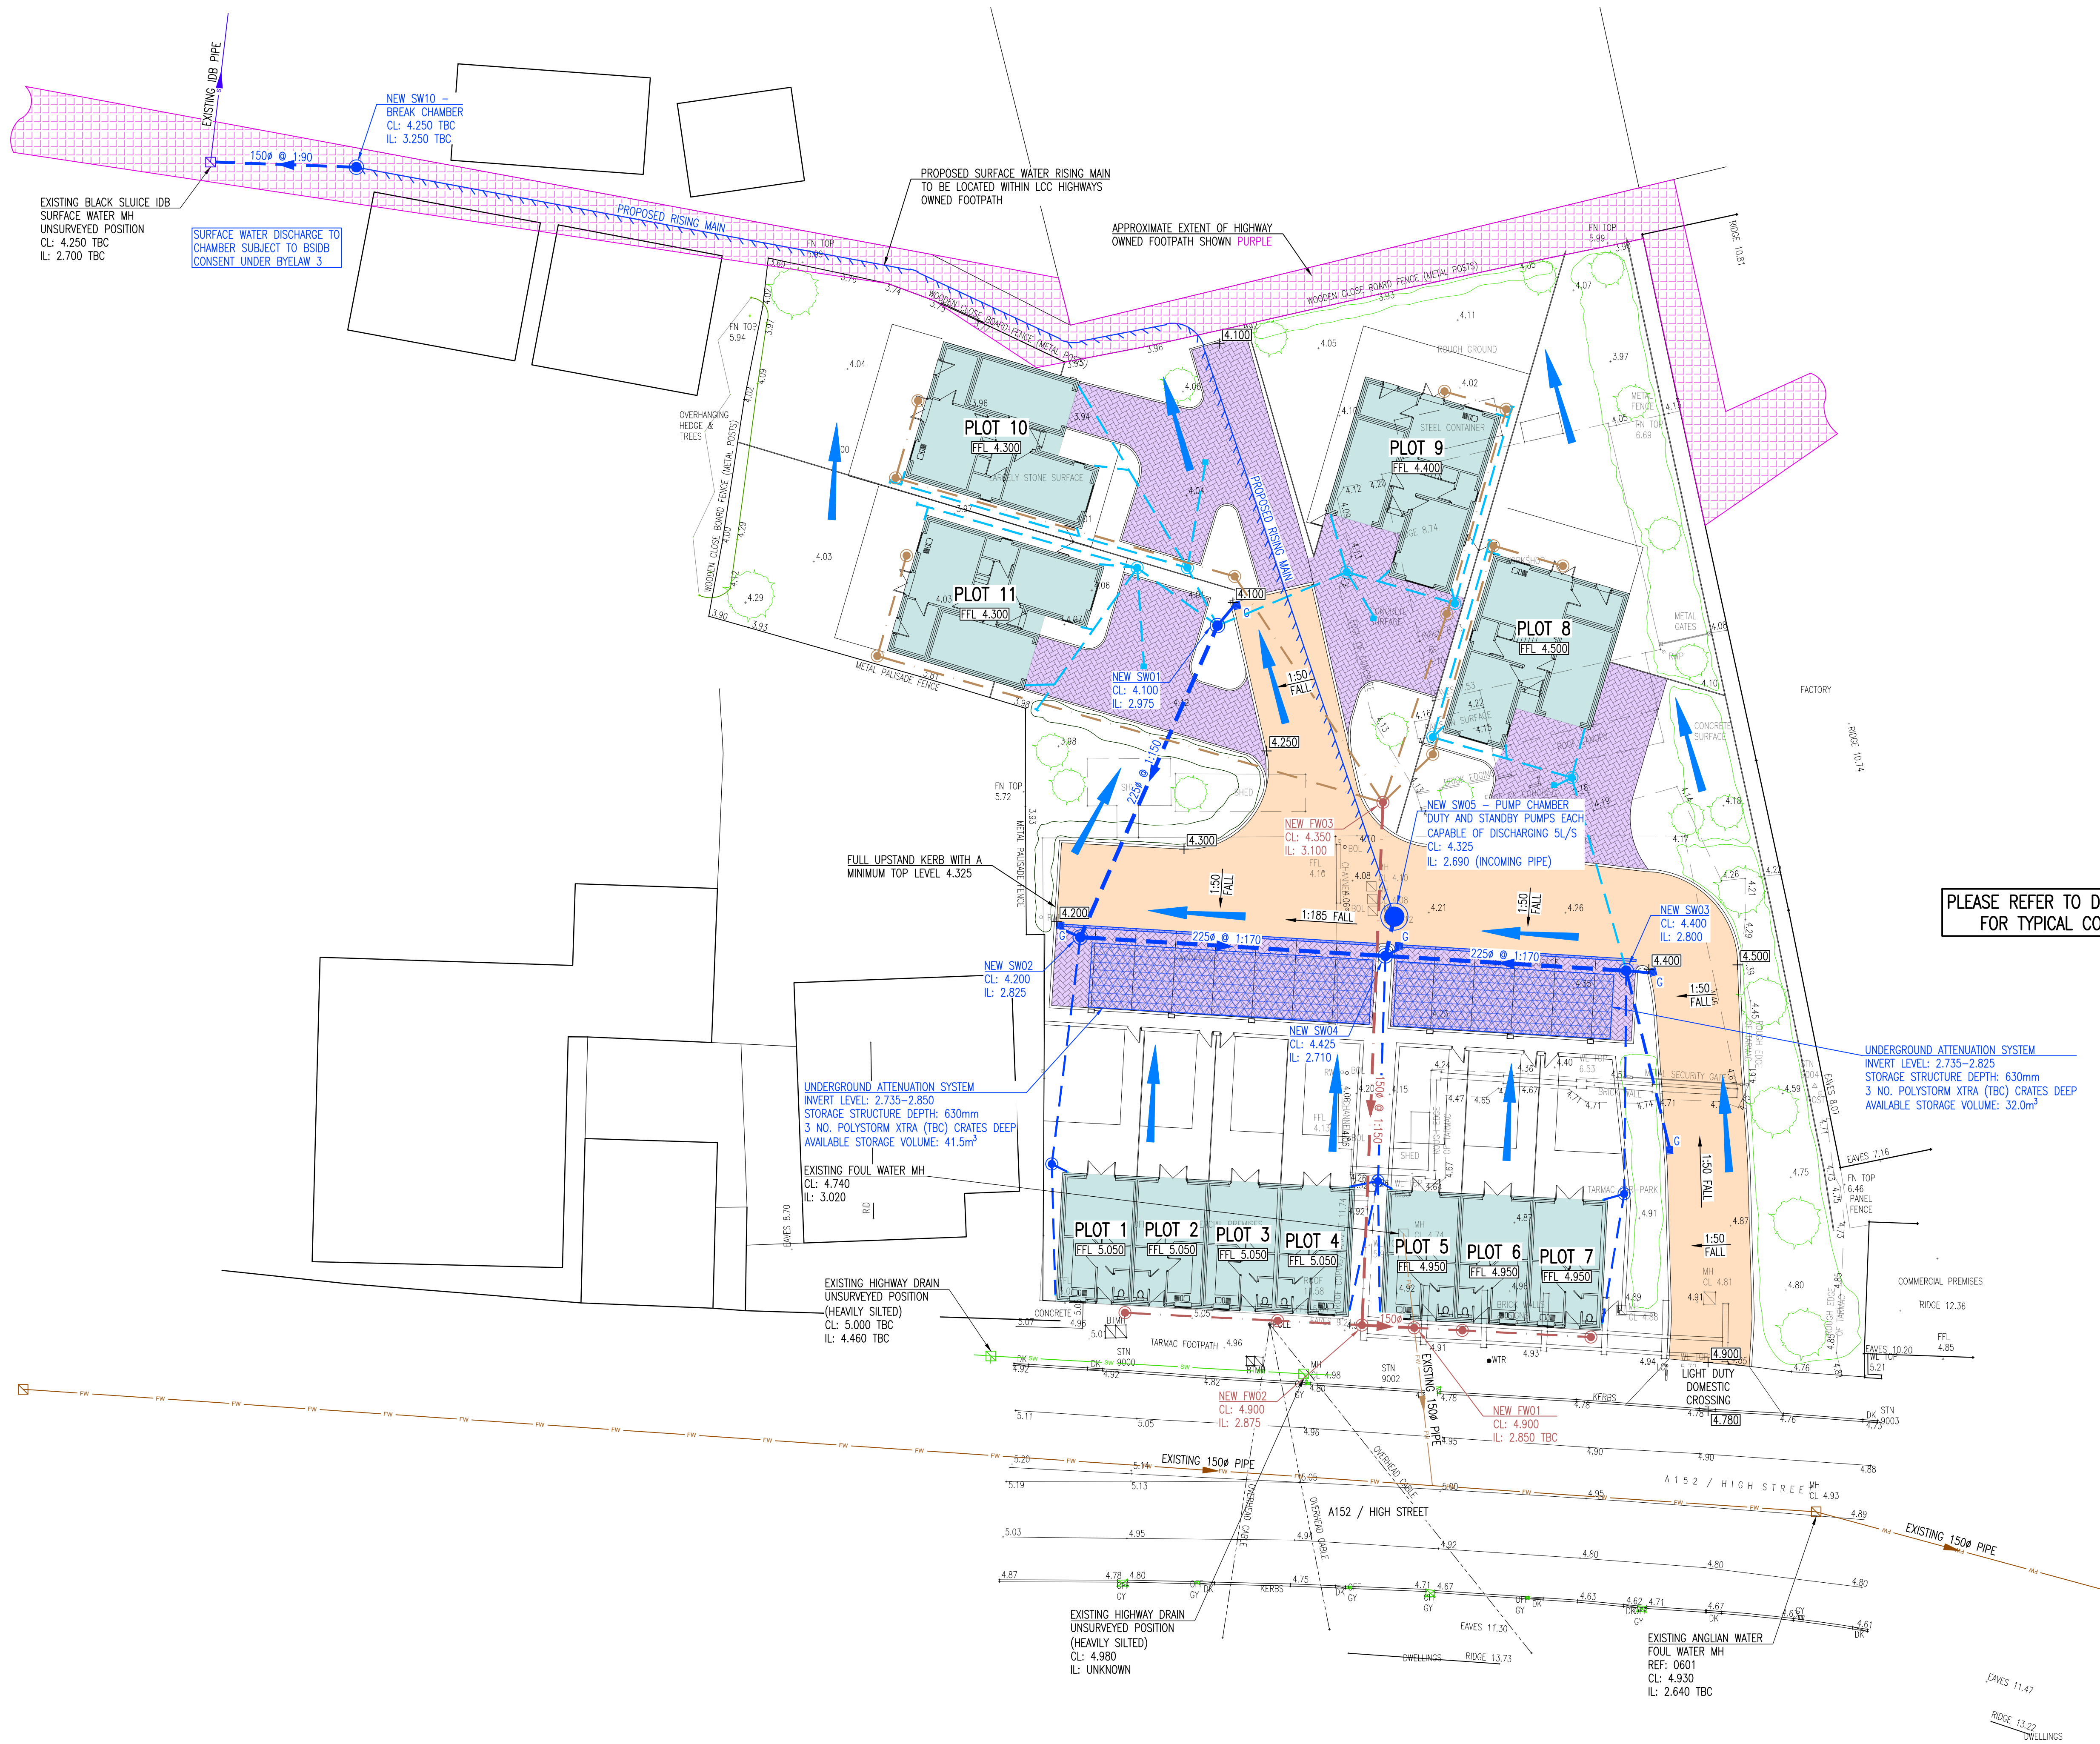


KEY:

- FW — EXISTING FOUL WATER — AWS
- FW — EXISTING FOUL WATER — PRIVATE
- SW — EXISTING SURFACE WATER — LOC. HIGHWAYS
- PROPOSED FOUL WATER DRAIN — MAN. CO.
- PROPOSED FOUL WATER CHAMBER — MAN. CO.
- PROPOSED FOUL DRAIN — PRIVATE
- PROPOSED FOUL INSPECTION CHAMBER — PRIVATE
- PROPOSED SURFACE WATER DRAIN — MAN. CO.
- PROPOSED SURFACE WATER RISING MAIN — MAN. CO.
- PROPOSED SURFACE WATER CHAMBER — MAN. CO.
- PROPOSED ROAD GULLY & LATERAL — MAN. CO.
- PROPOSED DISHED CONCRETE CHANNEL — MAN. CO.
- PROPOSED SURFACE WATER DRAIN — PRIVATE
- PROPOSED SURFACE INSPECTION CHAMBER — PRIVATE
- PROPOSED UNDERGROUND ATTENUATION TANK — MAN. CO.
- EXISTING SITE LEVEL
- PROPOSED SITE LEVEL
- PROPOSED SURFACE FALL
- AREA A — PROPOSED DWELLING ROOFS
TOTAL AREA: 610m²
- AREA B — TARMAC ACCESS ROAD (MANAGEMENT CO.)
TOTAL AREA: 460m²
- AREA C — IMPERMEABLE BLOCK PAVED DRIVEWAYS — (PRIVATE/MANAGEMENT CO.)
TOTAL AREA: 540m²
- TOTAL DRAINED AREA: 1,610m²
- DENOTES PROPOSED FLOOD EXCEEDANCE ROUTE

DRAWING TO BE READ IN CONJUNCTION
WITH THE DRAINAGE STRATEGY REPORT
SW 22-311-REP-01

PLEASE REFER TO DRAWING SW 22-311-011
FOR TYPICAL CONSTRUCTION DETAILS

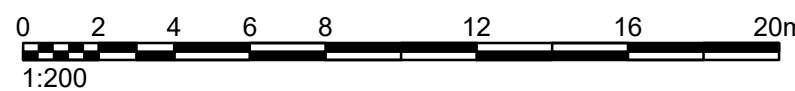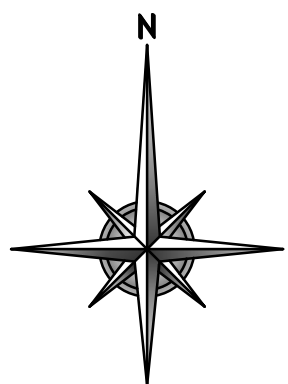

—	FIRST ISSUE — FOR PLANNING.	MP	APW	16.05.23
REV.	DESCRIPTION	DRN.	APP.	DATE

SHIELDS WILSON
e: info@shieldswilson.co.uk t: 01775 729252
STRUCTURAL AND CIVIL ENGINEERING

STATUS FOR PLANNING

CLIENT MAGNUM FABRICATIONS LTD.

PROJECT PROPOSED RESIDENTIAL DEVELOPMENT
LAND AT MAGNUM FABRICATIONS,
HIGH STREET, DONINGTON, Lincs.

TITLE PROPOSED DRAINAGE STRATEGY ARRANGEMENT

DATE	MAY '23	SCALE	1:200	DRAWING NO.	SW 22-311-010	REV.	—
DRAWN	MP						