

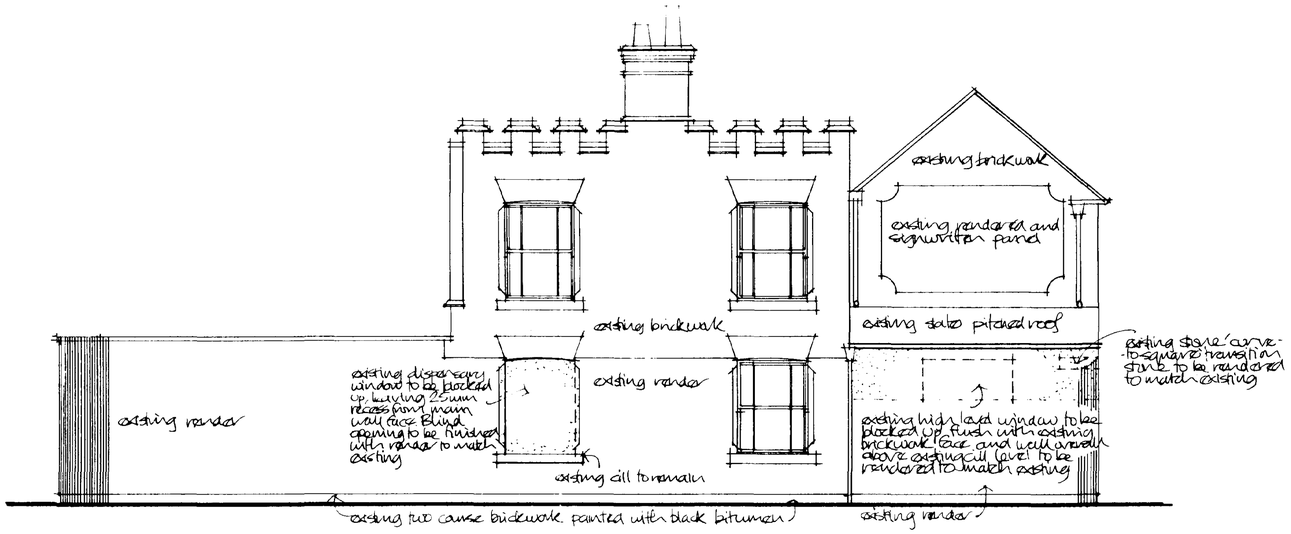



SOUTH EAST ELEVATION TO MARKET SQUARE

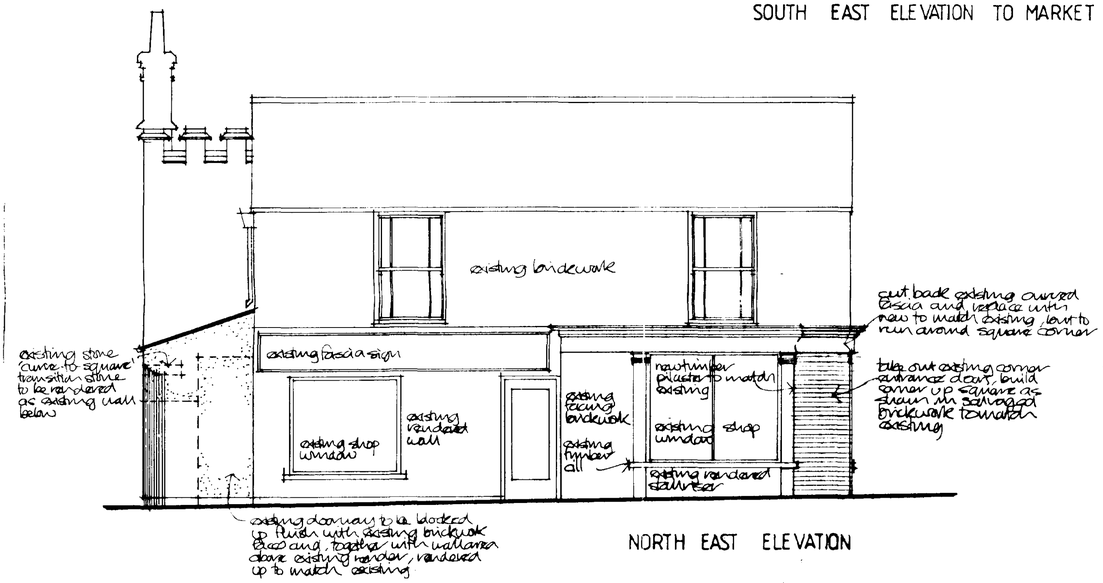


NORTH EAST ELEVATION

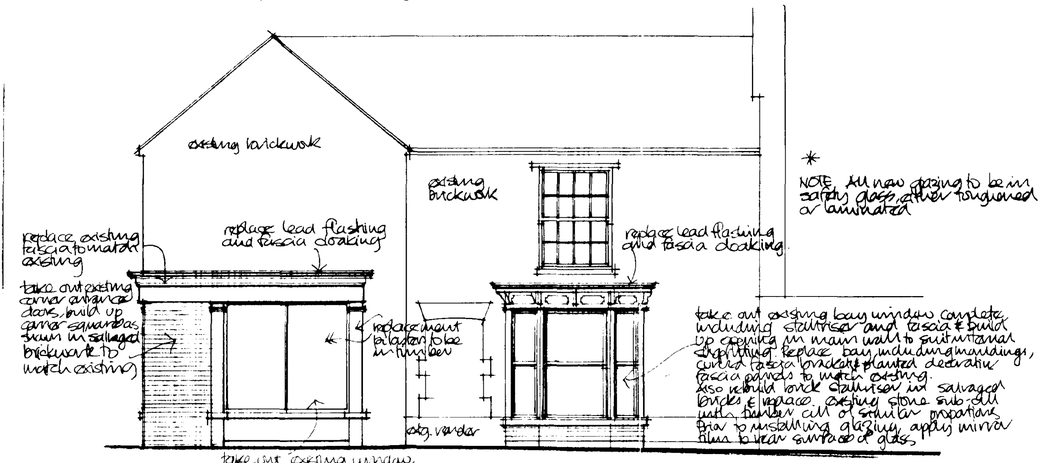


NORTH WEST ELEVATION

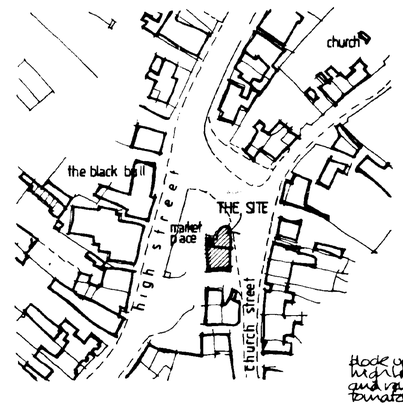

LOCATION PLAN 1:1250

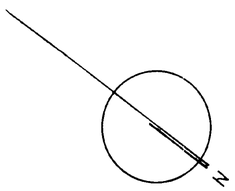

NOTE: All new glazing to be in safety glass, either toughened or laminated.

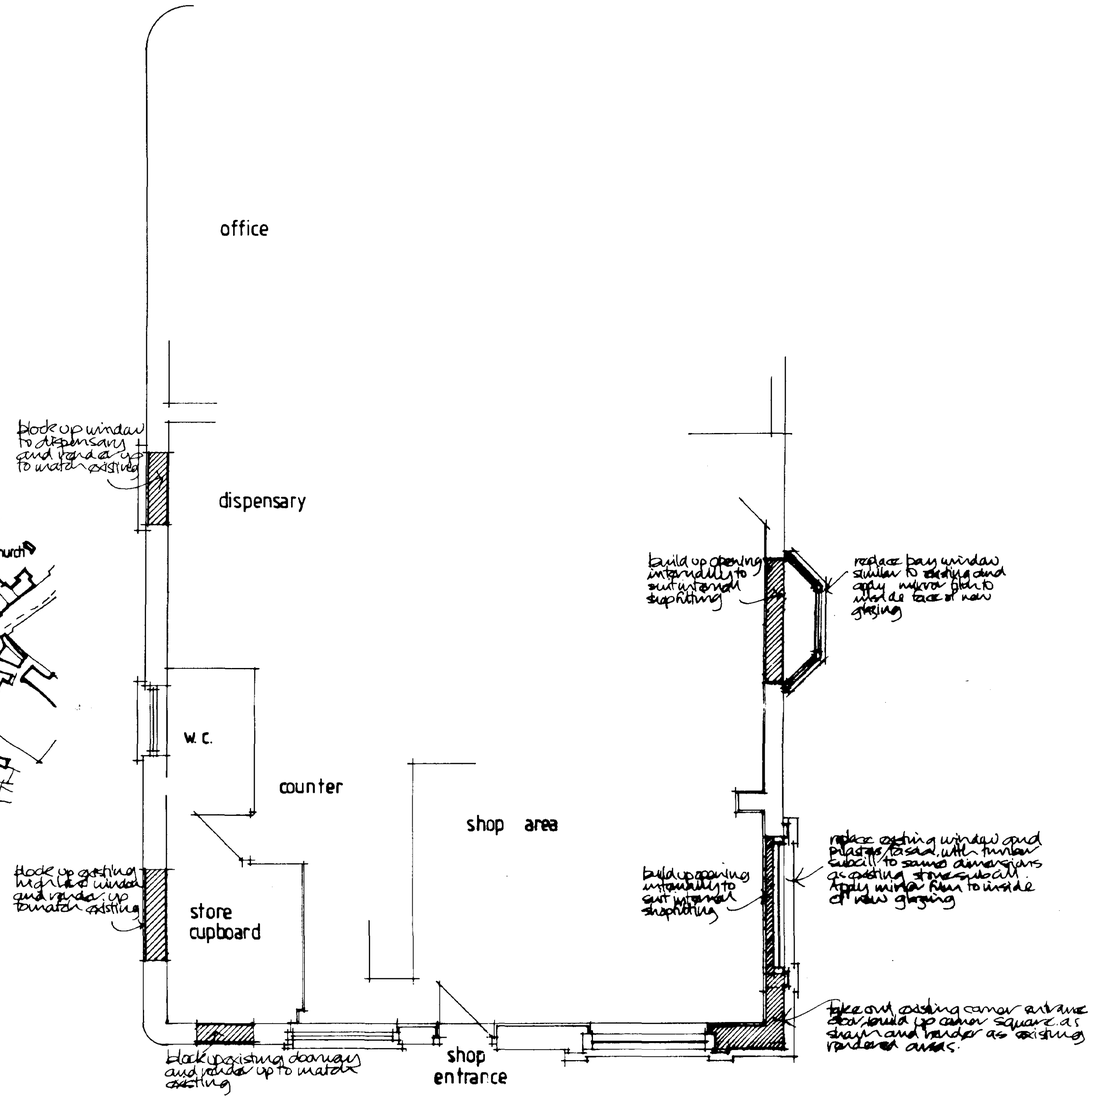

GROUND FLOOR PLAN

Refused

SOUTH HOLLAND DC
HOUSING & PLANNING
20 AUG 2001
Ref: 0795/01

TREVOR A CLAY R.I.B.A.
CHARTERED ARCHITECT
14 OLD FENDIKE ROAD
WESTON HILLS
SPALDING
LINCOLNSHIRE PE12 6DD


Project:
PROPOSED ALTERATIONS TO 27 MARKET PLACE, DONINGTON FOR MR B FOSTER

Drawing:
PLANNING DRAWING AS PROPOSED


Date: 09/08/01	Proj No: 01/077/PA	
Scale: 1:50 / 1250	Drg. No: 002	Rev:




SOUTH EAST ELEVATION TO MARKET SQUARE

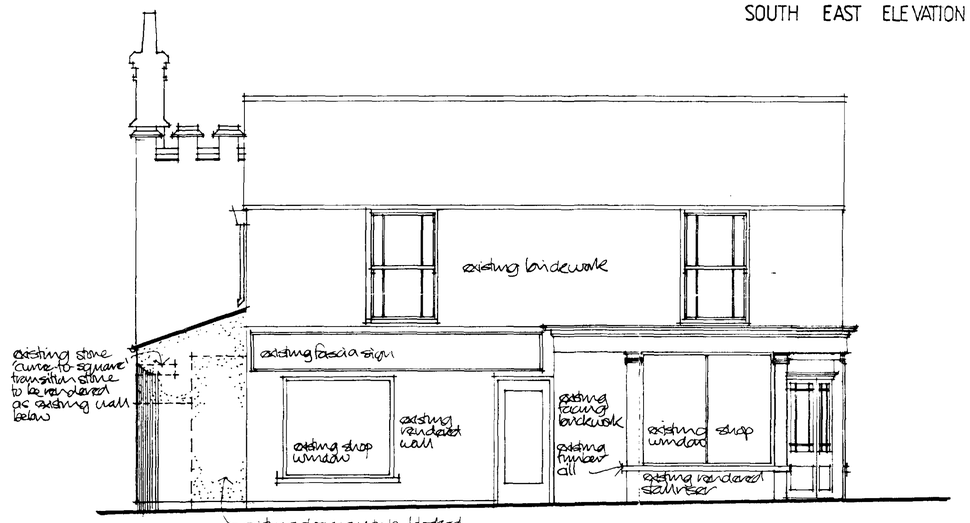


NORTH EAST ELEVATION

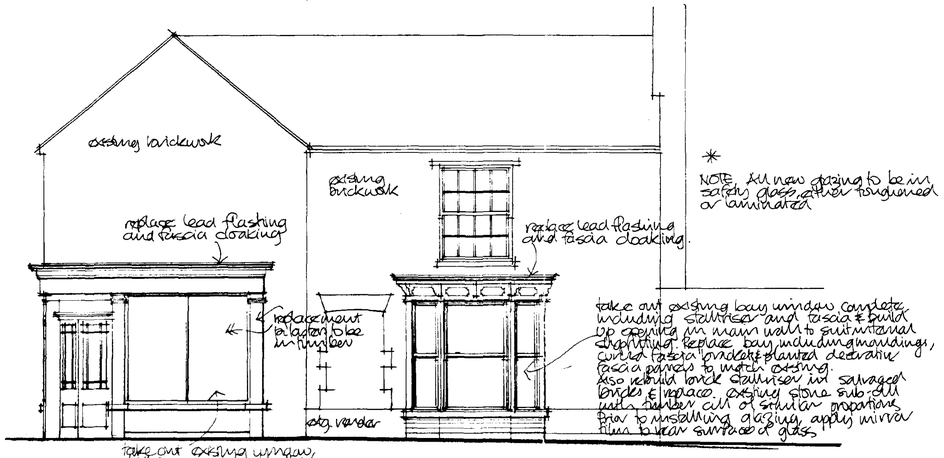


NORTH WEST ELEVATION

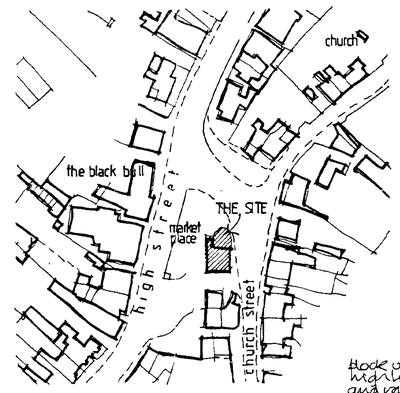

LOCATION PLAN 1:250

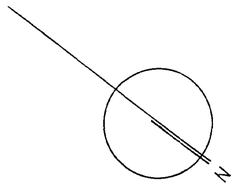

NOTE: All new glazing to be in safety glass either toughened or laminated

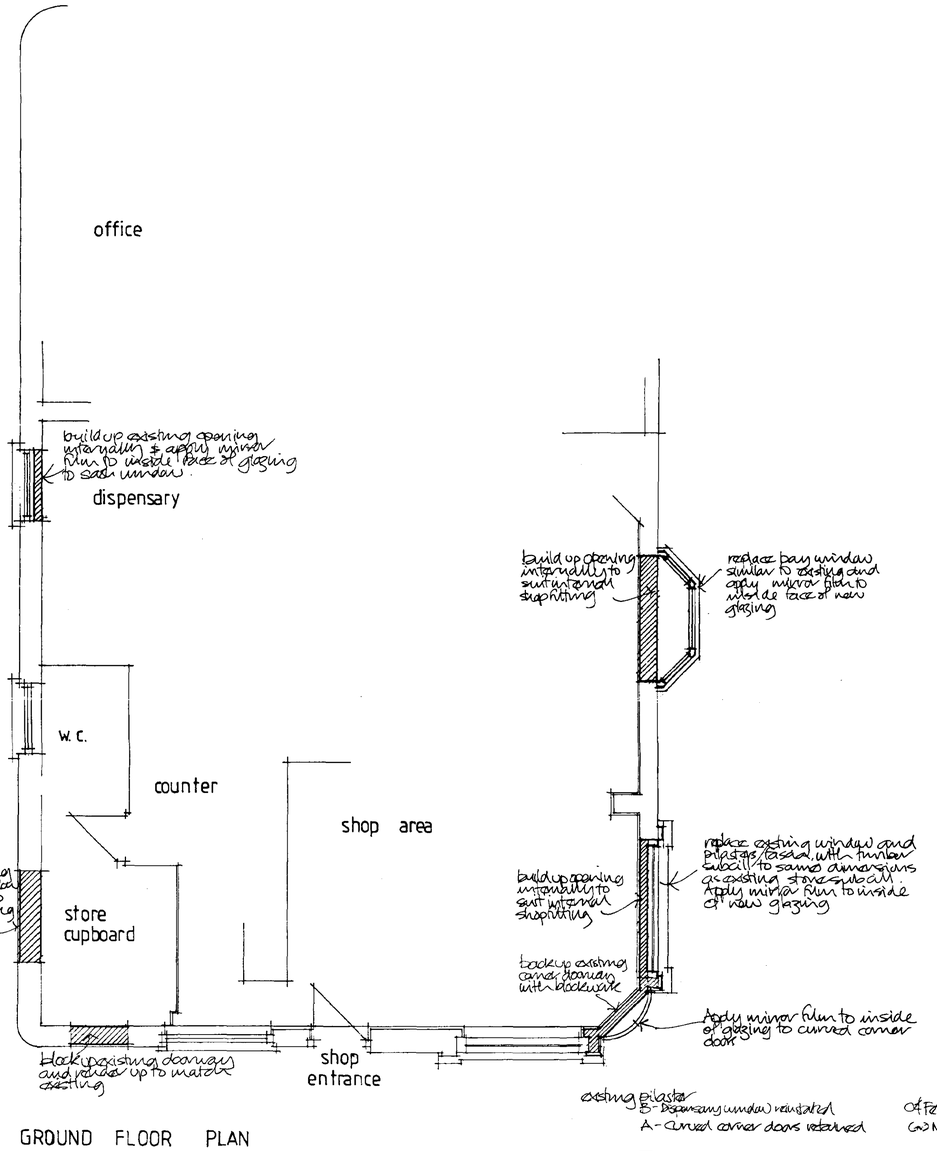

GROUND FLOOR PLAN

04 Feb 02
06 Nov 01

DETERMINED PLAN

Amended plan Recd. 8/2/02.


SHDC Planning & Development - 8 FEB 2002 Ref

TREVOR A CLAY R.I.B.A.
CHARTERED ARCHITECT
14 OLD FENDIKE ROAD
WESTON HILLS
SPALDING
LINCOLNSHIRE PE12 6DD


Project:
PROPOSED ALTERATIONS TO 27 MARKET PLACE, DONINGTON FOR MR B FOSTER

Drawing:
PLANNING DRAWING AS PROPOSED


Date: 09/08/01	Proj No: 01/077/PA	
Scale: 1:50 / 1250	Drg. No: 002	Rev. B

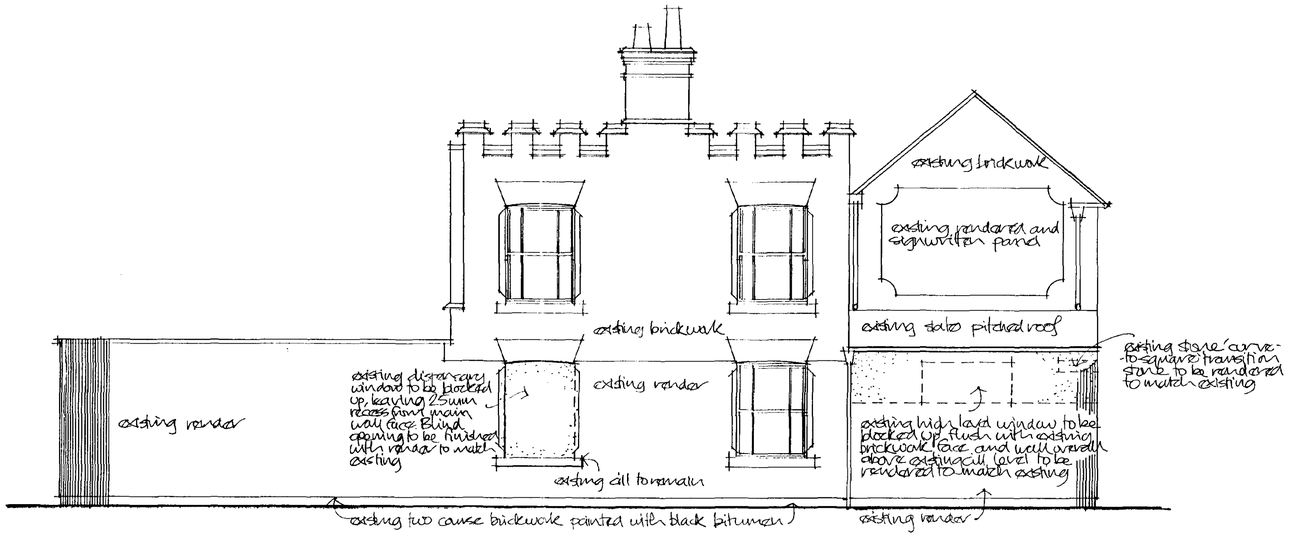


SOUTH EAST ELEVATION TO MARKET SQUARE

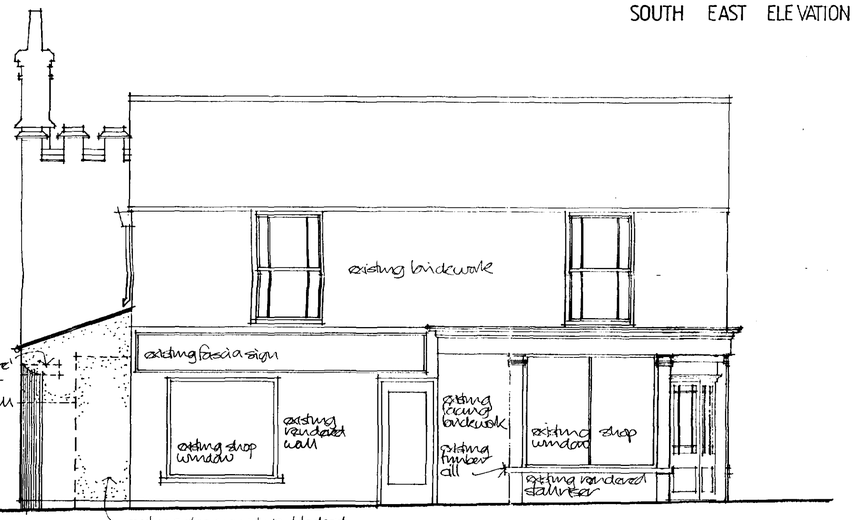


NORTH EAST ELEVATION

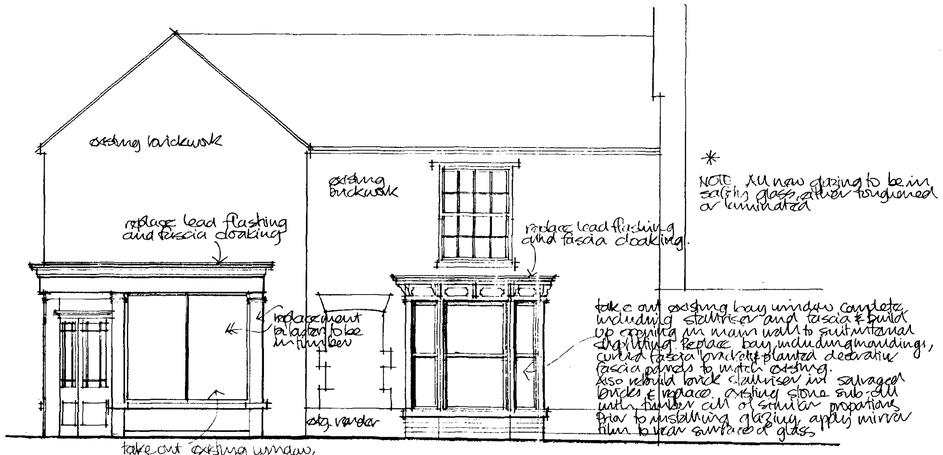


NORTH WEST ELEVATION

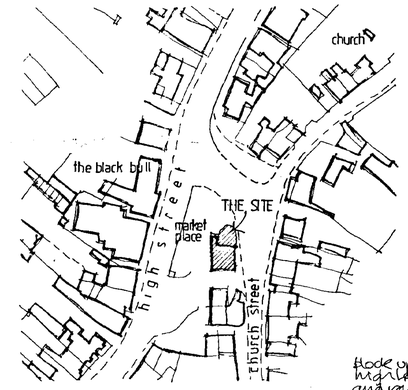

LOCATION PLAN 1:1250

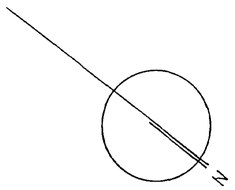

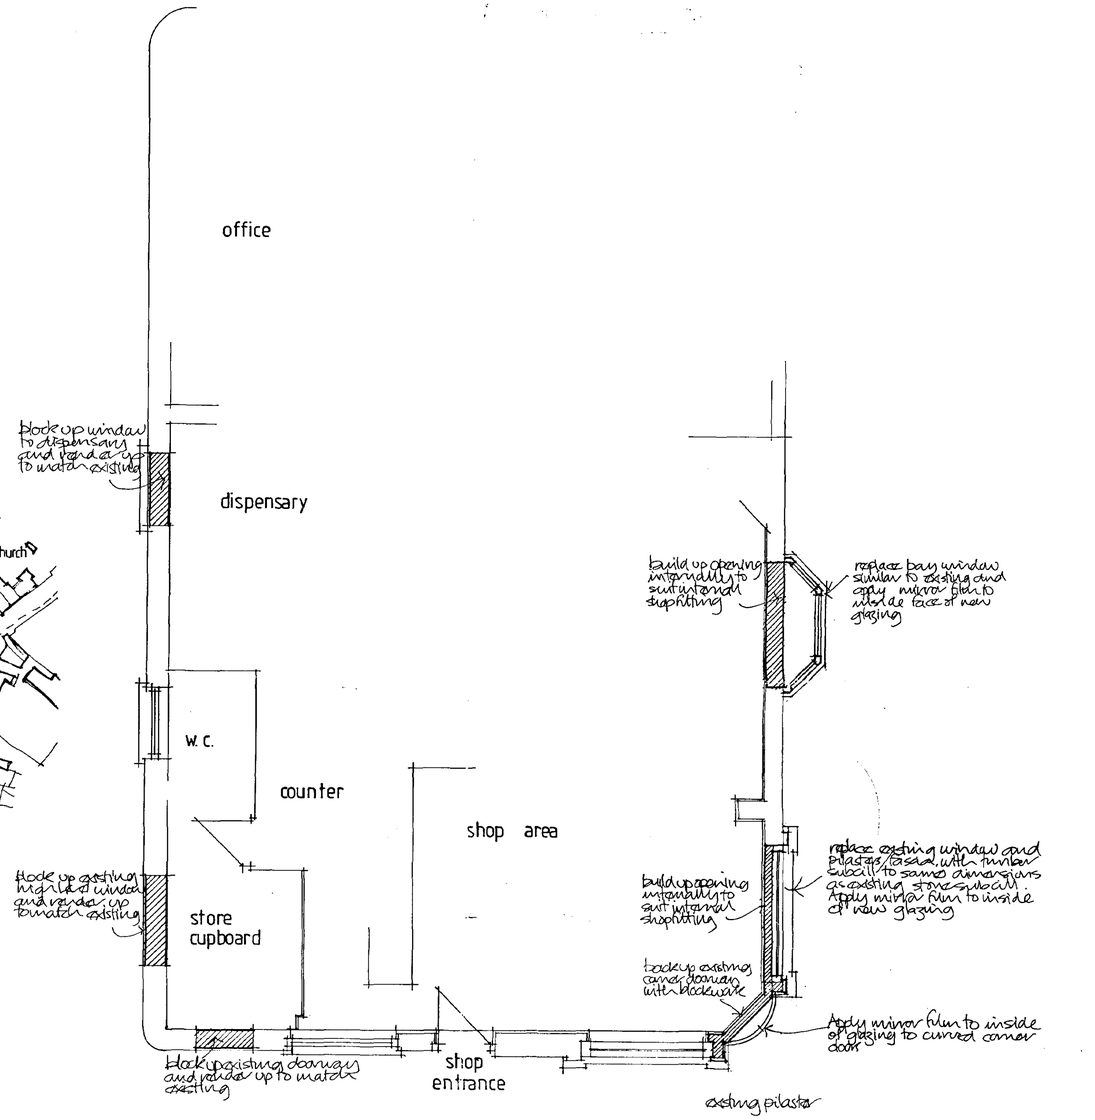

GROUND FLOOR PLAN

A - Curved corner doors retained 05 Nov 01.

RETAIN.

SUPERSEDED

AMENDED PLAN

Ref. A1

SOUTH HOLLAND DC
HOUSING & PLANNING
12 NOV 2001
Ref: 0995/01

TREVOR A CLAY R.I.B.A.
CHARTERED ARCHITECT
14 OLD FENDIKE ROAD
WESTON HILLS
SPALDING
LINCOLNSHIRE PE12 6DD

Project:

PROPOSED ALTERATIONS TO 27 MARKET PLACE, DONINGTON FOR MR B FOSTER

Drawing:

PLANNING DRAWING AS PROPOSED

Date: 09/08/01	Proj No: 01/077/PA
Scale: 1:50 / 1250	Dwg No: 002 Rev: