


FABRICATION TOLERANCE + OR - 2mm

ALL WELDS 6 cfw UNO


HOLE PITCHES + OR - 1mm

DO NOT SCALE - IF IN DOUBT ASK


EXTG 18288 x 12192
x 3658 EAVES

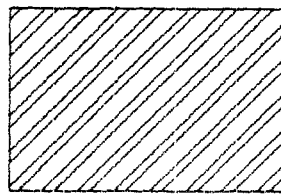


EXTG 18288 x 6096
x 3048 EAVES

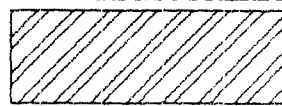

PROPOSED 18288 x 10668
x 3658 EAVES

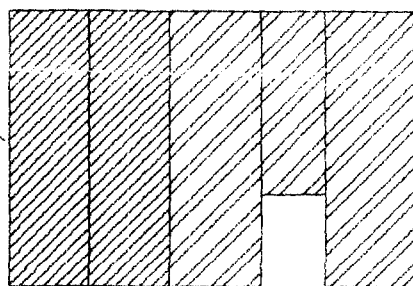


EXTG 18288 x 9144
x 3658 EAVES

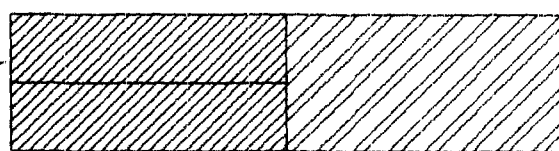

EXTG 18288 x 9144
x 3658 EAVES


PROPOSED 18288 x 9144
x 3658 EAVES

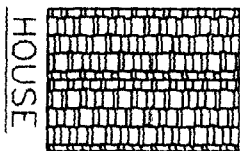

1009/96

PAINT SPEC:

CONTENTS: BLOCK PLAN

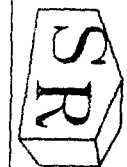

ROBINSON
CONSTRUCTION

S.ROBINSON & SONS (Engineers) LIMITED
WINCANTON CLOSE
ASCOT DRIVE INDUSTRIAL ESTATE
DERBY, DE24 8NJ
Tel: (01332) 574711 (5 Lines)
Telex: 377670 Fax: (01332) 573054

DRAWN BY	INITIALS	DATE
CHKD BY	P.O.	12.11.96

TITLE:	MR. A. TWELL, MALLARD HURN FARM, MALLARD HURN.				
REV.	BY	DATE	AMENDMENT	CHKD.	DATE
SCALE	1:500	DRAWING No.	P373	REV.	SHEET

A3