


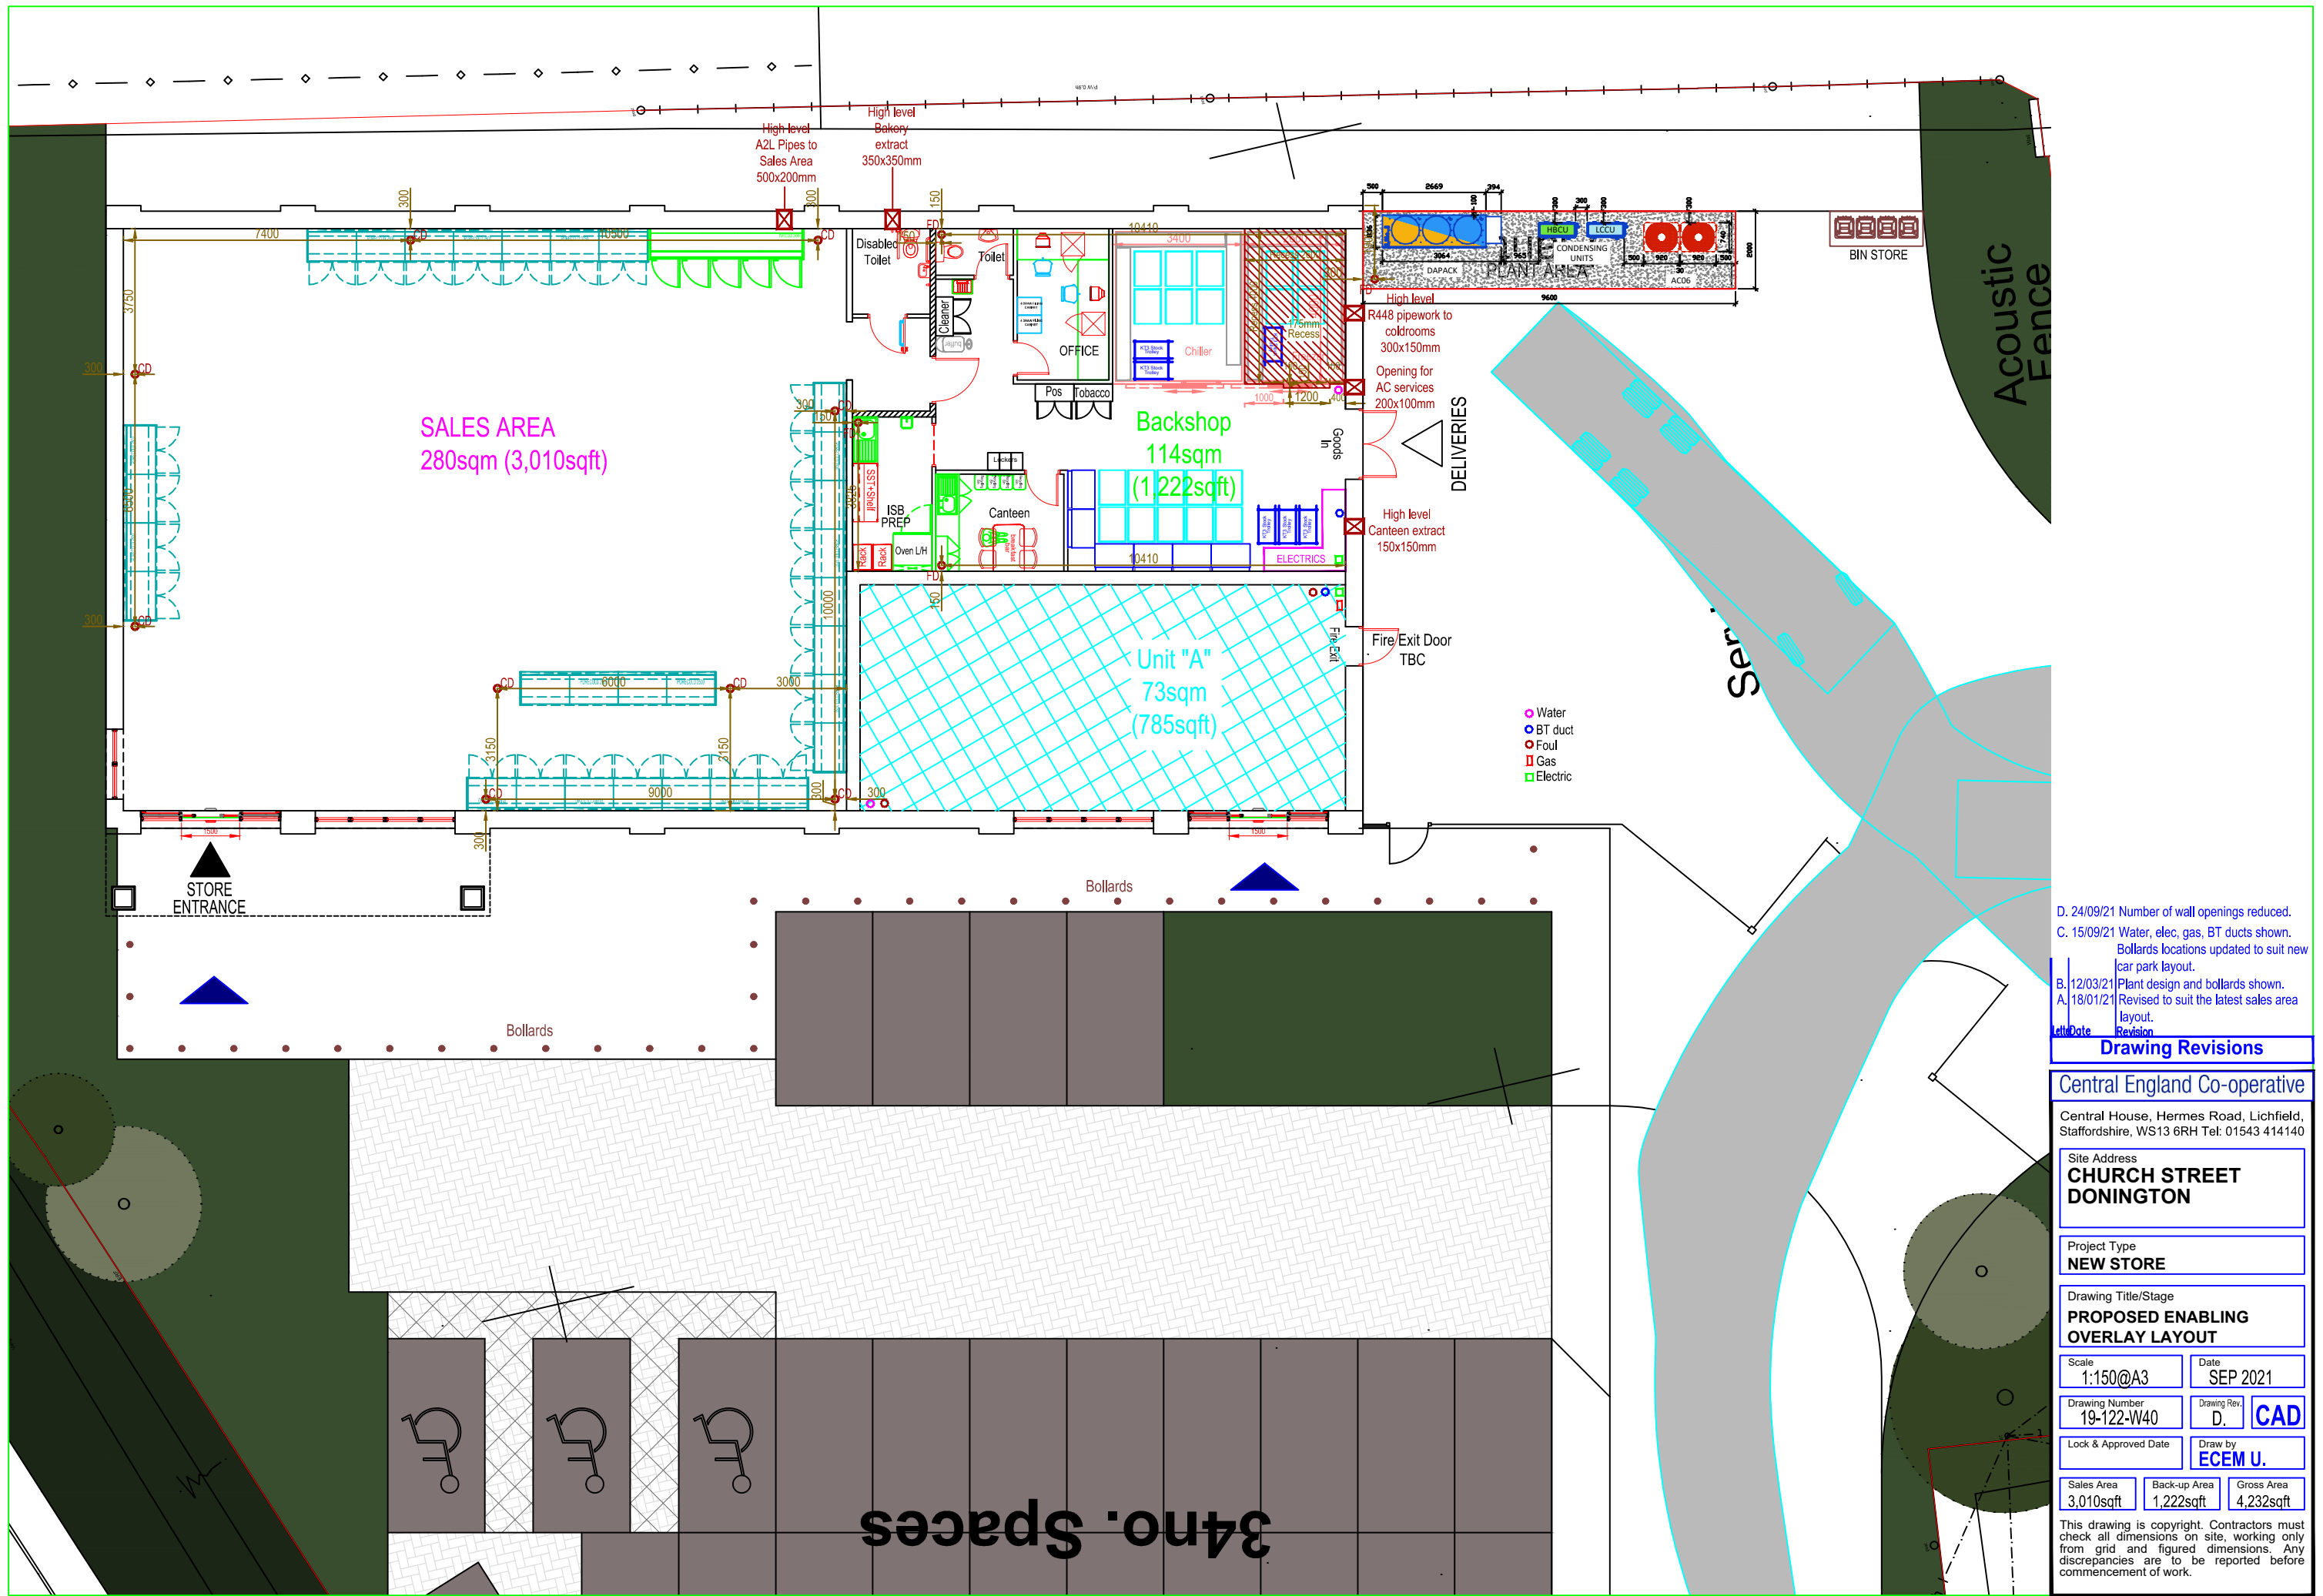

D. 24/09/21	Number of wall openings reduced.
C. 15/09/21	Water, elec, gas, BT ducts shown. Bollards locations updated to suit new car park layout.
B. 12/03/21	Plant design and bollards shown.
A. 18/01/21	Revised to suit the latest sales area layout.
18/01/21	Revised to suit the latest sales area layout.

Drawing Revisions		
Central House, Hermes Road, Lichfield, Staffordshire, WS13 6RH Tel: 01543 414140		
Site Address CHURCH STREET DONINGTON		
Project Type NEW STORE		
Drawing Title/Stage PROPOSED ENABLING OVERLAY LAYOUT		
Scale 1:150@A3	Date SEP 2021	
Drawing Number 19-122-W40	Drawing Rev. D.	CAD
Lock & Approved Date	Draw by ECUM U.	
Sales Area 3,010sqft	Back-up Area 1,222sqft	Gross Area 4,232sqft
This drawing is copyright. Contractors must check all dimensions on site, working only from grid and figured dimensions. Any discrepancies are to be reported before commencement of work.		