


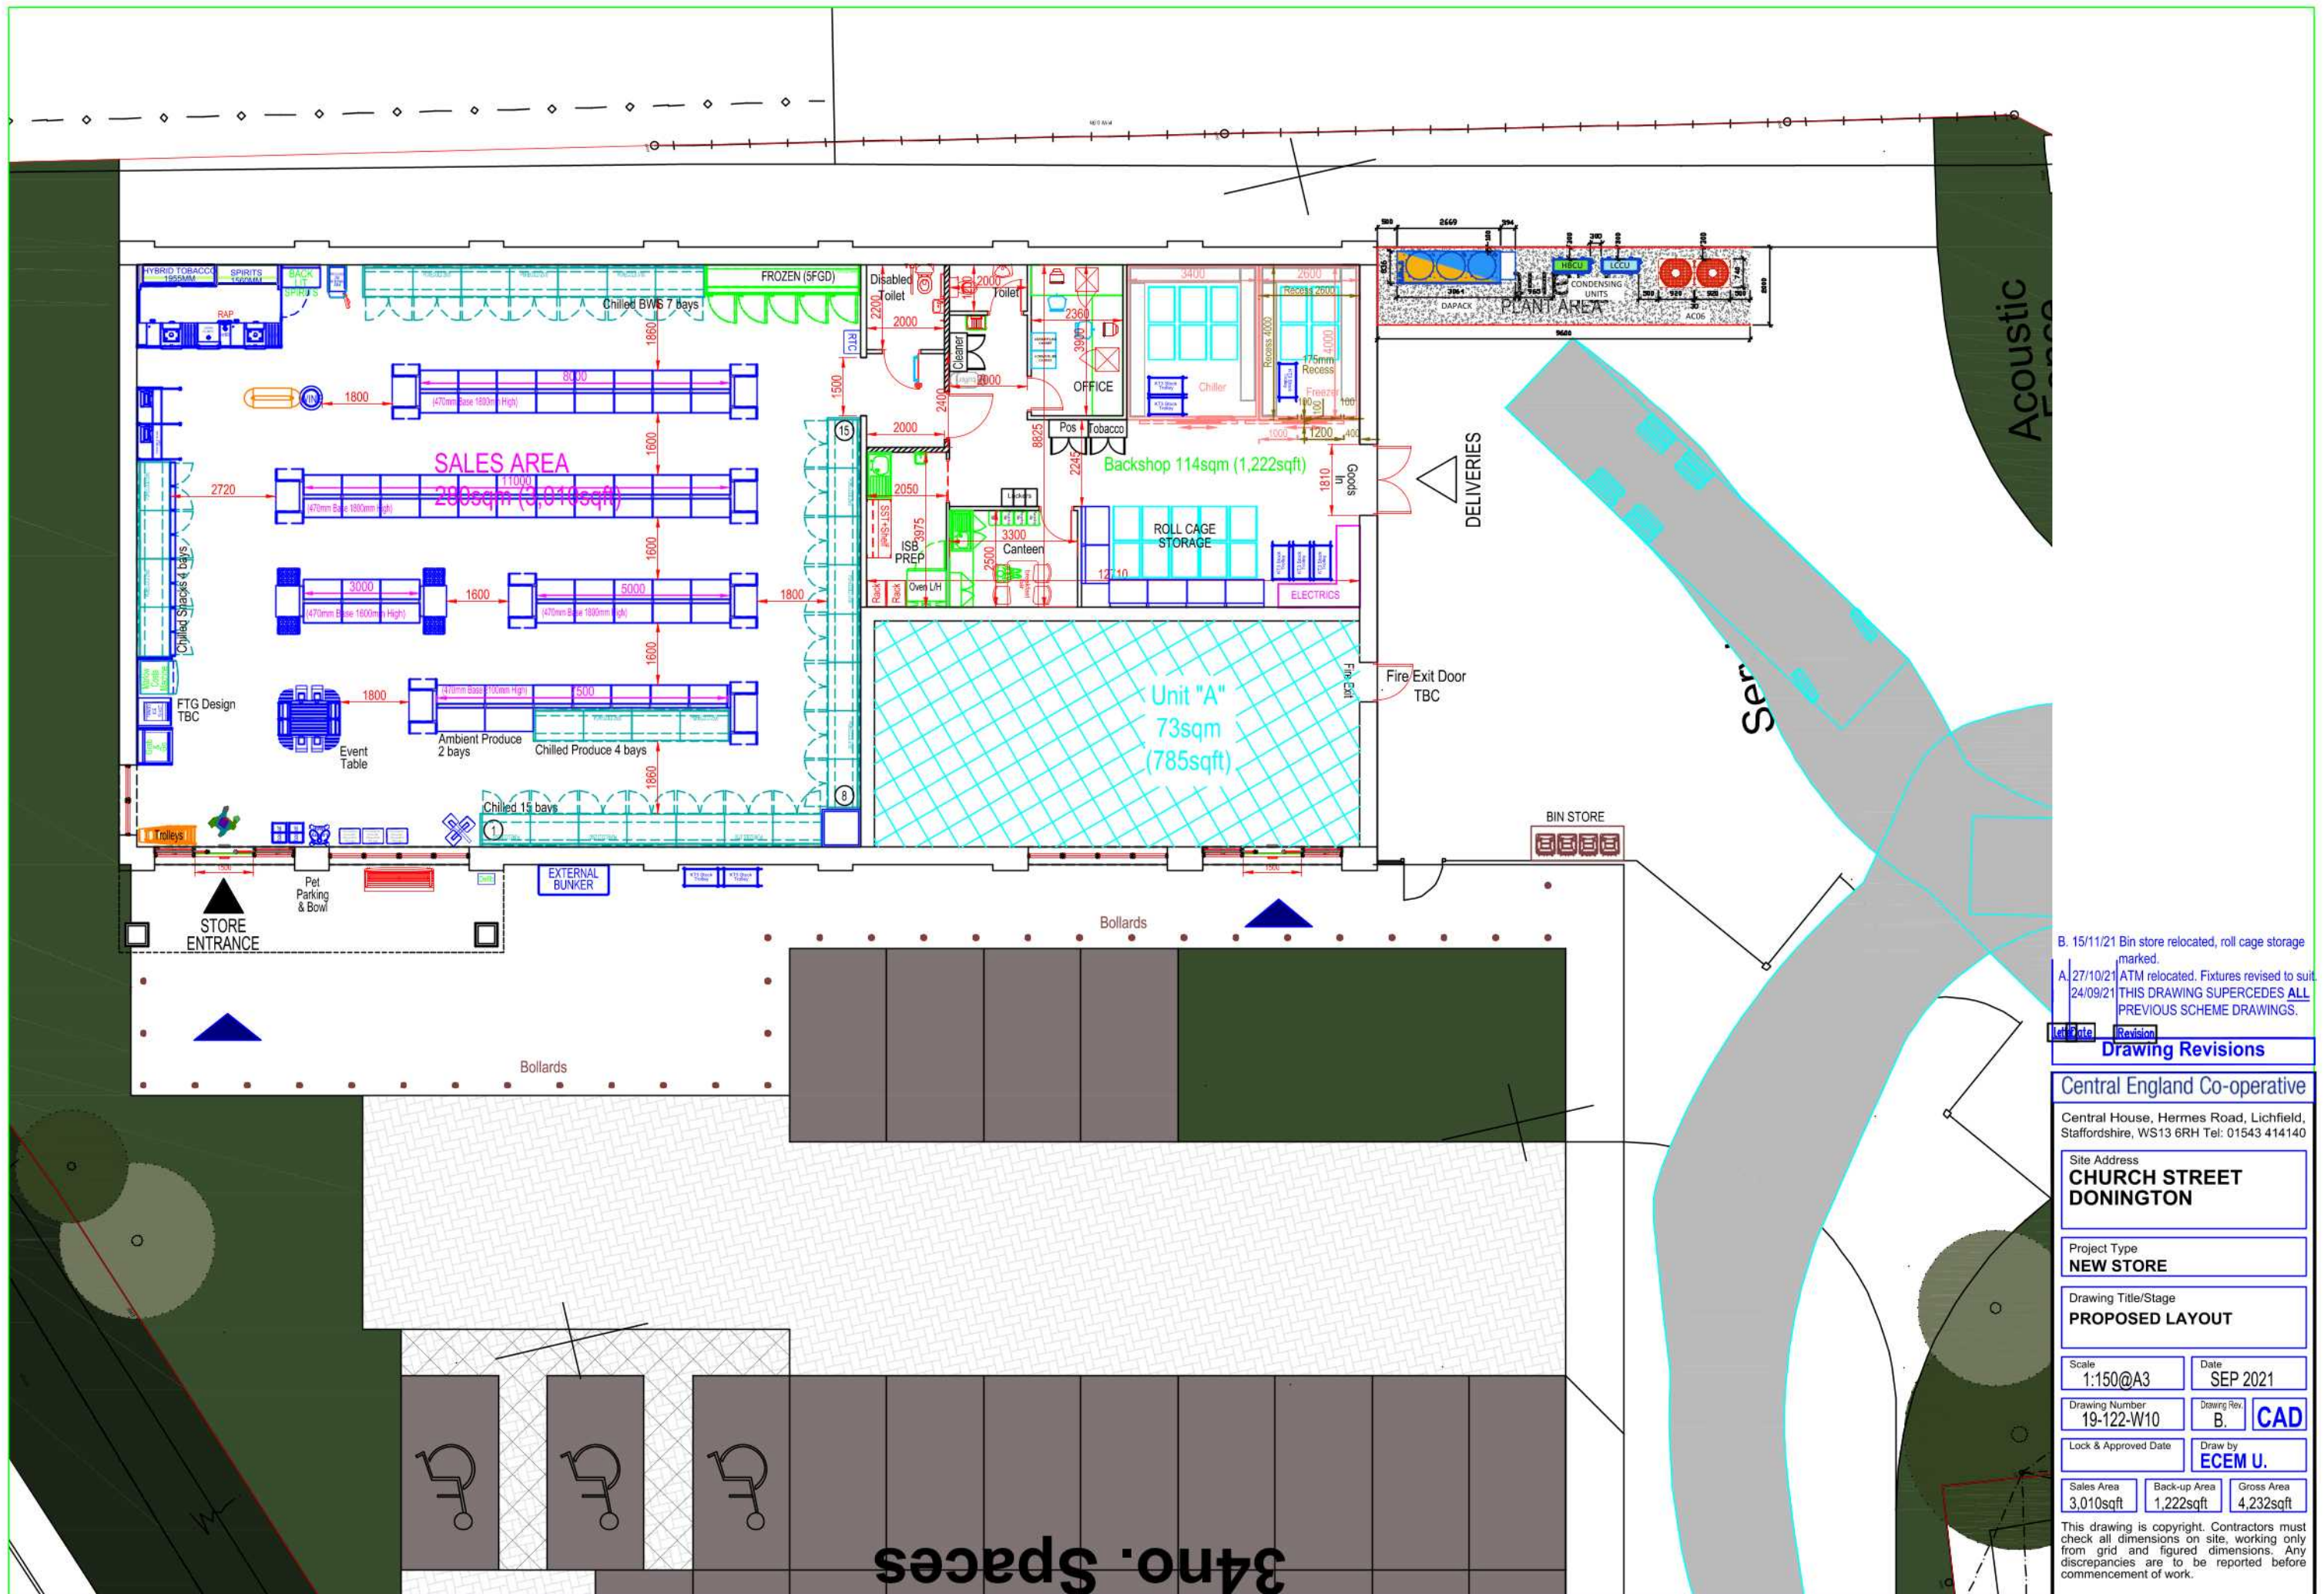

B. 15/11/21 Bin store relocated, roll cage storage marked.  
A. 27/10/21 ATM relocated. Fixtures revised to suit.  
24/09/21 THIS DRAWING SUPERCEDES ALL PREVIOUS SCHEME DRAWINGS.

| Let Note | Revision |
|----------|----------|
|          |          |

**Drawing Revisions**

**Central England Co-operative**

Central House, Hermes Road, Lichfield,  
Staffordshire, WS13 6RH Tel: 01543 414140

Site Address  
**CHURCH STREET  
DONINGTON**

Project Type  
**NEW STORE**

Drawing Title/Stage  
**PROPOSED LAYOUT**

Scale  
1:150@A3

Date  
SEP 2021

Drawing Number  
19-122-W10

Drawing Rev  
B.

Lock & Approved Date

Draw by  
**ECM U.**

Sales Area  
3,010sqft

Back-up Area  
1,222sqft

Gross Area  
4,232sqft

This drawing is copyright. Contractors must check all dimensions on site, working only from grid and figured dimensions. Any discrepancies are to be reported before commencement of work.