

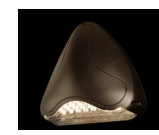
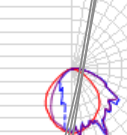
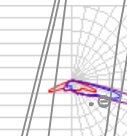
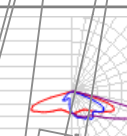
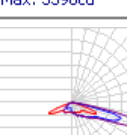
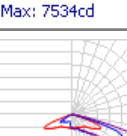
Holophane Europe Ltd offer a Lighting Design Service in good faith and without charge, every effort is made to ensure we interpret the design specification accurately.

All illuminance values shown are the result of theoretical computer calculations; summated by luminaires positioned in a fixed relationship to each other and the statistical zone.

In practice the values may vary due to tolerances in column installation, luminaire orientation, surface reflectance and fluctuations in power supply (voltage).

Results provided within this design are derived from product specific photometry, the substitution of alternative luminaires will not produce comparable results.

Statistics					
Description	Symbol	Avg	Max	Min	Min/Avg
Car Park	+	22 lux	54 lux	7 lux	0.32
Service Yard	+	34 lux	104 lux	16 lux	0.47

Schedule											
Symbol	Label	Image	Quantity	Manufacturer	Catalog Number	Description	Lamp	Lumens Per Lamp	Wattage	Plot	Notes
	CE		2	HOLOPHANE EUROPE LIMITED	DEW.L024.PGL	DENVER WALL ELITE c/w em	LED C.2000LM - 4000K	2129	22.4		
	A1		3	HOLOPHANE EUROPE LIMITED	FTS.3.LA104.FW	FACTOR STREETLIGHT	LED C.10000LM-4000K	9658	78		
	A2		1	HOLOPHANE EUROPE LIMITED	FTS.2.LA084.AY	FACTOR STREETLIGHT	LED C.8000LM-4000K	8893	67		
	A3		1	HOLOPHANE EUROPE LIMITED	FTS.2.LA084.FW	FACTOR STREETLIGHT	LED C.8000LM-4000K	8895	134		
	B1		1	HOLOPHANE EUROPE LIMITED	WAP.1.LA064.FW	WALLPACK	LED C.6000LM-4000K	5861	50		

Plan View
Scale - 1 : 200