


Biodiversity net gain
See statement and metric included within planning application documents
HW1123.1.2 - Harvey's Barn, BNG Statement, Nov 2024.pdf
Harveys Barn Statutory Metric v2 Nov 2024.xlsx

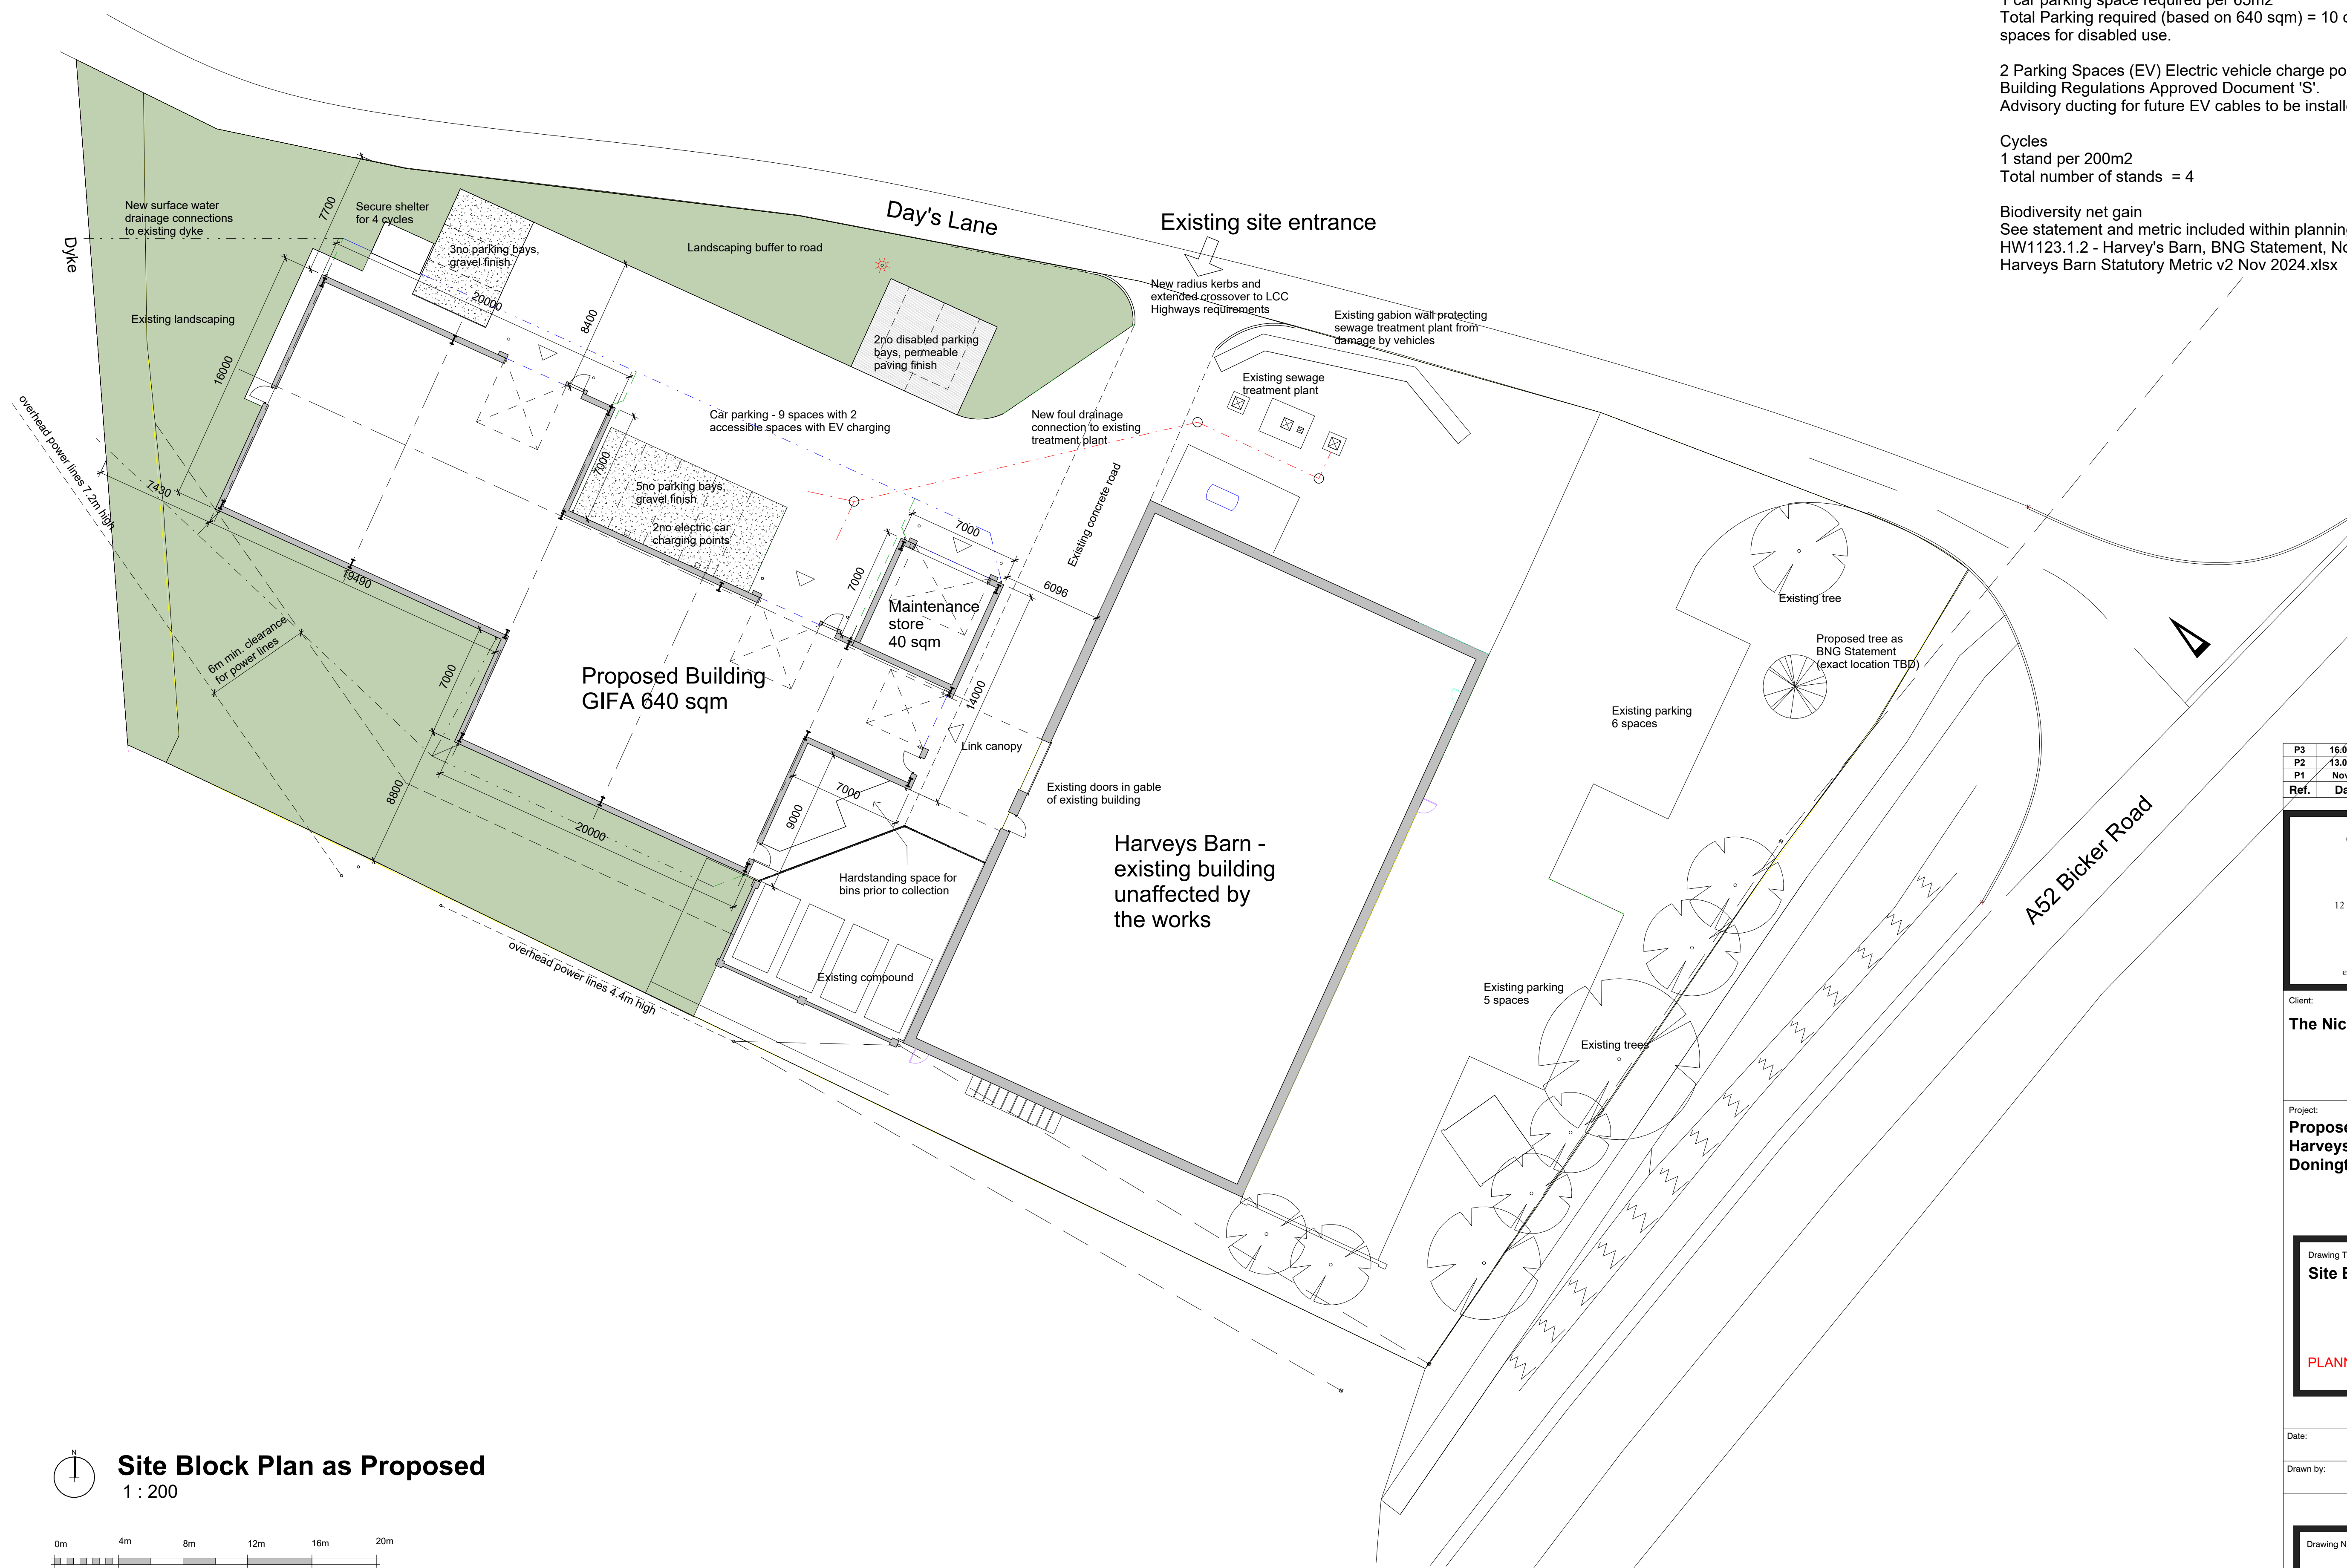

P3	16.04.25	Radli added to Day's Lane access	AP
P2	13.02.25	Access from Day's Lane not altered	AP
P1	Nov 24	Planning application issue	AP
Ref.	Date	Description	Initial

Oglesby & Limb Ltd
Chartered Architect
Suite 1, Market Chambers
12 Market Place, Spalding, Lincs
PE11 1SL
Tel: 01775 761196
e-mail: design@o-l-ltd.co.uk

Client:

The Nicholl-Smith Group SIPP

Project

**Proposed Industrial Development,
Harveys Barn, Day's Lane,
Donington**

Drawing Title:

Site Block Plan as Proposed

PLANNING APPLICATION ISSUE

Date:	Aug 2024	Scale:	as shown @ A1
Drawn by:	AP	Checked by:	AJO

Drawing Number:	Rev:
A1643 - 10	P3