

Section 5: Map of Proposed Connection Points

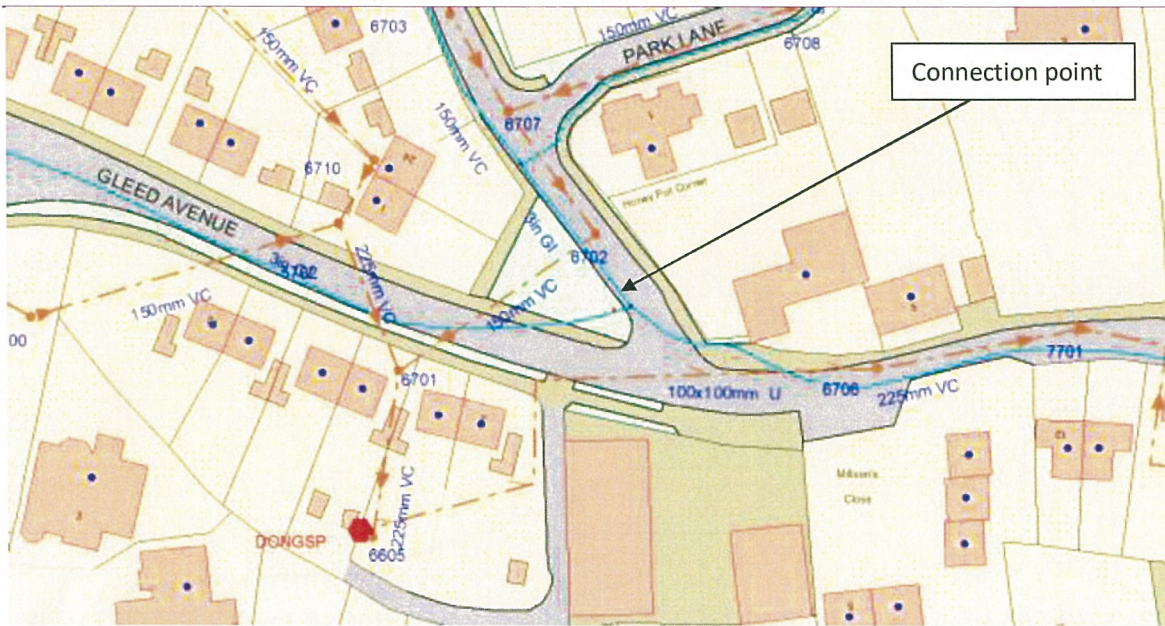


Figure 1: Showing your water point of connection at Park Lane, Donington

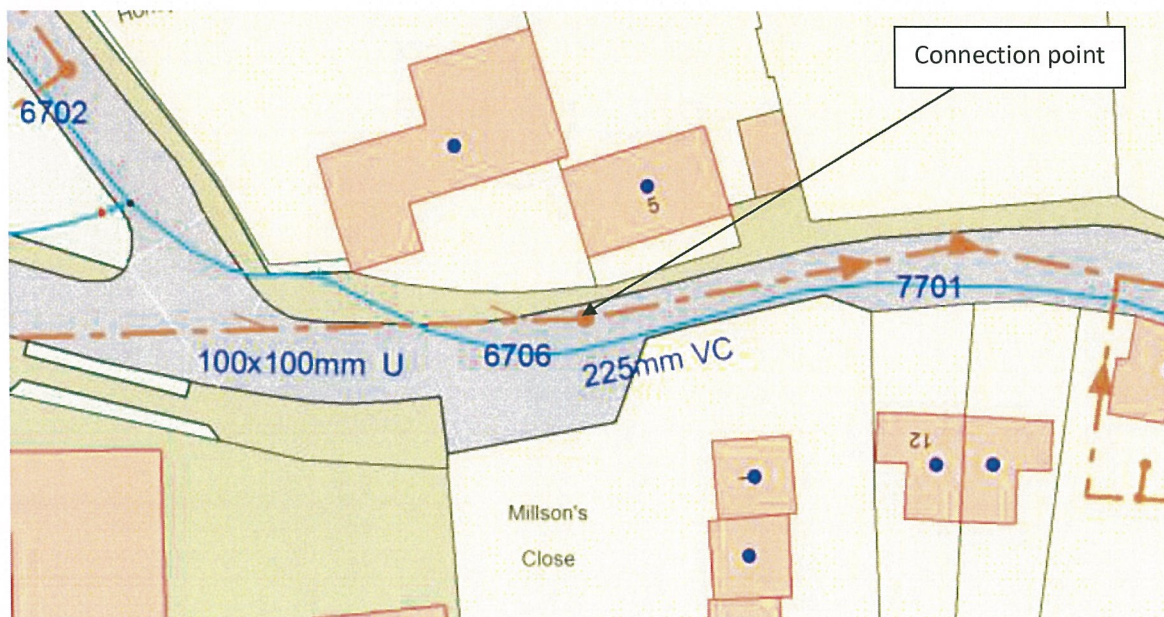


Figure 2: Showing your used water point of connection at manhole 6706 with a Cover Level of 4.39m and an Invert Level of 2.86m

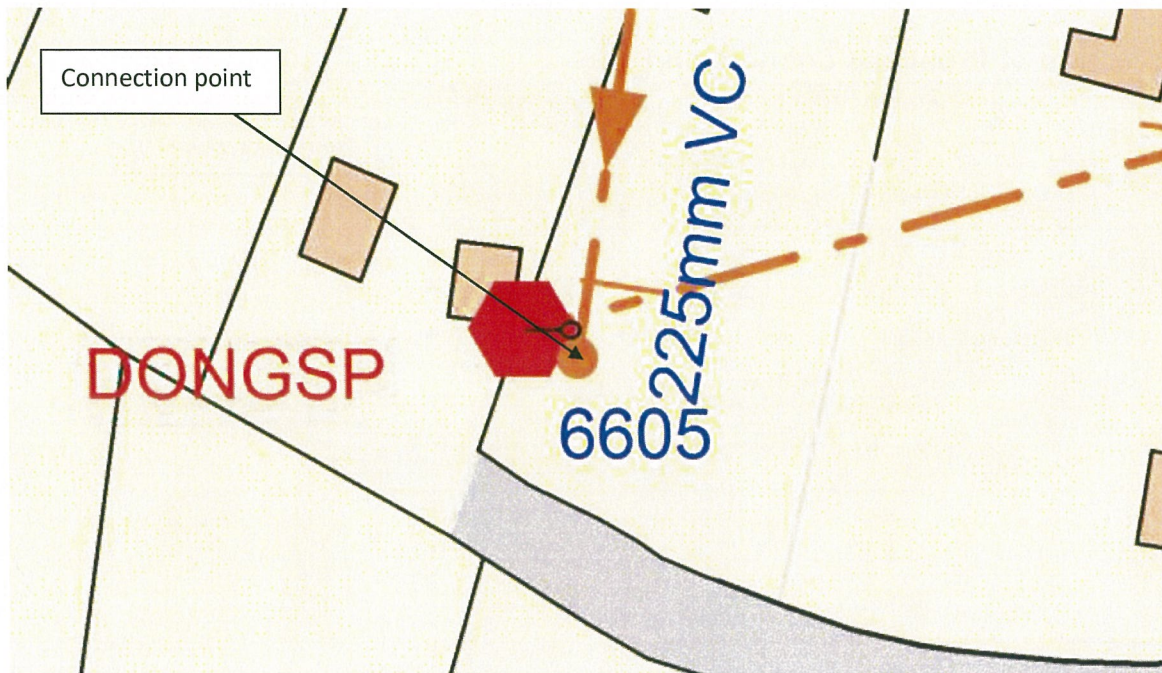


Figure 3: Showing your alternative used water point of connection at manhole 6605 with a Cover Level of 3.88m and an Invert Level of 0.47m