

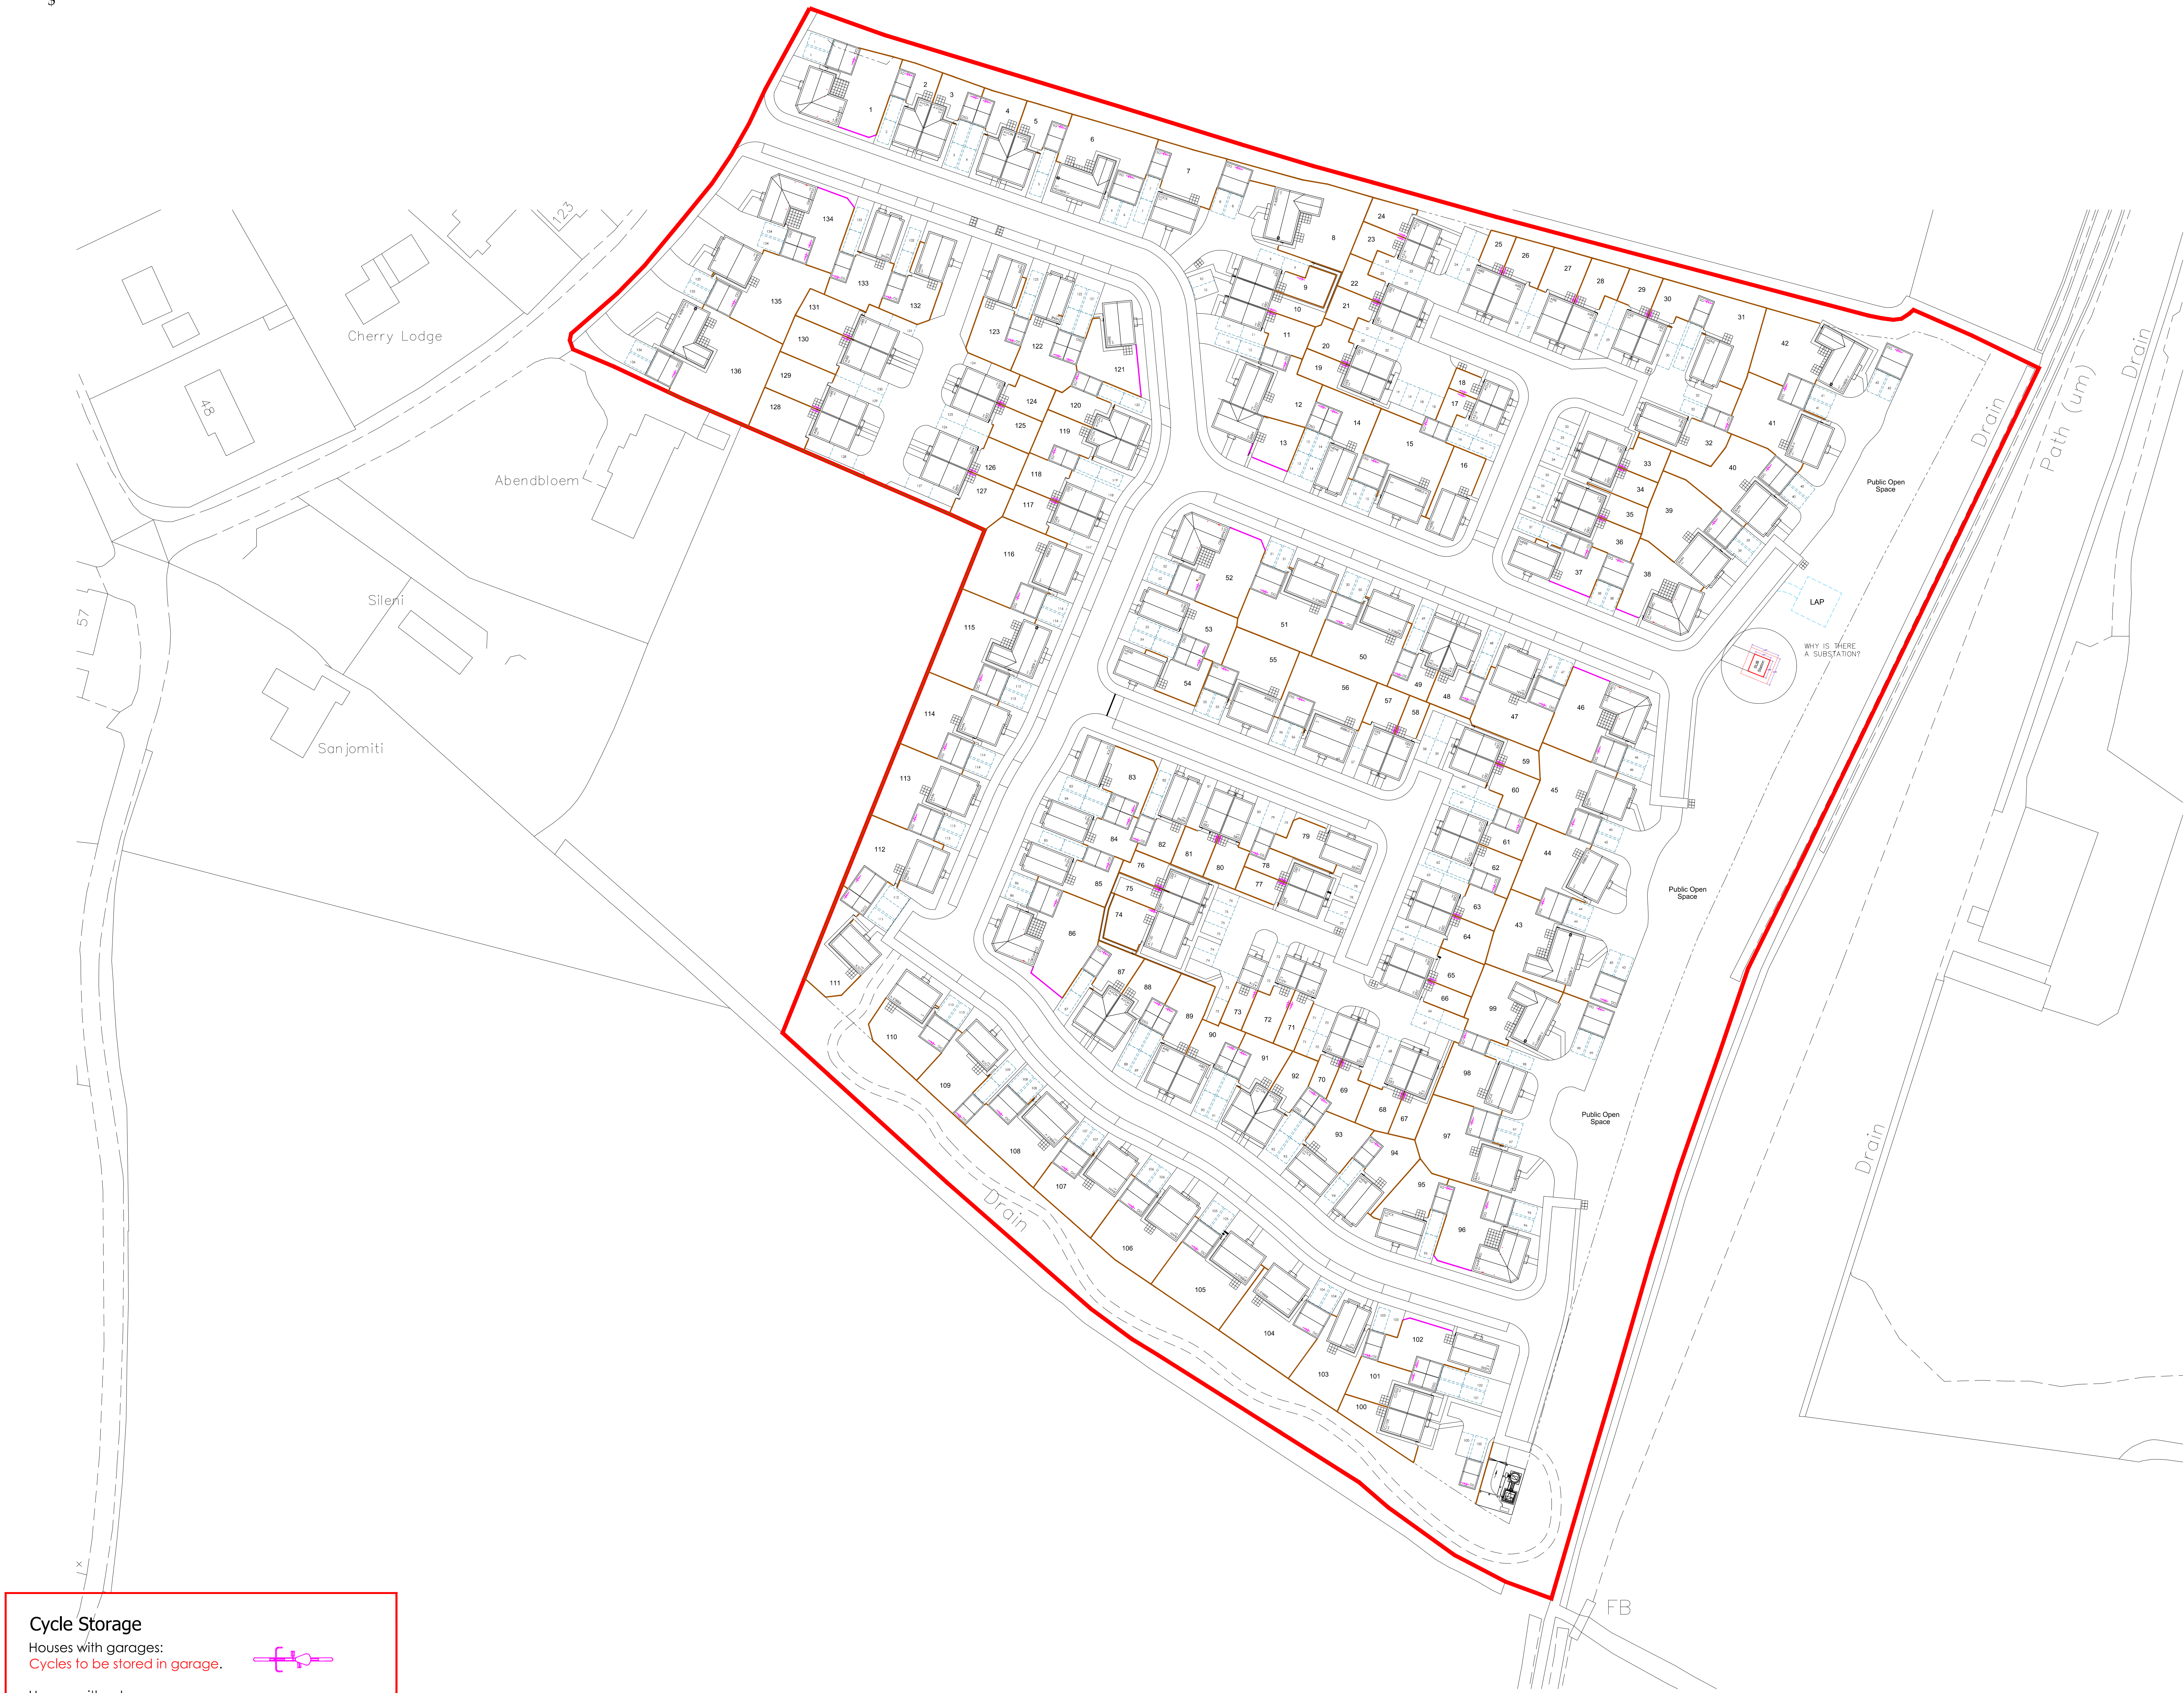


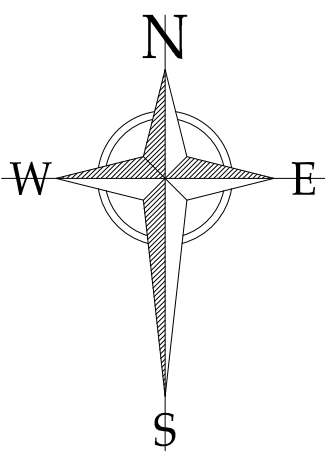

Cycle Storage
Houses with garages:
Cycles to be stored in garage.

Houses without garages:
To be provided with secure screwed wall mounted padlock hasp with private garden area.

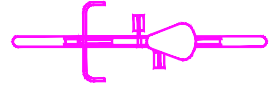

Plot Schedule		
Plot No	House Type	Cycle Storage
1	STAMFORD	GARAGE
2	AVON	GARAGE
3	AVON	GARAGE
4	AVON	GARAGE
5	AVON	GARAGE
6	HUMBER-V	GARAGE
7	LOCK	GARAGE
8	HUMBER-V	GARAGE
9	DEE	WALL-MOUNTED
10	DEE	WALL-MOUNTED
11	DEE	WALL-MOUNTED
12	LOCK	GARAGE
13	MERE	GARAGE
14	NENE	GARAGE
15	RIBBLE-V	GARAGE
16	MERE	GARAGE
17	A516	WALL-MOUNTED
18	A516	WALL-MOUNTED
19	DEE	WALL-MOUNTED
20	DEE	WALL-MOUNTED
21	DEE	WALL-MOUNTED
22	DEE	WALL-MOUNTED
23	A516	WALL-MOUNTED
24	A516	WALL-MOUNTED
25	AIRE	WALL-MOUNTED
26	AIRE	WALL-MOUNTED
27	AIRE	WALL-MOUNTED
28	AIRE	WALL-MOUNTED
29	DEE	WALL-MOUNTED
30	DEE	WALL-MOUNTED
31	NENE	GARAGE
32	NENE	GARAGE
33	DEE	WALL-MOUNTED
34	DEE	WALL-MOUNTED
35	DEE	WALL-MOUNTED
36	DEE	WALL-MOUNTED
37	MERE	GARAGE
38	STAMFORD	GARAGE
39	BAIN	GARAGE
40	BAIN	GARAGE
41	RIBBLE-V	GARAGE
42	HUMBER-V	GARAGE
43	HUMBER-V	GARAGE
44	RIBBLE-V	GARAGE
45	BAIN	GARAGE
46	STAMFORD	GARAGE
47	BAIN	GARAGE
48	AVON	GARAGE
49	AVON	GARAGE
50	RIBBLE-V	GARAGE
51	RIBBLE-V	GARAGE
52	STAMFORD	GARAGE
53	NENE	GARAGE
54	MERE	GARAGE
55	RIBBLE-V	GARAGE
56	RIBBLE-V	GARAGE
57	DEE	WALL-MOUNTED
58	DEE	WALL-MOUNTED
59	DEE	WALL-MOUNTED
60	DEE	WALL-MOUNTED
61	CLYDE	GARAGE
62	CLYDE	GARAGE
63	DEE	WALL-MOUNTED
64	DEE	WALL-MOUNTED
65	DEE	WALL-MOUNTED
66	DEE	WALL-MOUNTED
67	DEE	WALL-MOUNTED
68	DEE	WALL-MOUNTED

Plot Schedule		
Plot No	House Type	Cycle Storage
69	DEE	WALL-MOUNTED
70	DEE	WALL-MOUNTED
71	A516	WALL-MOUNTED
72	A516	WALL-MOUNTED
73	A516	WALL-MOUNTED
74	A1120	WALL-MOUNTED
75	DEE	WALL-MOUNTED
76	DEE	WALL-MOUNTED
77	DEE	WALL-MOUNTED
78	DEE	WALL-MOUNTED
79	MERE	GARAGE
80	DEE	WALL-MOUNTED
81	DEE	WALL-MOUNTED
82	NENE	GARAGE
83	LOCK	GARAGE
84	NENE	GARAGE
85	NENE	GARAGE
86	STAMFORD	GARAGE
87	AVON	GARAGE
88	AVON	GARAGE
89	AIRE	GARAGE
90	AIRE	GARAGE
91	AVON	GARAGE
92	AVON	GARAGE
93	LOCK	GARAGE
94	NENE	GARAGE
95	LOCK	GARAGE
96	STAMFORD	GARAGE
97	BAIN	GARAGE
98	LOCK	GARAGE
99	HUMBER-V	GARAGE
100	CLYDE	GARAGE
101	CLYDE	GARAGE
102	MERE	GARAGE
103	NENE	GARAGE
104	RIBBLE-V	GARAGE
105	RIBBLE-V	GARAGE
106	BAIN	GARAGE
107	BAIN	GARAGE
108	RIBBLE-V	GARAGE
109	LOCK	GARAGE
110	RIBBLE-V	GARAGE
111	LOCK	GARAGE
112	RIBBLE-V	GARAGE
113	BAIN	GARAGE
114	BAIN	GARAGE
115	HUMBER-V	GARAGE
116	RIBBLE-V	GARAGE
117	DEE	WALL-MOUNTED
118	DEE	WALL-MOUNTED
119	AVON	GARAGE
120	AVON	GARAGE
121	MERE	GARAGE
122	NENE	GARAGE
123	MERE	GARAGE
124	DEE	WALL-MOUNTED
125	DEE	WALL-MOUNTED
126	AIRE	WALL-MOUNTED
127	AIRE	WALL-MOUNTED
128	AIRE	WALL-MOUNTED
129	AIRE	WALL-MOUNTED
130	AIRE	WALL-MOUNTED
131	AIRE	WALL-MOUNTED
132	MERE	GARAGE
133	NENE	GARAGE
134	STAMFORD	GARAGE
135	BAIN	GARAGE
136	HUMBER-V	GARAGE

Rev.	Date	Description

ASHWOOD HOMES
1 Goodison Road, Lincs Gateway Business Park,
Spalding, Lincs, PE12 8FY T: 01406 480590

PROJECT:
Proposed Residential Development at
Town Dam Lane, Donington

DRAWING:
CYCLE STORAGE PLAN

SCALE: 1:500@A0 DRAWN: AR
DATE: JAN.2020 REVISION: -
DRAWING No: 104-CSP-01