



20008 - 40Nr Dwellings, Malting Lane, Donington

First Issue on: 17.11.2022 Revision:

Revision:

Revised on:

[illegible]



External Materials Schedule

20008 - 40Nr Dwellings, Malting Lane, Donington

First Issue on: 17.11.2022 Revision: Revised on:

GENERAL NOTES (examples below - require amending to suit project)

1.

FACING BRICKWORK - MARSHALLS/EDENHALL - laid in Stretcher bond with Cemex M4 natural mortar
2.

BRICK DETAILS - Projecting stretcher brick bonding (as required - in accordance with Working Drawings) to match facing brickwork
3.

WINDOWS - PVCu Casement - means of opening as per Proposed Elevations. Reveal depth approx. 75mm
4.

SOFFITS, FASCIAS & BARGE BOARDS - PVCu;Fascia 175mm, soffit 200mm (no barge boards)
5.


RAINWATER GOODS - Half-round PVCu gutters
6.

EXTERNAL FLUES - Black; Locations as per Proposed Elevations
7.

EXTERNAL VENTS - Buff colour to suit facing brickwork; Location as per Proposed Elevations
8.

METER BOX - Elec/Gas recessed wall mounted (as and where indicated on working drawings) to be white; ground gas boxes (Mitras Multibox Universal; where indicated on working drawings) to be brown
9.

VERGES - Marley Continuous Dry Verge - Dark Grey

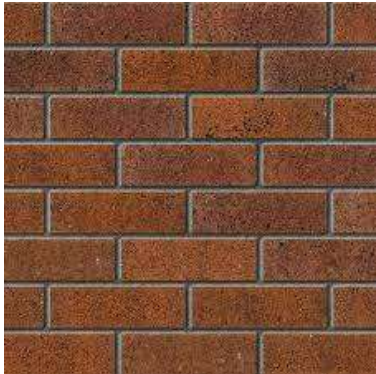

MARSHALLS/EDENHALL - Hazeley Heath



MARSHALLS/EDENHALL - Langstone Gold



Miltras Recessed Electricity
Electric Meter Box



Miltras Slimline Recessed
Electric meter Box



Miltras Recessed
Gas Meter Box



Miltras Multibox
Universal Gas meter box

- AA - Front
- AAA - Front/Side
- AABC - Front
- BBB - Front/Side
- CC - Front
- EE - Front
- GG - Front

- EE - Side
- GG - Side

- AA - Front
- AAA - Front
- AABC - Front
- BBB - Front
- CC - Front