

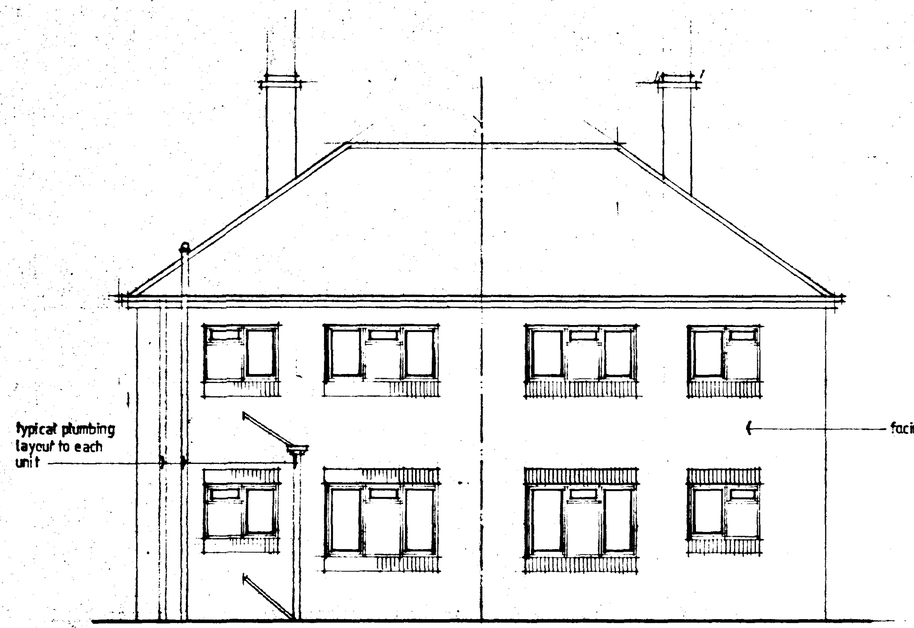


REAR ELEVATION

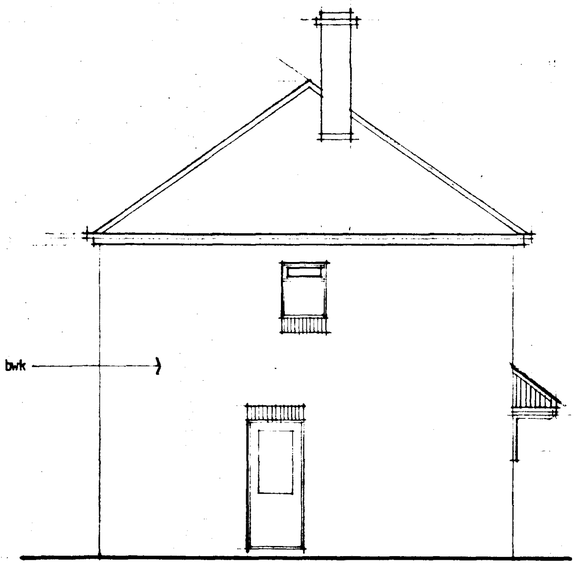


SIDE ELEVATION TYPE A

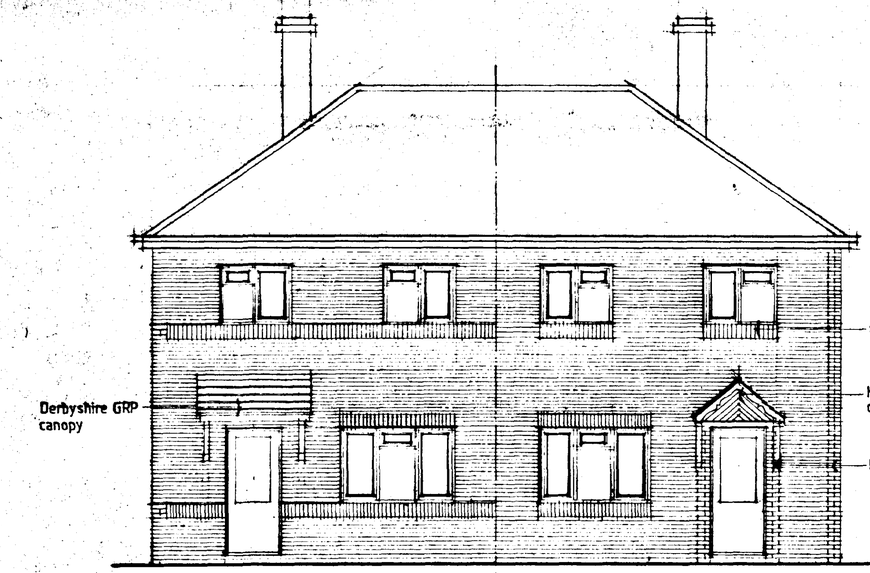

FRONT ELEVATION

TYPE A — TYPE B

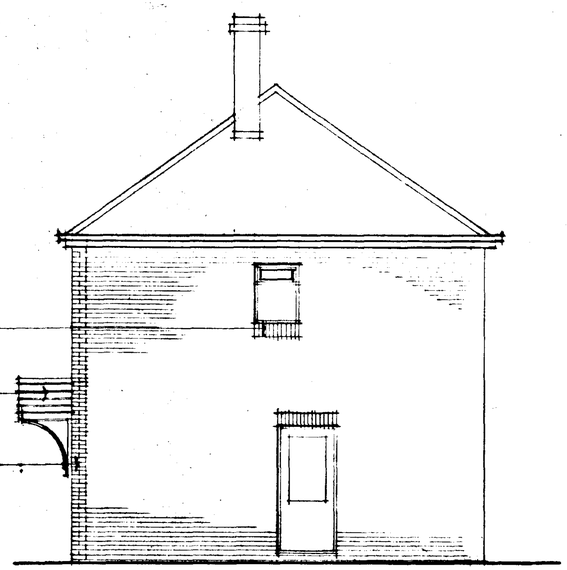

SIDE ELEVATION TYPE B

notes

1. All contractors and sub-contractors check site dimensions
2. Only figured dimensions to be worked to
3. THIS DRAWING REFERS TO ALL 2 BED DWELLINGS. SEE SITE PLAN FOR LOCATIONS.
4. WINDOWS TO BE HANDED IN PAIRS OF DWELLINGS. APPROX. DIMENSIONS OF WINDOWS ARE GIVEN IN THE SPECIFICATION FOR COSTING PURPOSES ONLY.

© COPYRIGHT DESIGN OF PRC ADVISORY SERVICES LTD., AND MUST NOT BE REPRODUCED IN WHOLE OR IN PART OR USED FOR ANY PURPOSE WITHOUT PERMISSION

north point

revisions

SOUTH HOLLAND D.C.
PLAN DEPT
25 NOV 1994
REF. 1134/94

South Holland District Council

Reinstatement & Improvement Works
Phase 1 48no. Dwellings
Gleed Ave.. Donington

2 BED UNITS
PROPOSED ELEVATIONS

DETERMINED PLAN

PRC ADVISORY SERVICES LTD
26 Lichfield Street
Walsall
West Midlands WS1 1TJ

scale	drawn	date
1:50		OCT 94

job number	drawing number
28	02

MY 206895 B

PROPERTIES TO BE ALTERED FROM COUNTRYSIDE MIXTURE TO HIGHBURY BUFF RUSTIC.

SOUTH HOLLAND D.C.
PLANNING DEPT
7 MAR 1995
1134/94

Outside area considered 1134/94 & deleted from brickwork

PARK LANE

GLEED AVENUE

13
11
28
26
24
47
49
77
75

Proposed Buff


Brickwork Buff

The Queen (P.H.)


0 5 10 15 20 25
metres

Area covered by 1134/94


P.R.C. ADVISORY SERVICES LTD.	location DONINGTON	client SOUTH HOLLAND D.C.	drawing title SITE PLAN

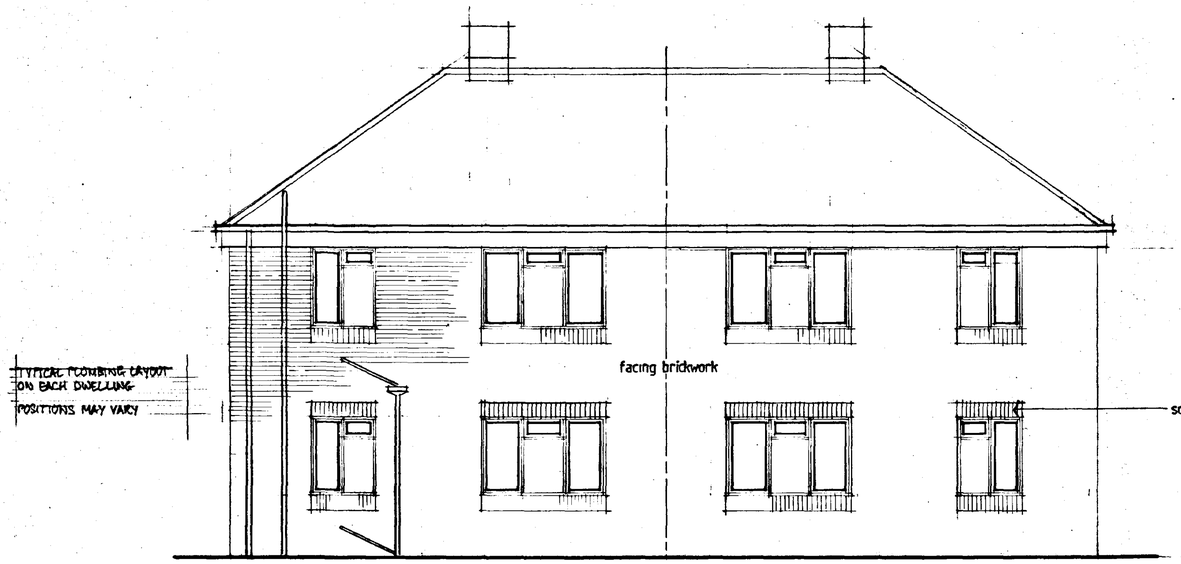

REAR ELEVATION

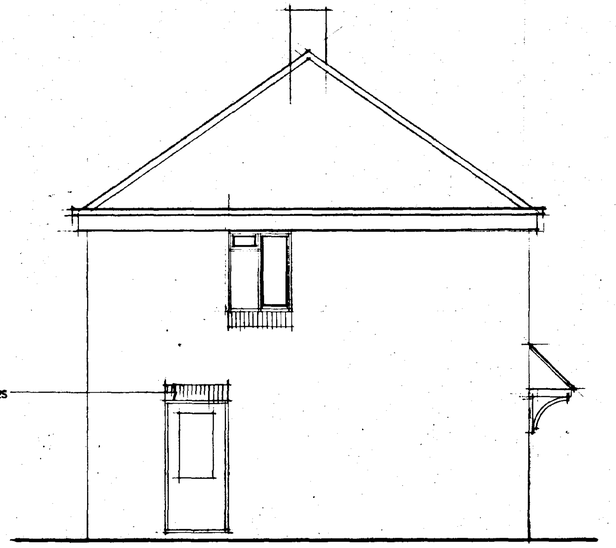


SIDE ELEVATION TYPE A

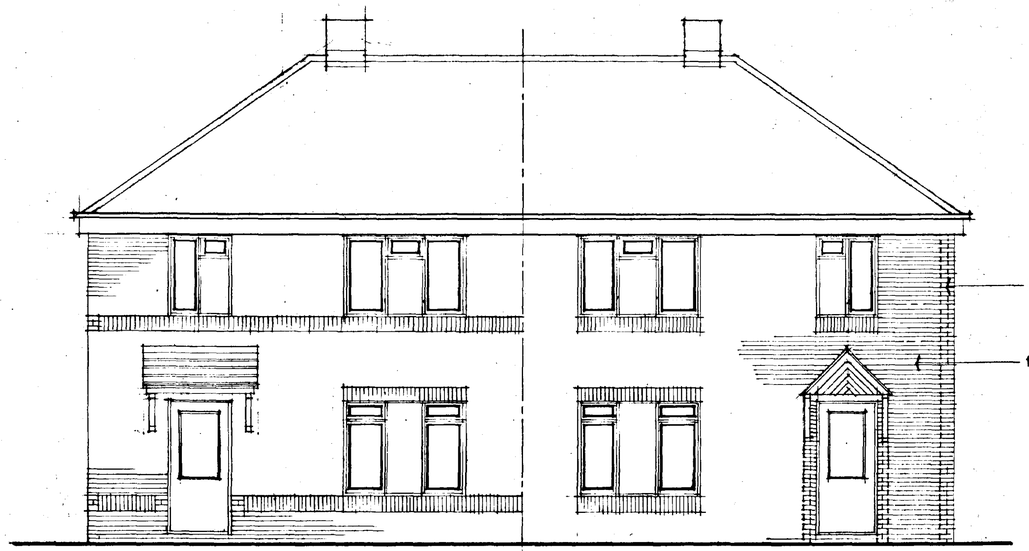

FRONT ELEVATION

TYPE A — TYPE B

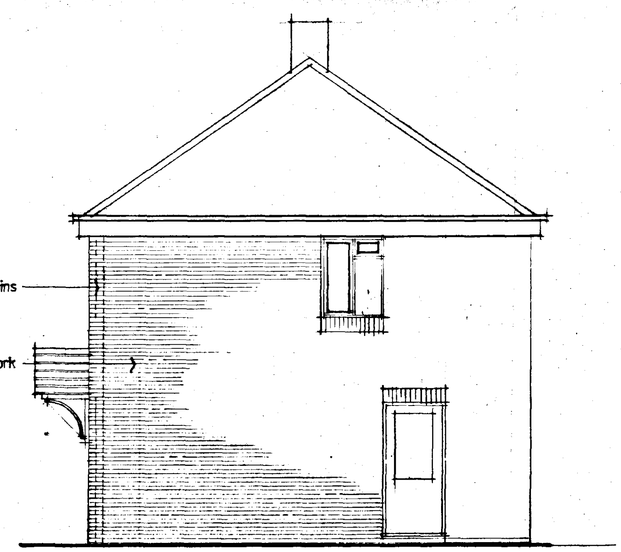

SIDE ELEVATION TYPE B

notes

1. All contractors and sub-contractors check site dimensions
2. Only figured dimensions to be worked to
3. THIS DRAWING REFERS TO HOUSE NOS. 2, 4, 6, 8, 10 & 12 GLEED AVE., ONLY.
4. WINDOWS TO BE HANDED IN PAIRS OF DWELLINGS.
APPROX. DIMENSIONS ARE PROVIDED IN THE SPECIFICATION FOR COSTING PURPOSES ONLY.

© COPYRIGHT DESIGN OF PRC ADVISORY SERVICES LTD., AND MUST NOT BE REPRODUCED IN WHOLE OR PART OR USED FOR ANY PURPOSE WITHOUT PERMISSION

revisions

SOUTH HOLLAND D.C.
PLAN DEPT
25 NOV 1994
REF. 1134/94

South Holland District Council

Reinstatement & Improvement Works
Phase 1 48no. Dwellings
Gleed Ave., Donington

3 BED MARK 1


PROPOSED ELEVATIONS

DETERMINED PLAN


PRC ADVISORY SERVICES LTD
26 Lichfield Street
Walsall
WEST MIDLANDS WS1 1TJ

scale	drawn	date
1:50		


job number	drawing number
28	03

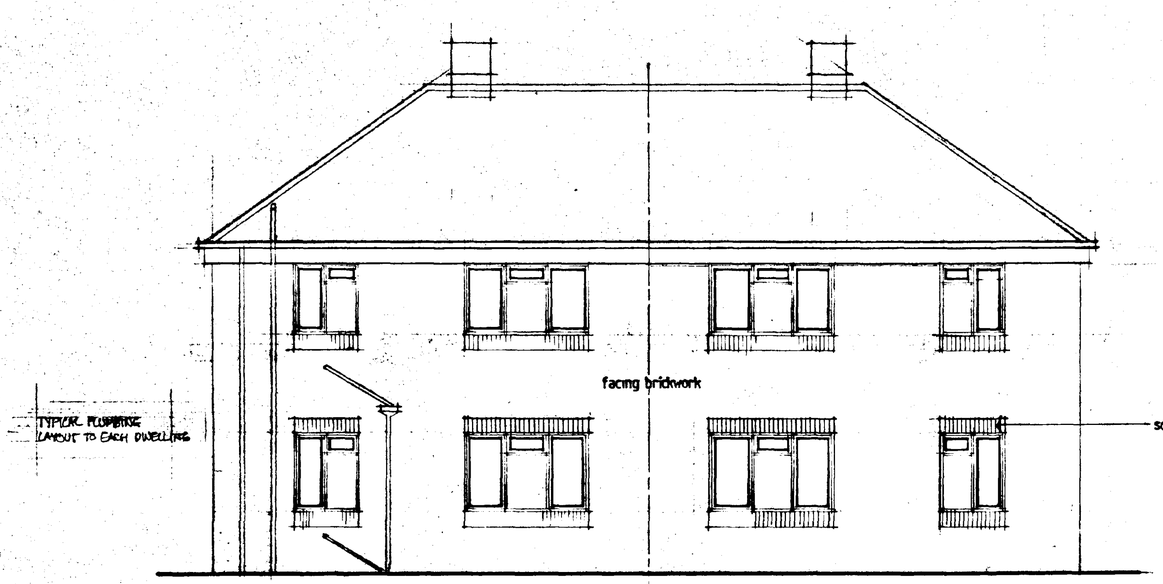

REAR ELEVATION

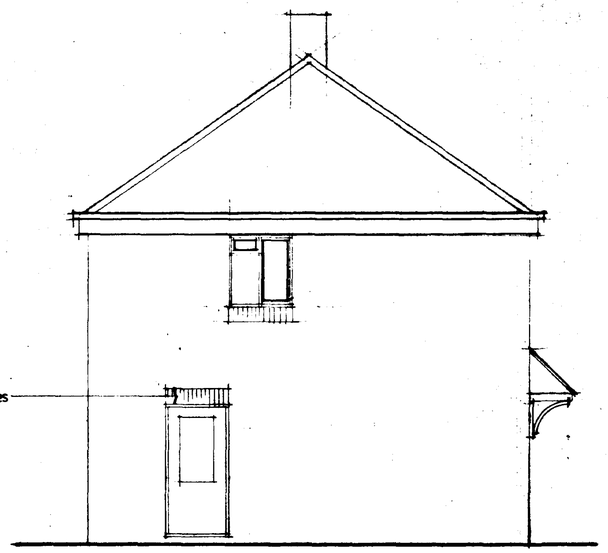


SIDE ELEVATION TYPE A

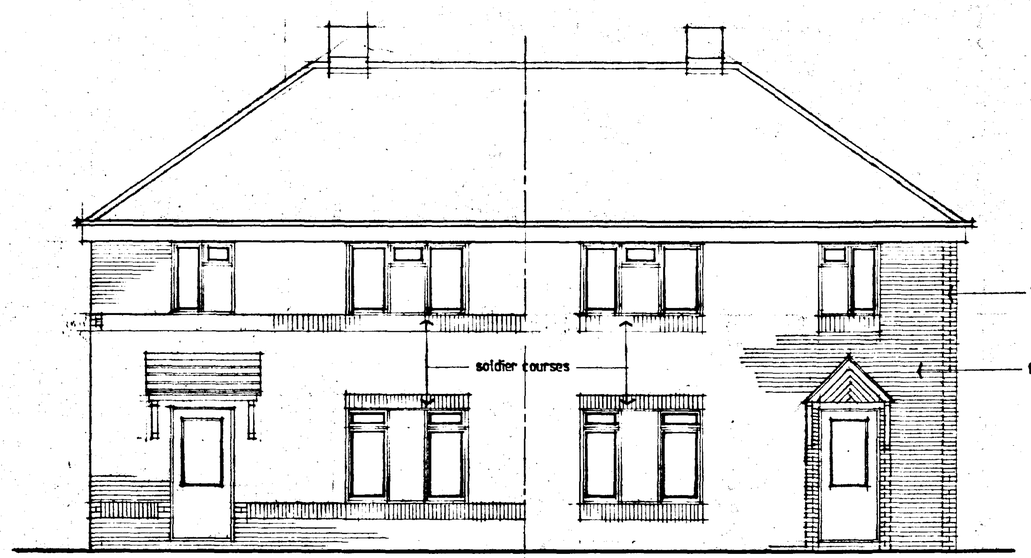

FRONT ELEVATION

TYPE A — TYPE B

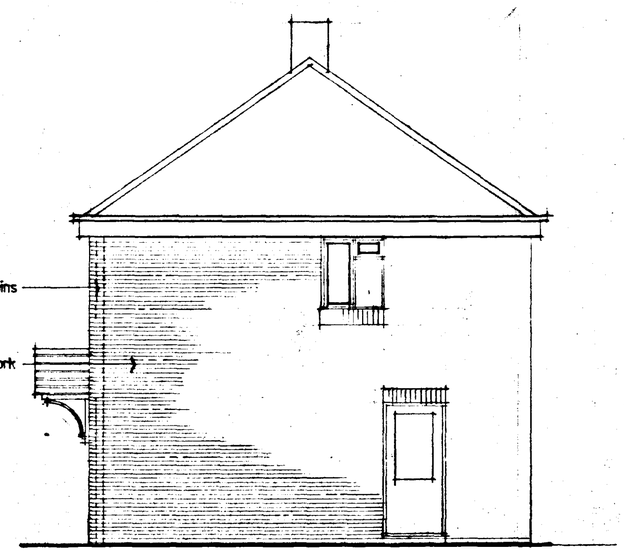

SIDE ELEVATION TYPE B

notes

1. All contractors and sub-contractors check site dimensions
2. Only figured dimensions to be worked to
3. THIS DRAWING REFERS TO HOUSE NOS. 14, 16, 18, 20, 22, 24, 26, 28, 30 & 32 GLEED AVENUE ONLY.
   NOTE: NOS 14 & 32 HAVE REAR ENTRANCE DOORS AND GABLE KITCHEN WINDOWS.
4. WINDOWS TO BE HANDED IN PAIRS OF DWELLINGS.
   APPROX. WINDOW DIMENSIONS ARE GIVEN IN THE SPECIFICATION FOR COSTING PURPOSES ONLY.

© COPYRIGHT DESIGN OF PRC ADVISORY SERVICES LTD., AND MUST NOT BE REPRODUCED IN WHOLE OR PART OR USED FOR ANY PURPOSE WITHOUT PERMISSION

revisions

SOUTH HOLLAND D.C.
PLAN DEPT
25 NOV 1994
REF. 1134/914...

South Holland District Council

Reinstatement & Improvement Works
Phase 1 48no. Dwellings
Gleed Ave., Donington

3 BED MARK 2

PROPOSED ELEVATIONS


DETERMINED PLAN

PRC ADVISORY SERVICES LTD
26 Lichfield Street
Walsall
WEST MIDLANDS WS1 1TJ

scale	1:50	drawn	date
job number	28	drawing number	04

MY 200805 B


TYPICAL EXTERNAL PLUMBING LAYOUT TO EACH DWELLING. POSITIONS MAY VARY

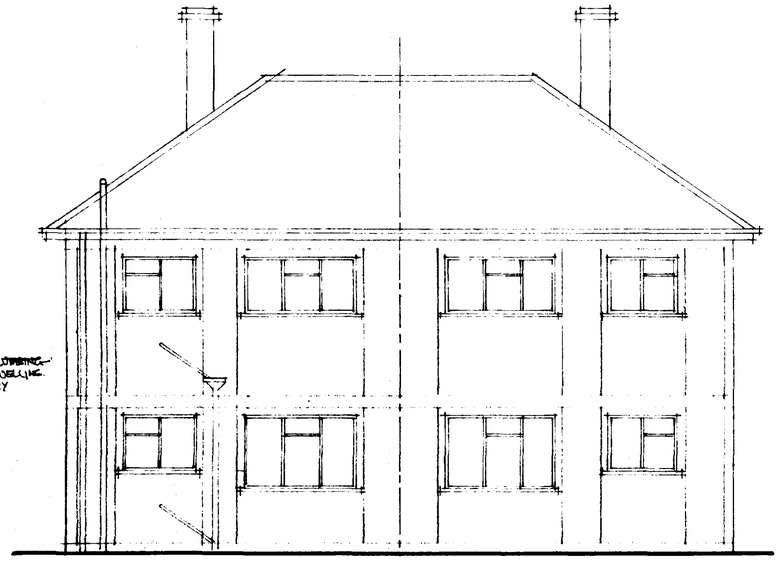

REAR ELEVATION



FRONT ELEVATION

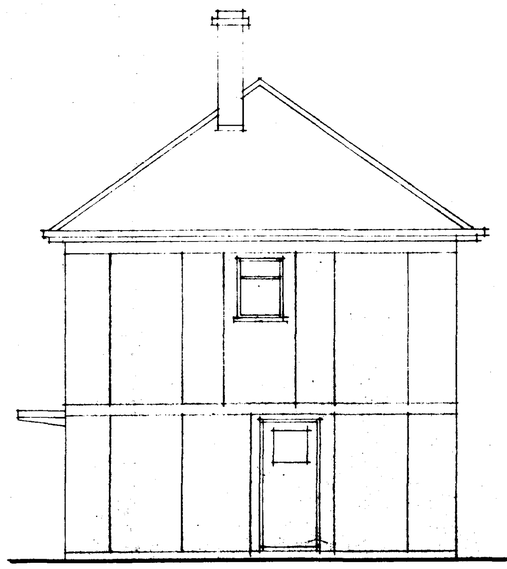

SIDE ELEVATION

notes

1. All contractors and sub-contractors check site dimensions
2. Only figured dimensions to be worked to

north point

revisions

SOUTH HOLLAND D.C.
PLAN DEPT
25 NOV 1994
REF. H.34.94

South Holland District Council

Reinstatement & Improvement Works
Phase 1 48no. Dwellings
Gleed Ave.. Donington

2 BED UNITS
EXISTING ELEVATIONS


PRC ADVISORY SERVICES LTD

DETERMINED PLAN


scale	drawn	date
1:50		

job number	drawing number
28	06


MY 206905 R

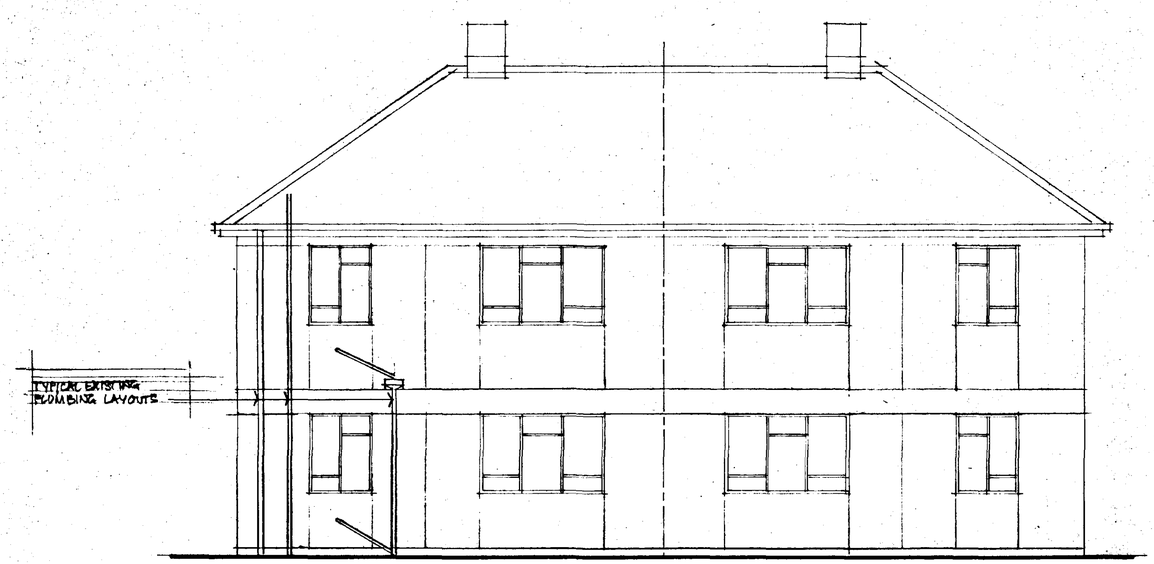

REAR ELEVATION

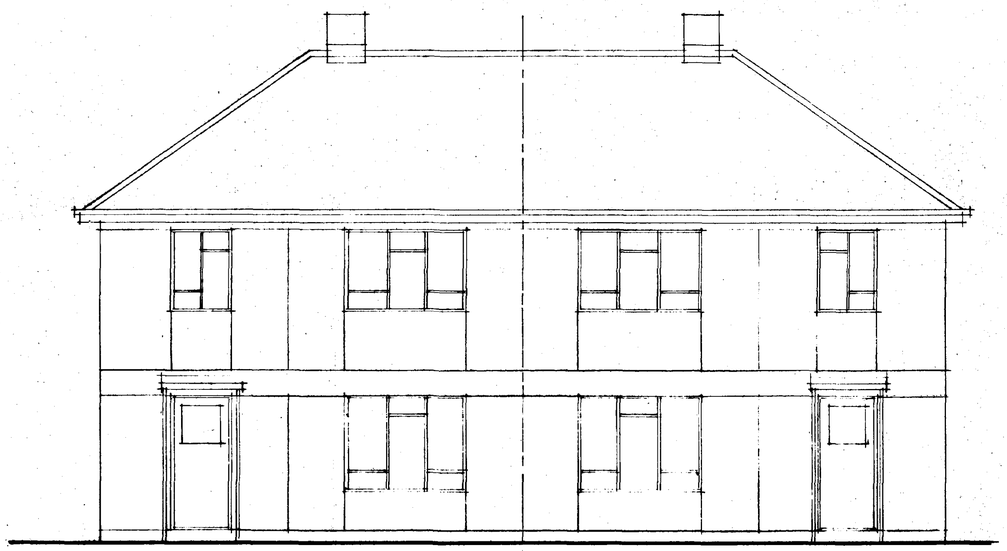

FRONT ELEVATION

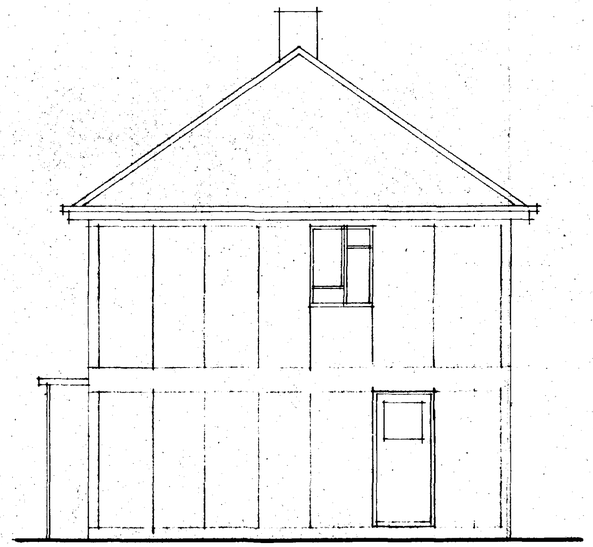

SIDE ELEVATION

notes

1 All contractors and sub-contractors check site dimensions

2 Only figured dimensions to be worked to

3 THIS DRAWING REFERS TO HOUSE NOS. 2,4,6,8, 10 & 12 GLEED AVE. ONLY.

north point

revisions

SOUTH HOLLAND D.C.
PLAN DEPT
25 NOV 1994
REF. H.1314/94

South Holland District Council

Reinstatement & Improvement Works
Phase 1 48 no. Dwellings
Gleed Ave.. Donington


3 BED Mk1
EXISTING ELEVATIONS

DETERMINED
PLAN


PRC ADVISORY SERVICES LTD

scale	drawn	date
1:50		


job number	drawing number
28	07

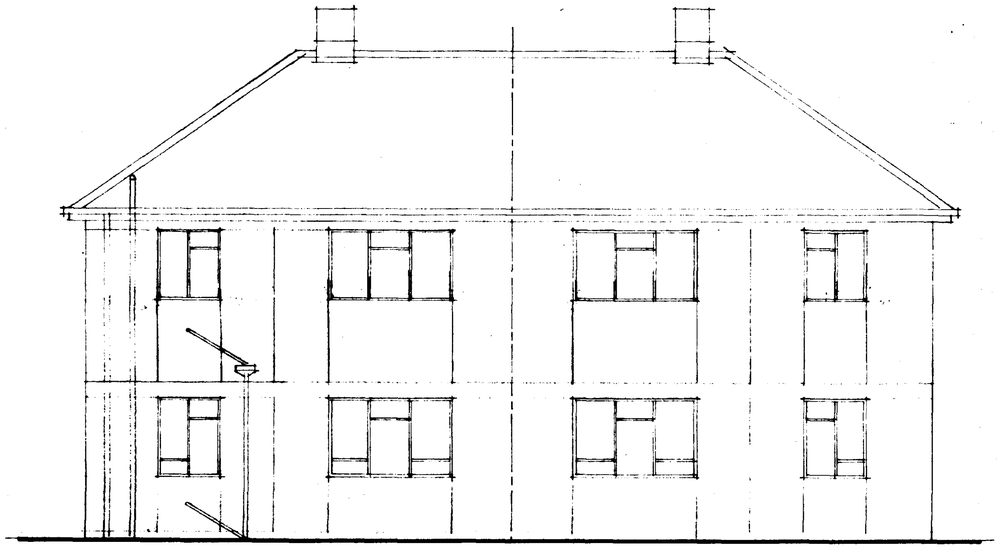

REAR ELEVATION

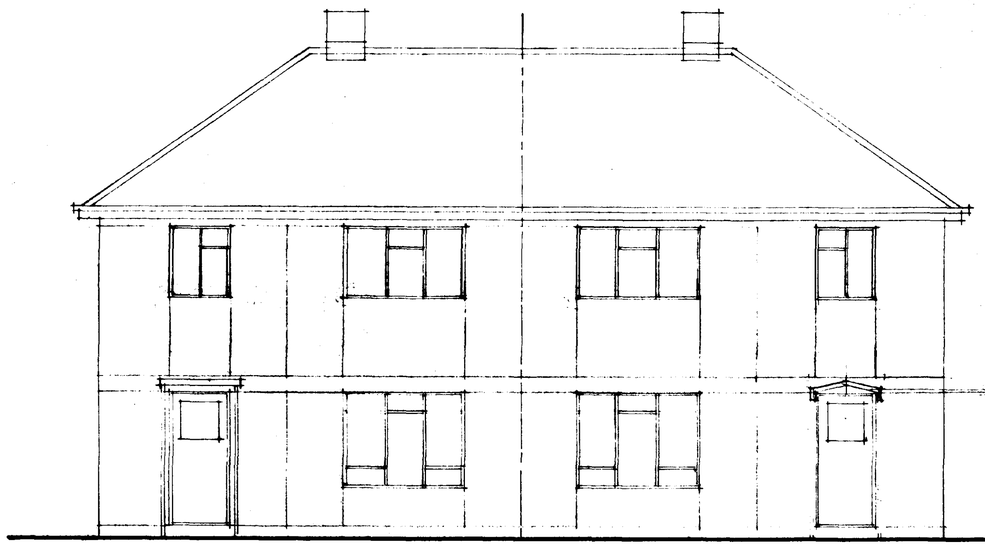

FRONT ELEVATION

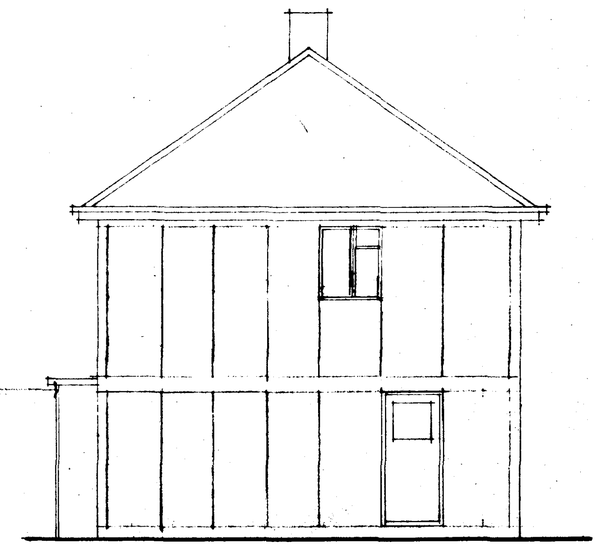

SIDE ELEVATION

notes

1. All contractors and sub-contractors check site dimensions
2. Only figured dimensions to be worked to
3. THIS DRAWING REFERS TO HOUSE NOS. 14,16,18,20,22,24,26,28,30 & 32 GLEED AVE. ONLY.

NOTE: NOS 14 & 32 HAVE REAR ENTRANCE DOORS WITH KITCHEN WINDOWS ON THE GABLE WALL.

north point

revisions

SOUTH HOLLAND D.C.
PLAN DEPT
25 NOV 1994
REF. 1.134/94

South Holland District Council


Reinstatement & Improvement Works
Phase 1 48 no. Dwellings
Gleed Ave.. Donington

3 BED Mk2
EXISTING ELEVATIONS

DETERMINED
PLAN

PRC ADVISORY SERVICES LTD

scale	1:50	drawn	date
job number	28	drawing number	08

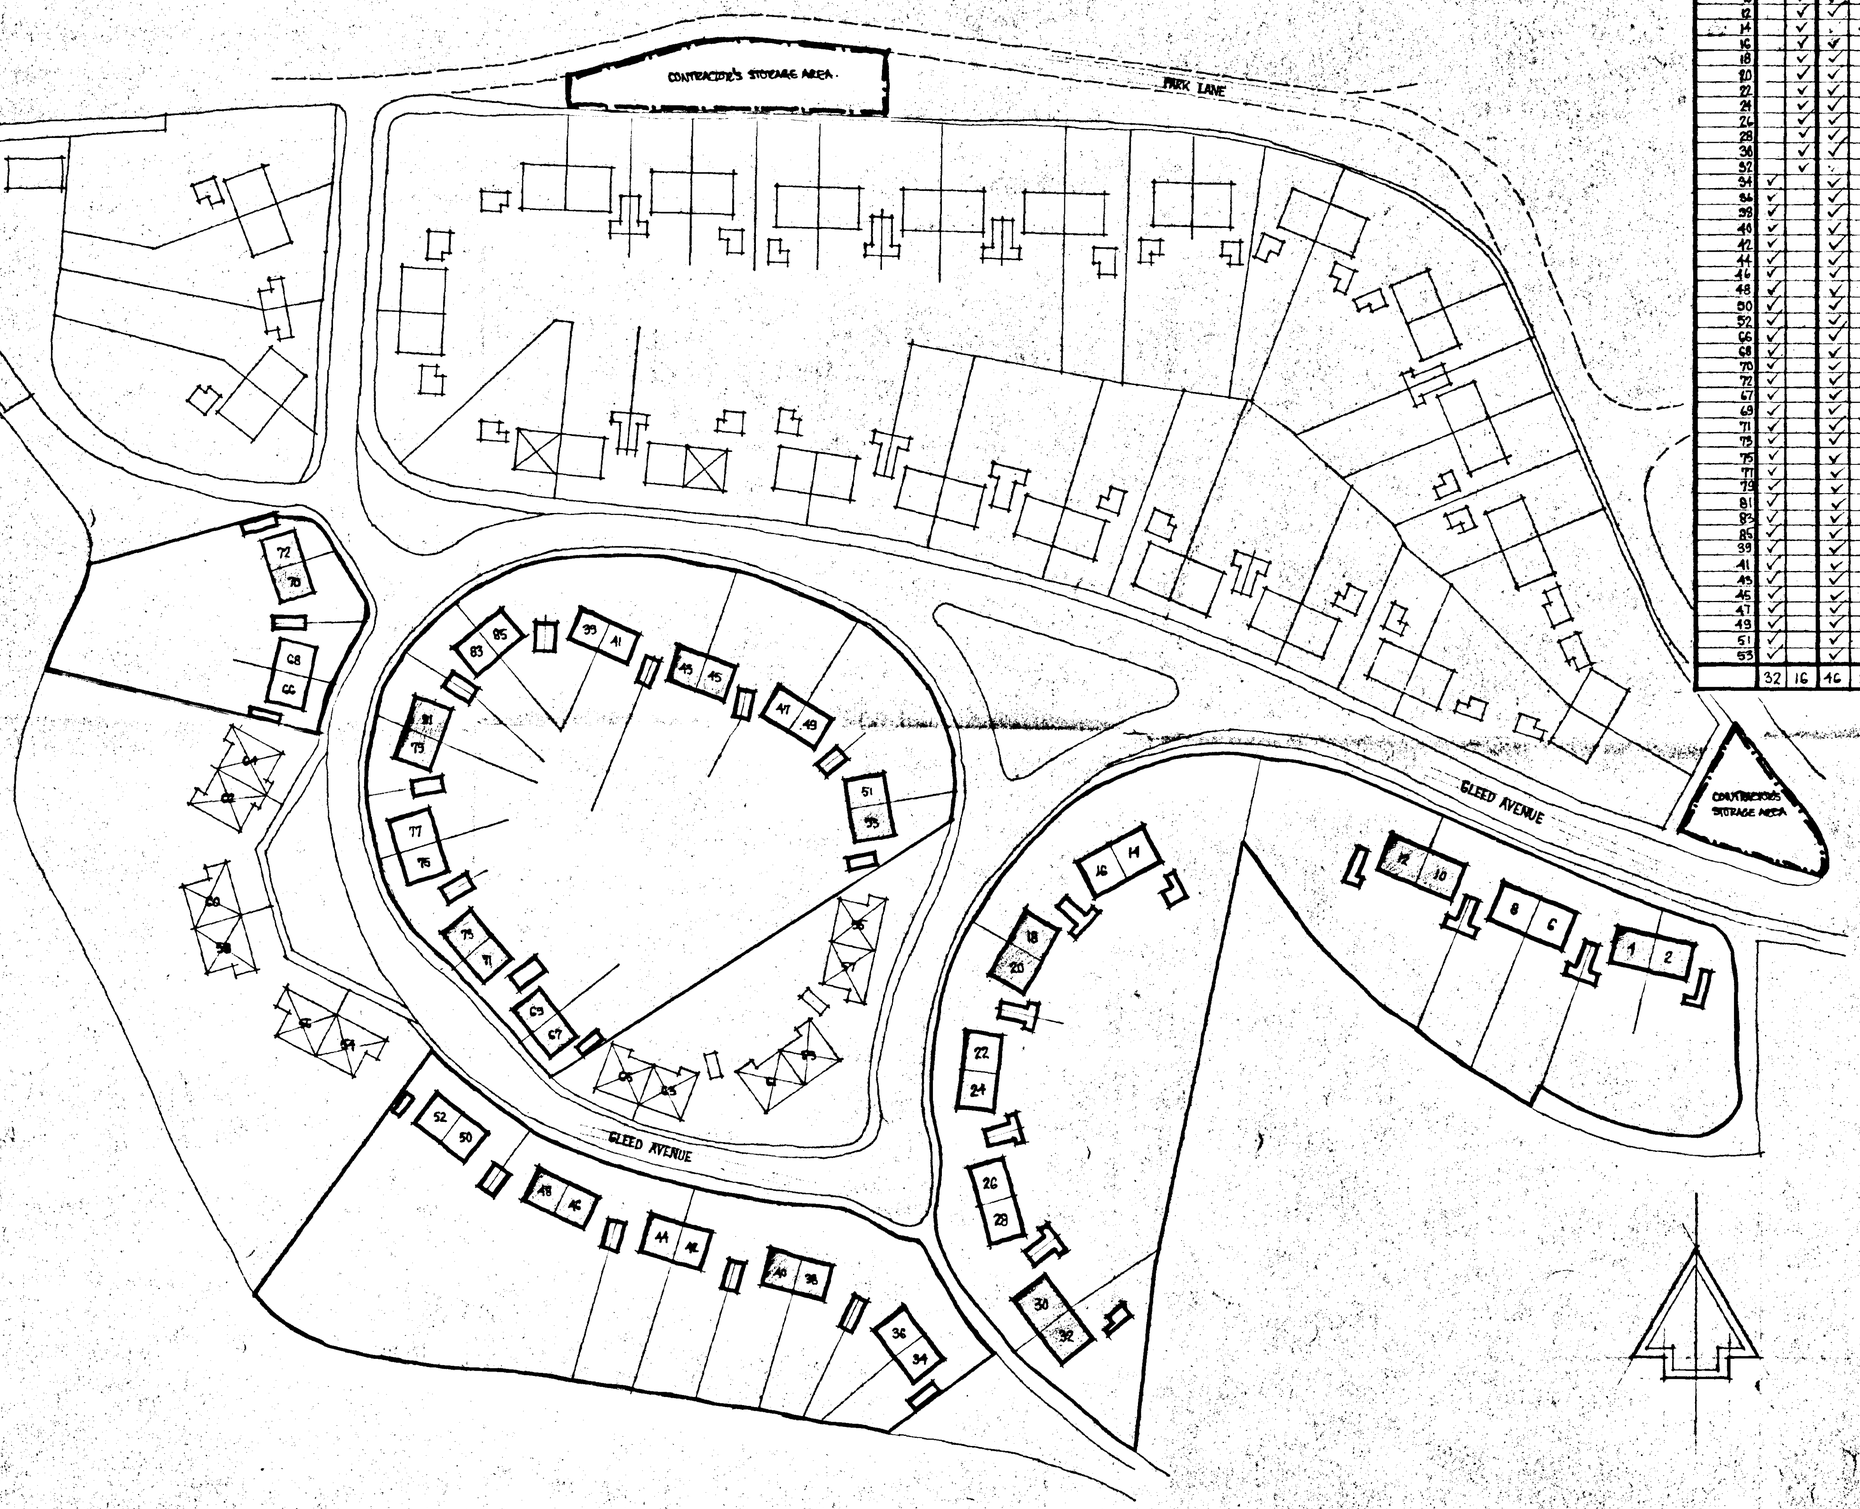

address	housetype 2B	housetype 3B	entrance door side	entrance door rear	elevation type A	elevation type B	main facing brick LINCOLNSHIRE RED RUSTIC	main facing brick COUNTRYSIDE MIXTURE	main facing brick HIGHBURY BUFF RUSTIC	brick feature BLUE BRICK QUOINS	brick feature BLUE BRICK SOLDIERS	brick feature SOLDIERS AT MAIN FACING	canopy OVERHANG WIDTH H	canopy OVERHANG WIDTH D
GLEED AVE 2		✓	✓			✓				✓	✓		✓	
4		✓	✓			✓	✓			✓	✓		✓	
6		✓	✓		✓			✓				✓		✓
8		✓	✓		✓			✓				✓		✓
10		✓	✓			✓	✓			✓	✓		✓	
12		✓	✓			✓	✓			✓	✓		✓	
14		✓		✓		✓		✓					✓	
16		✓	✓			✓		✓		✓	✓		✓	
18		✓	✓		✓		✓					✓		✓
20		✓	✓		✓		✓					✓		✓
22		✓	✓		✓				✓			✓	✓	
24		✓	✓		✓				✓			✓	✓	
26		✓	✓		✓			✓			✓			✓
28		✓	✓		✓			✓			✓			✓
30		✓	✓			✓	✓			✓	✓		✓	
32		✓		✓		✓	✓			✓	✓		✓	
34	✓		✓			✓		✓		✓	✓		✓	
36	✓		✓			✓		✓		✓	✓		✓	
38	✓		✓			✓	✓			✓	✓		✓	
40	✓		✓			✓	✓			✓	✓		✓	
42	✓		✓		✓				✓			✓		✓
44	✓		✓		✓				✓			✓		✓
46	✓		✓			✓	✓			✓	✓		✓	
48	✓		✓			✓	✓			✓	✓		✓	
50	✓		✓			✓		✓		✓	✓		✓	
52	✓		✓			✓		✓		✓	✓		✓	
66	✓		✓		✓			✓			✓			✓
68	✓		✓		✓			✓			✓			✓
70	✓		✓		✓									✓
72	✓		✓		✓							✓		✓
67	✓		✓		✓		✓						✓	
69	✓		✓		✓		✓			✓	✓		✓	
71	✓		✓		✓		✓					✓	✓	
73	✓		✓		✓		✓					✓	✓	
75	✓		✓		✓			✓				✓		✓
77	✓		✓		✓			✓				✓		✓
79	✓		✓			✓	✓			✓	✓		✓	
81	✓		✓			✓	✓			✓	✓		✓	
83	✓		✓		✓				✓		✓		✓	
85	✓		✓		✓				✓		✓		✓	
39	✓		✓			✓		✓		✓	✓		✓	
41	✓		✓			✓		✓		✓	✓		✓	
43	✓		✓		✓		✓					✓	✓	
45	✓		✓		✓		✓					✓	✓	
47	✓		✓		✓			✓				✓		✓
49	✓		✓		✓			✓				✓		✓
51	✓		✓			✓	✓			✓	✓		✓	
53	✓		✓			✓	✓			✓	✓		✓	
	32	16	16	2	24	24	21	18	6	26	30	18	26	22

© COPYRIGHT DESIGN OF PRC ADVISORY SERVICES LTD. AND MUST NOT BE REPRODUCED IN WHOLE OR PART OR USED FOR ANY PURPOSE WITHOUT PERMISSION

SOUTH HOLLAND D.C.
PLAN DEPT
25 NOV 1994
REF. 1.134/94

South Holland District Council.

Reinstatement & Improvement Works
Phase 1 48no. Dwellings
Gleed Ave. & Park Lane, Donington.

SITE PLAN

DETERMINED PLAN

PRC ADVISORY SERVICES LTD
26 Lichfield Street
Walsall
West Midlands WS1 1TL

scale	drawn	date
1:500	NTW	OCT 94

job number	drawing number
28	01