

WEST OF MALTING LANE, DONINGTON



NOTES:

The details depicted on this drawing are the copyright to Seagate Homes and may not be reproduced without permission. This drawing must not be re-issued, loaned or copied without the consent. Errors omissions and discrepancies should be reported to the originator immediately.

All dimensions to be checked on site prior to construction or off-site fabrication by the Contractor, his Sub-contractor or Supplier.

Do not scale plans - use figure or grid dimensions where given.
Any deviation from the drawing is to be reported to the originator immediately.

IF IN DOUBT ASK!

Key

- [illegible]

REF	SPECIES	GIRTH	Min HEIGHT	QUANTITY
Alng	Alnus Glutinosus (Alder)	80-100mm	2m+	12
Acar	Acer Campestre (Field Maple)	80-100mm	2m+	8
Berb	Betula Pendula (Silver Birch)	80-100mm	2m+	10
CoryA	Corylus Avellane (Native Hazel)	80-100mm	2m+	4
Malav	Malus Everastii (Flowering Crab)	80-100mm	2m+	2
Mer	Malus Rudops	80-100mm	2m+	4
Row	Sorbus Aucuparia (Rowan/Mountain Ash Tree)	80-100mm	2m+	8
PrAu	Prunus Aunum	80-100mm	2m+	2

REF	SPECIES	HEIGHT	POT SIZE	DENSITY	QUANTITY
Berlan	Berberis Thunbergii Aho Nana	150-300mm	3L	5m ²	55
Foz	Fuchsia Riccartonii	300-400mm	3L	4m ²	4
Mahoe	Mahoea Winteri Sae	600-800mm	15L	3m ²	8
Prun	Prunus Obovata Lyskian	300-400mm	3L	5m ²	46
HelGG	Heliconia 'GreenGiant'	200-300mm	3L	5m ²	46
HelMar	Heliconia 'Marjorie'	200-300mm	3L	5m ²	34
LaMar	Lavandula 'Munstead'	200-300mm	3L	5m ²	15

REF	SPECIES	HEIGHT	POT SIZE	DENSITY	QUANTITY
Hor	Carpinus Betulus (Hornbeam Hedging)	3.4-3.8 m	2L	4m/run	100
Prus Prus AcerGs	Mixed from bushes / hedging specimens (3 Native) (Prunus spinosa, Prunus padus, Acer Campestre)	0.8-1 m	2L	5m/2	45

C	BLOCK PAVING TO CAR PARKING AREA OMITTED AND TARMACADAM ADDED, PUMP STATION, ATTENUATION POND AND TRUCK ROAD UPDATED IN LINE WITH CIVILS LAYOUT.	04/02/23	FB
B	DOUBLE GRAVEL BOARD NOTE REMOVED FROM KEY FOR LOWING CHANGE OF LEVELS ON DEVELOPMENT	31/03/23	APS
A	ACOUSTIC FENCE ADDED TO WESTERN BOUNDARIES AS PER THE NOISE ASSESSMENT REPORT	22/11/22	APS
Rev	Notes	Date	By

[illegible]

SEAGATE
HOMES

Project: **PROPOSED RESIDENTIAL DEVELOPMENT,
WEST OF MALTING LANE, DONINGTON, Lincs**

Drawing:


SITE BOUNDARY AND LANDSCAPING

2 of 2

Drawn: **AC** Date: **09.11.2022**

Status: **FOR APPROVAL** Scale: **1:200 @ A1**

Drawing Number:
MLD-SH-SBL-AR-1006 - C

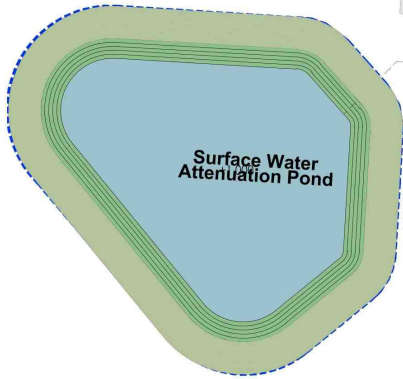

Pumping Station