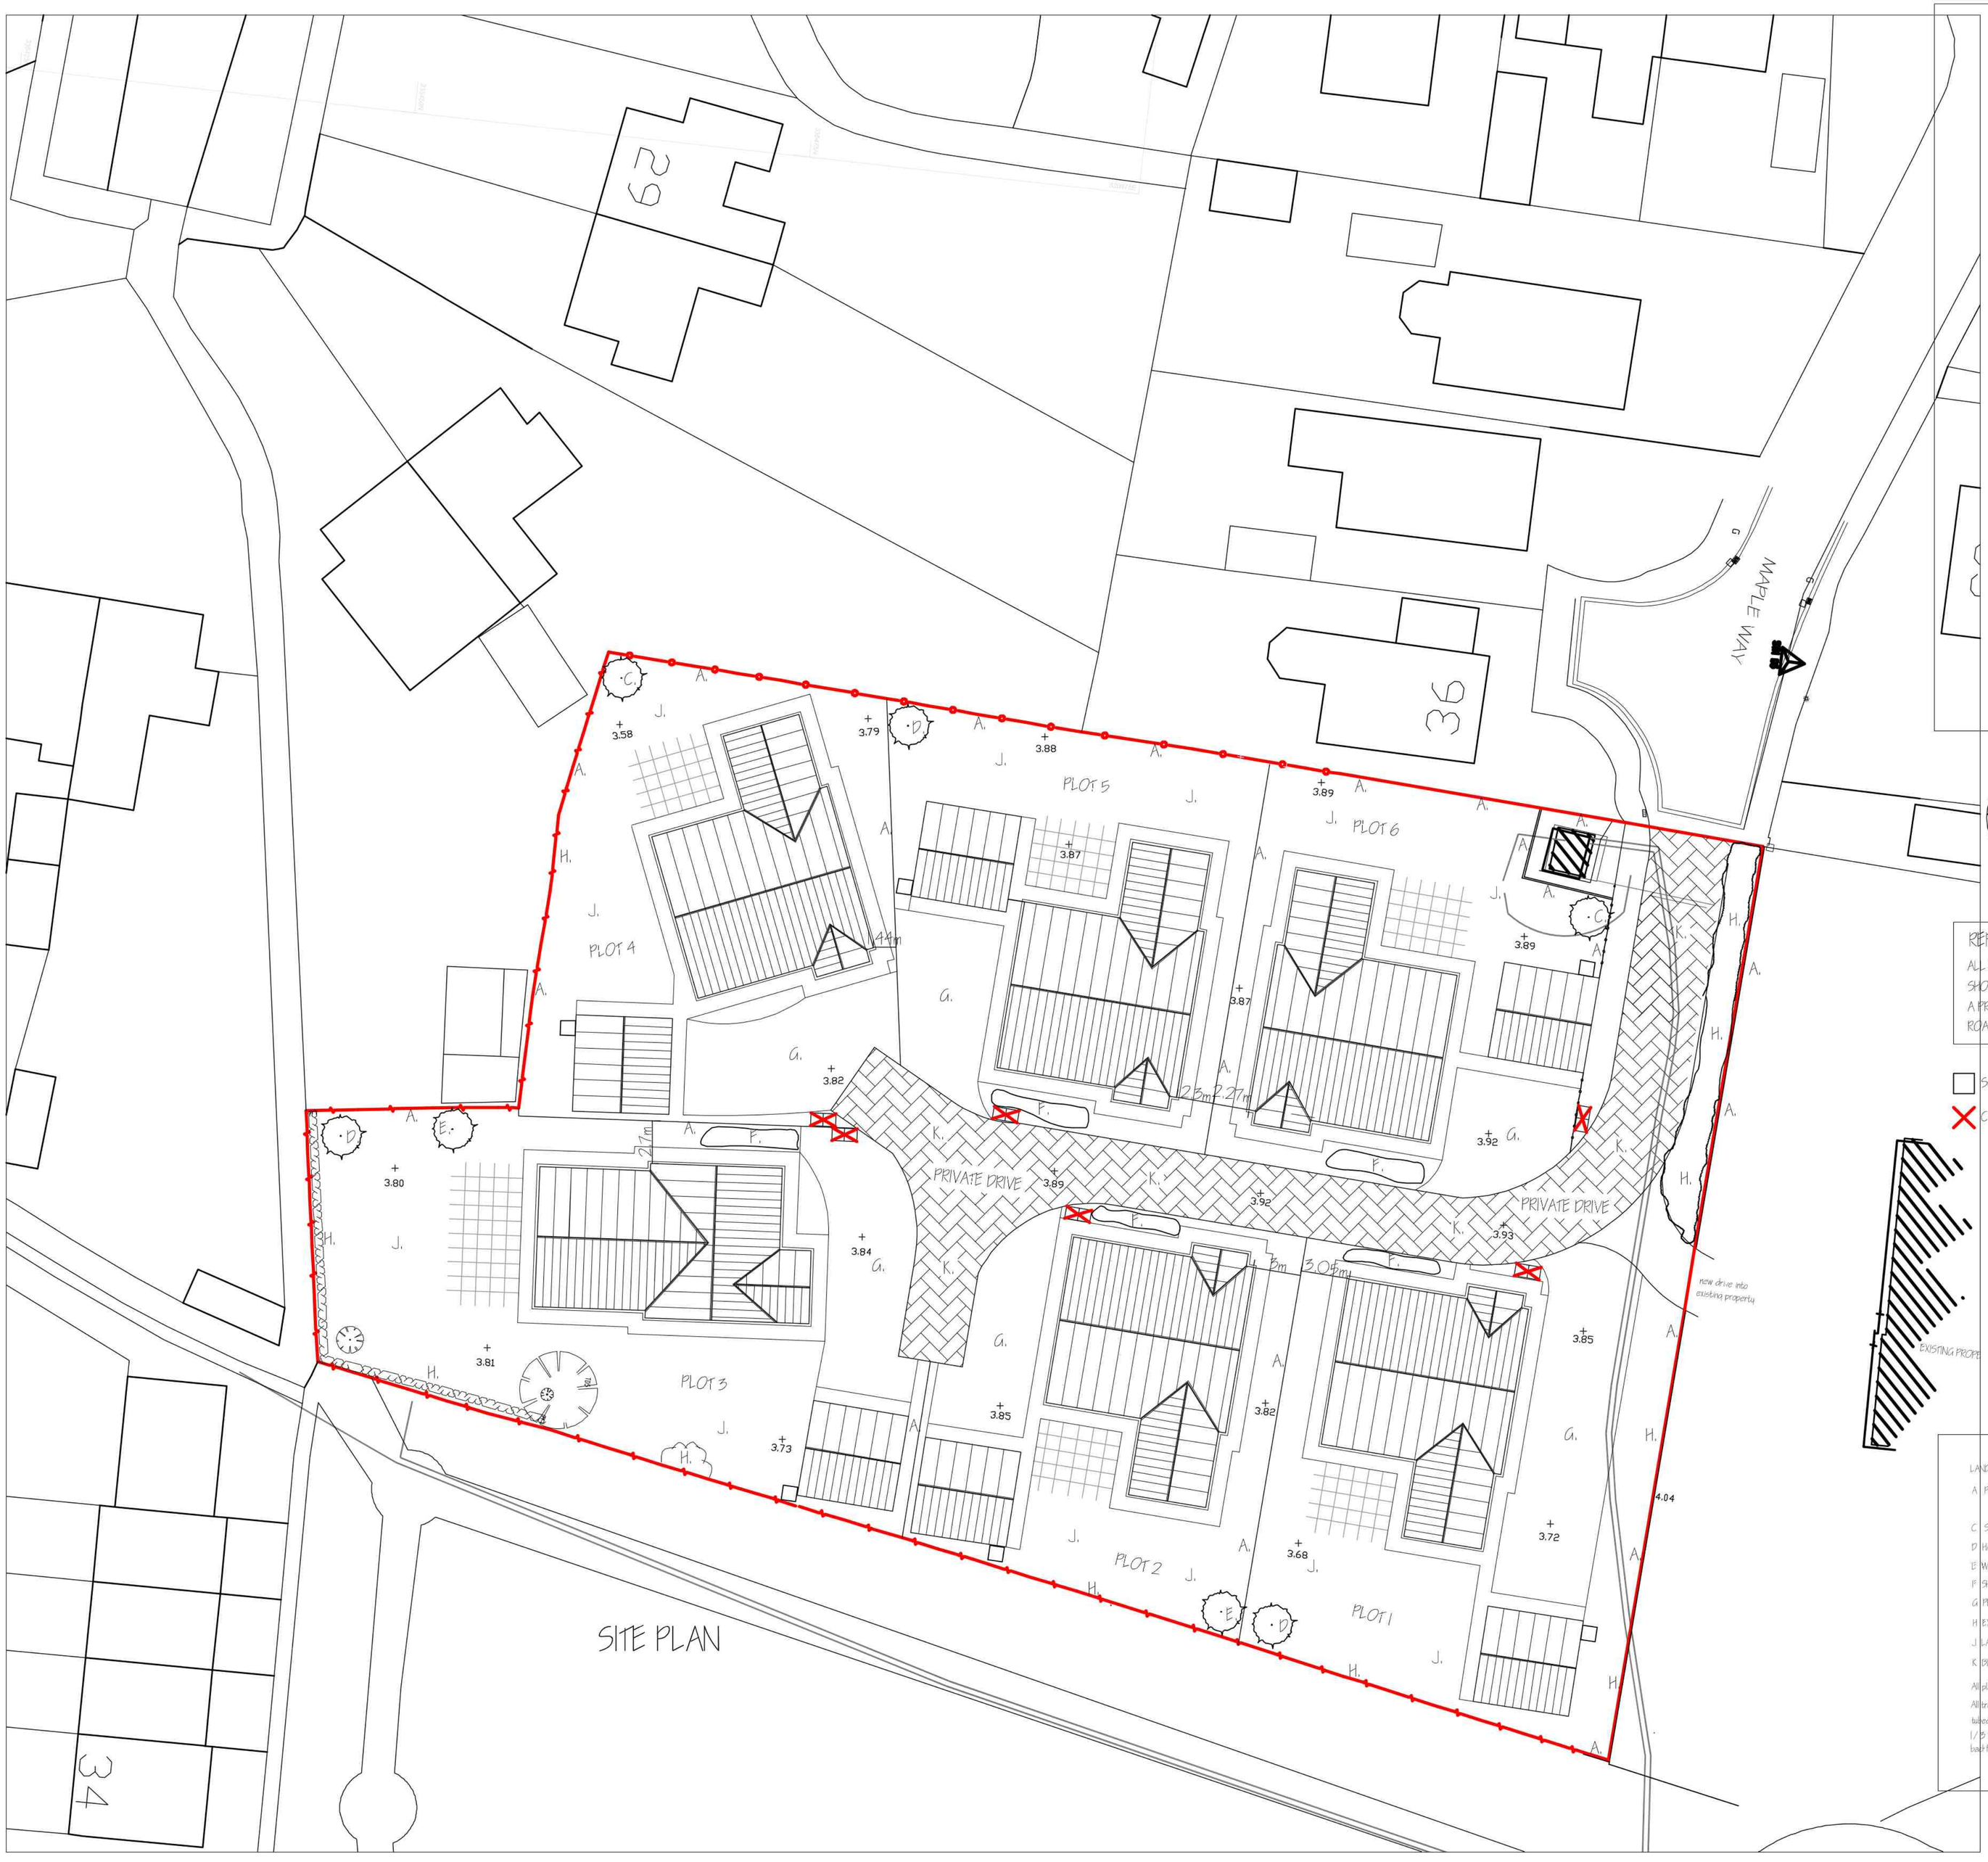
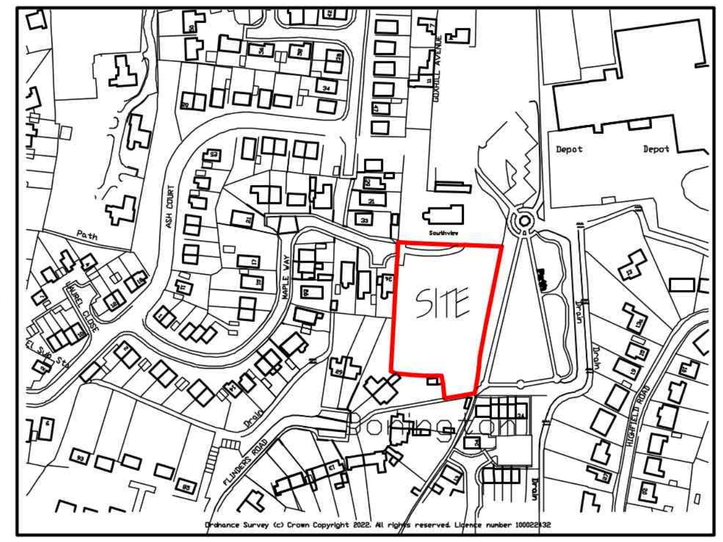



SITE
Depot
Depot
ASH COURT
Pond
Pond
Pond