



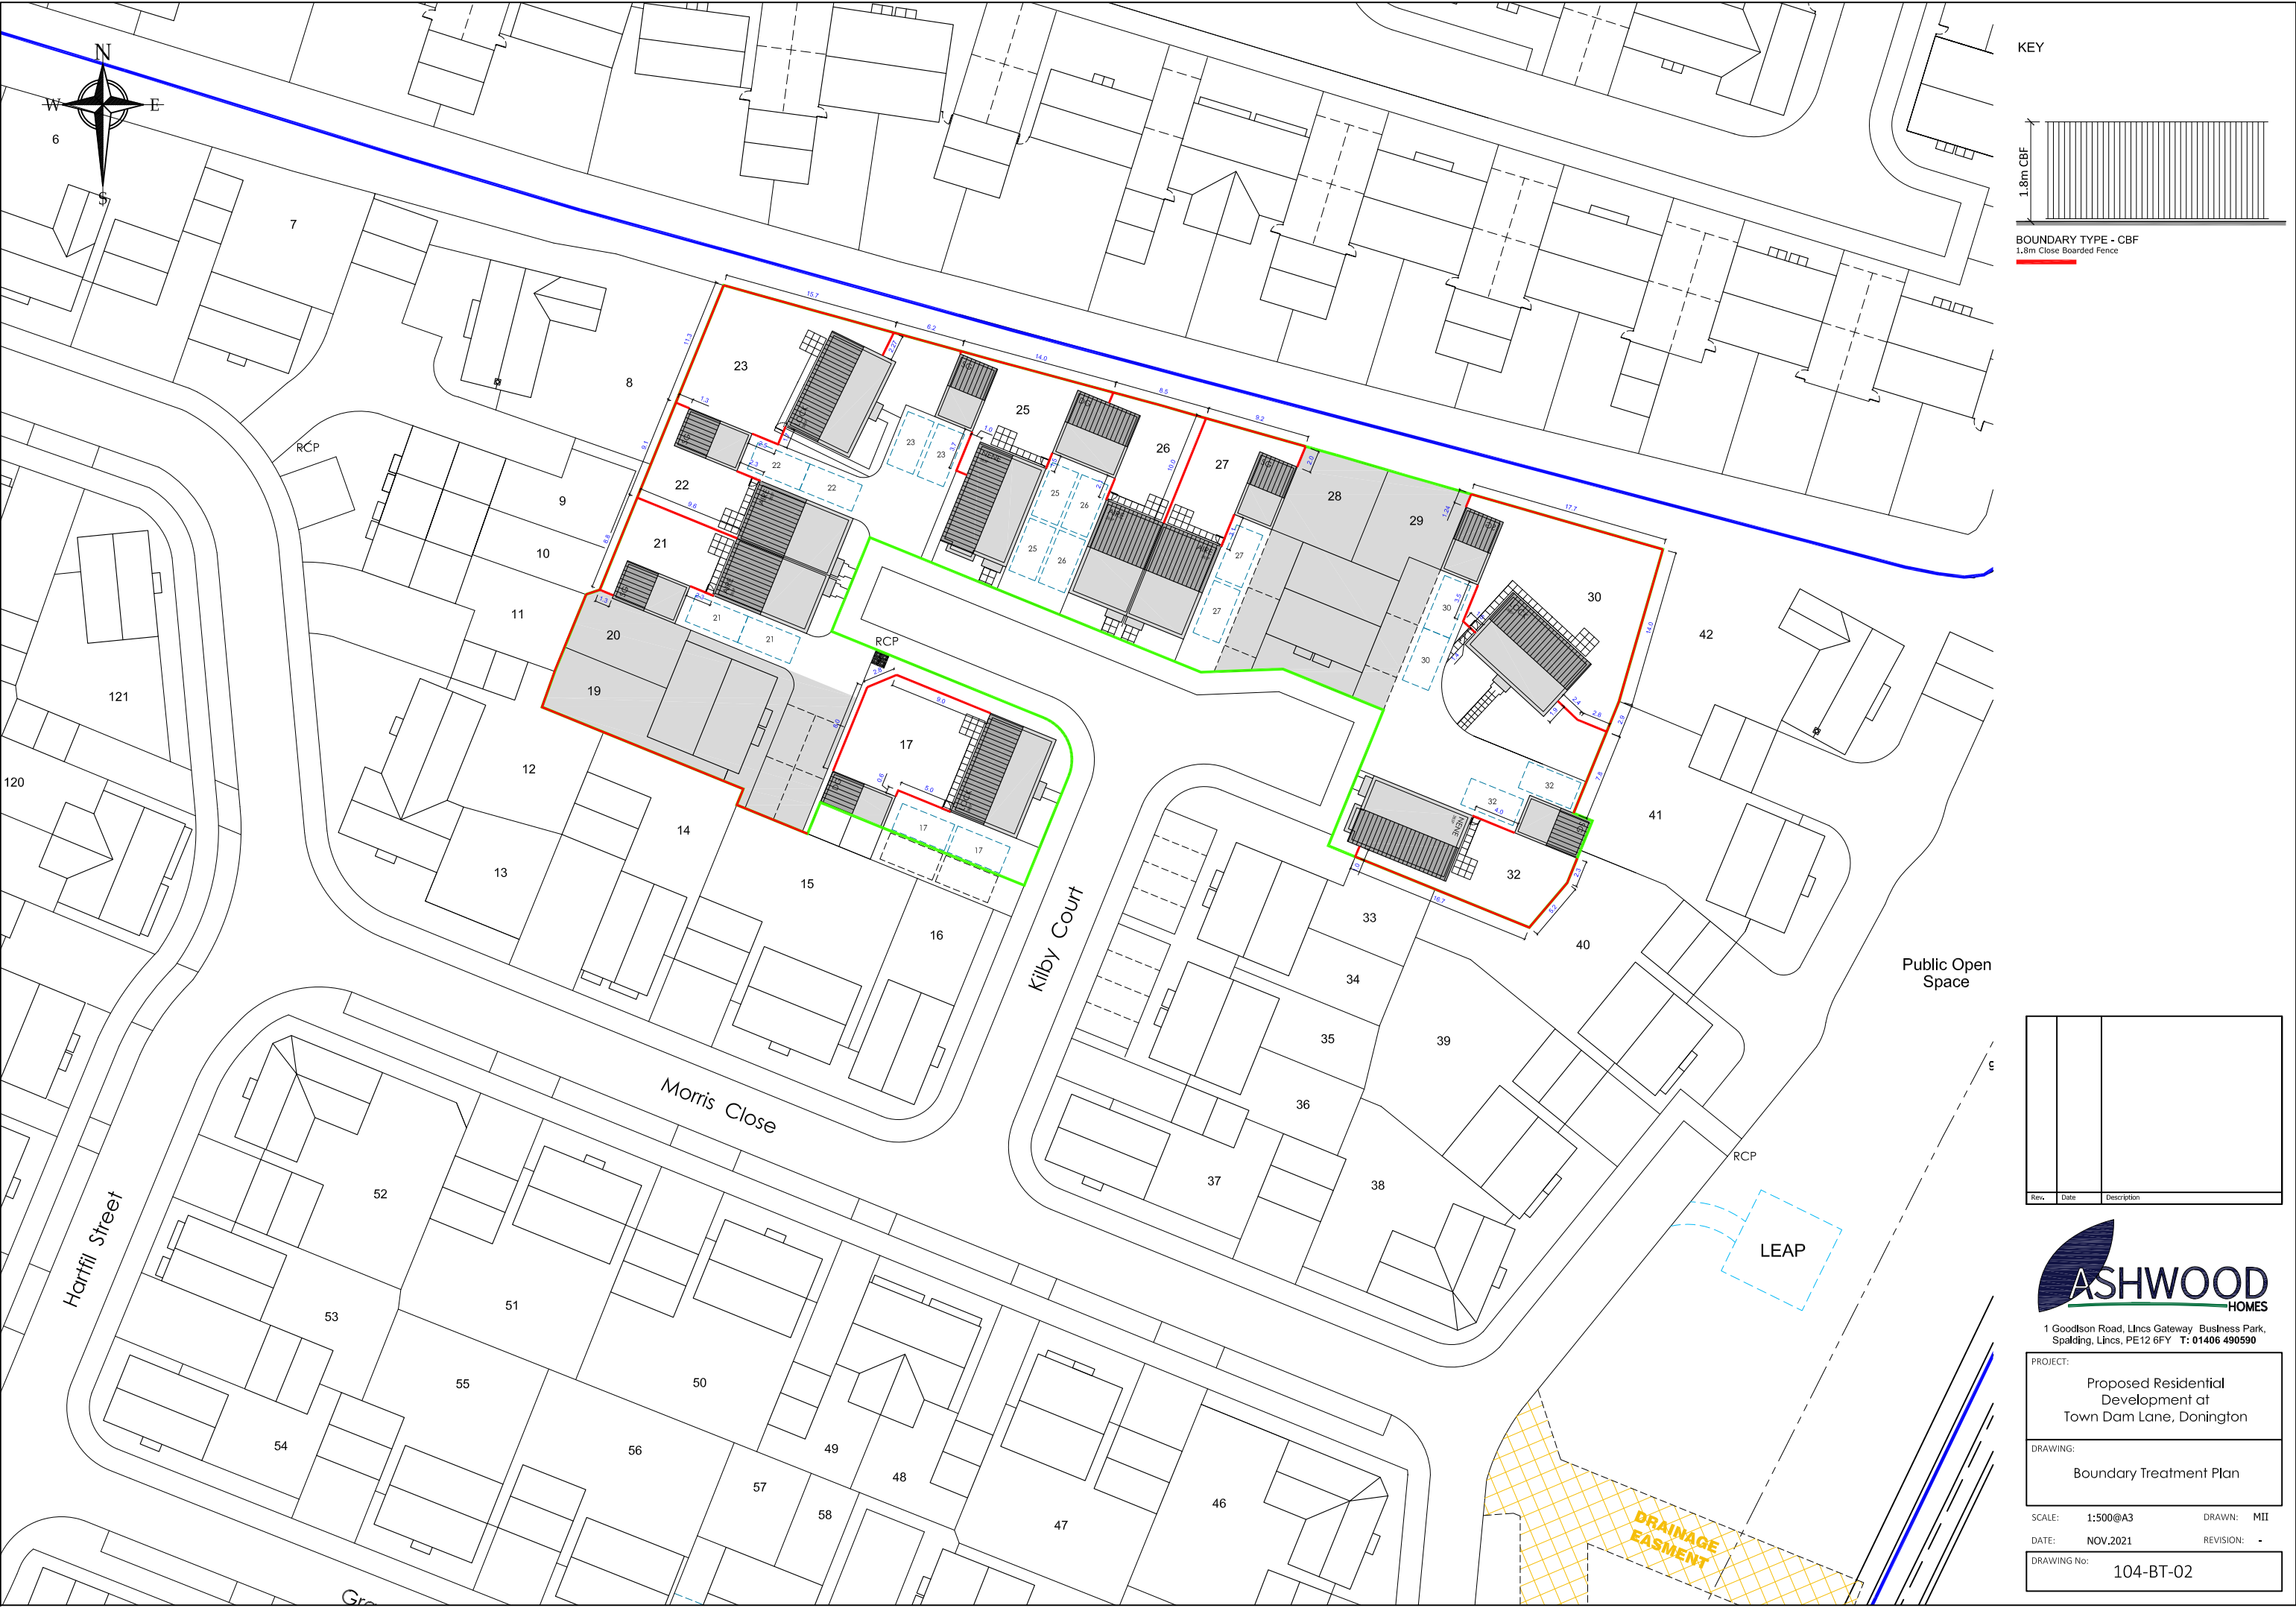

KEY

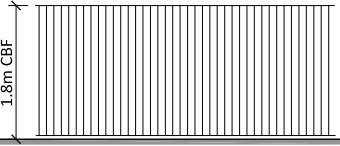

1.8m CBF

BOUNDARY TYPE - CBF
1.8m Close Boarded Fence

Rev.	Date	Description



1 Goodison Road, Lincs Gateway Business Park,
Spalding, Lincs, PE12 6FY T: 01406 490590

PROJECT:	Proposed Residential Development at Town Dam Lane, Donington	
DRAWING:	Boundary Treatment Plan	
SCALE:	1:500@A3	DRAWN: MII
DATE:	NOV.2021	REVISION: -
DRAWING No:	104-BT-02	