



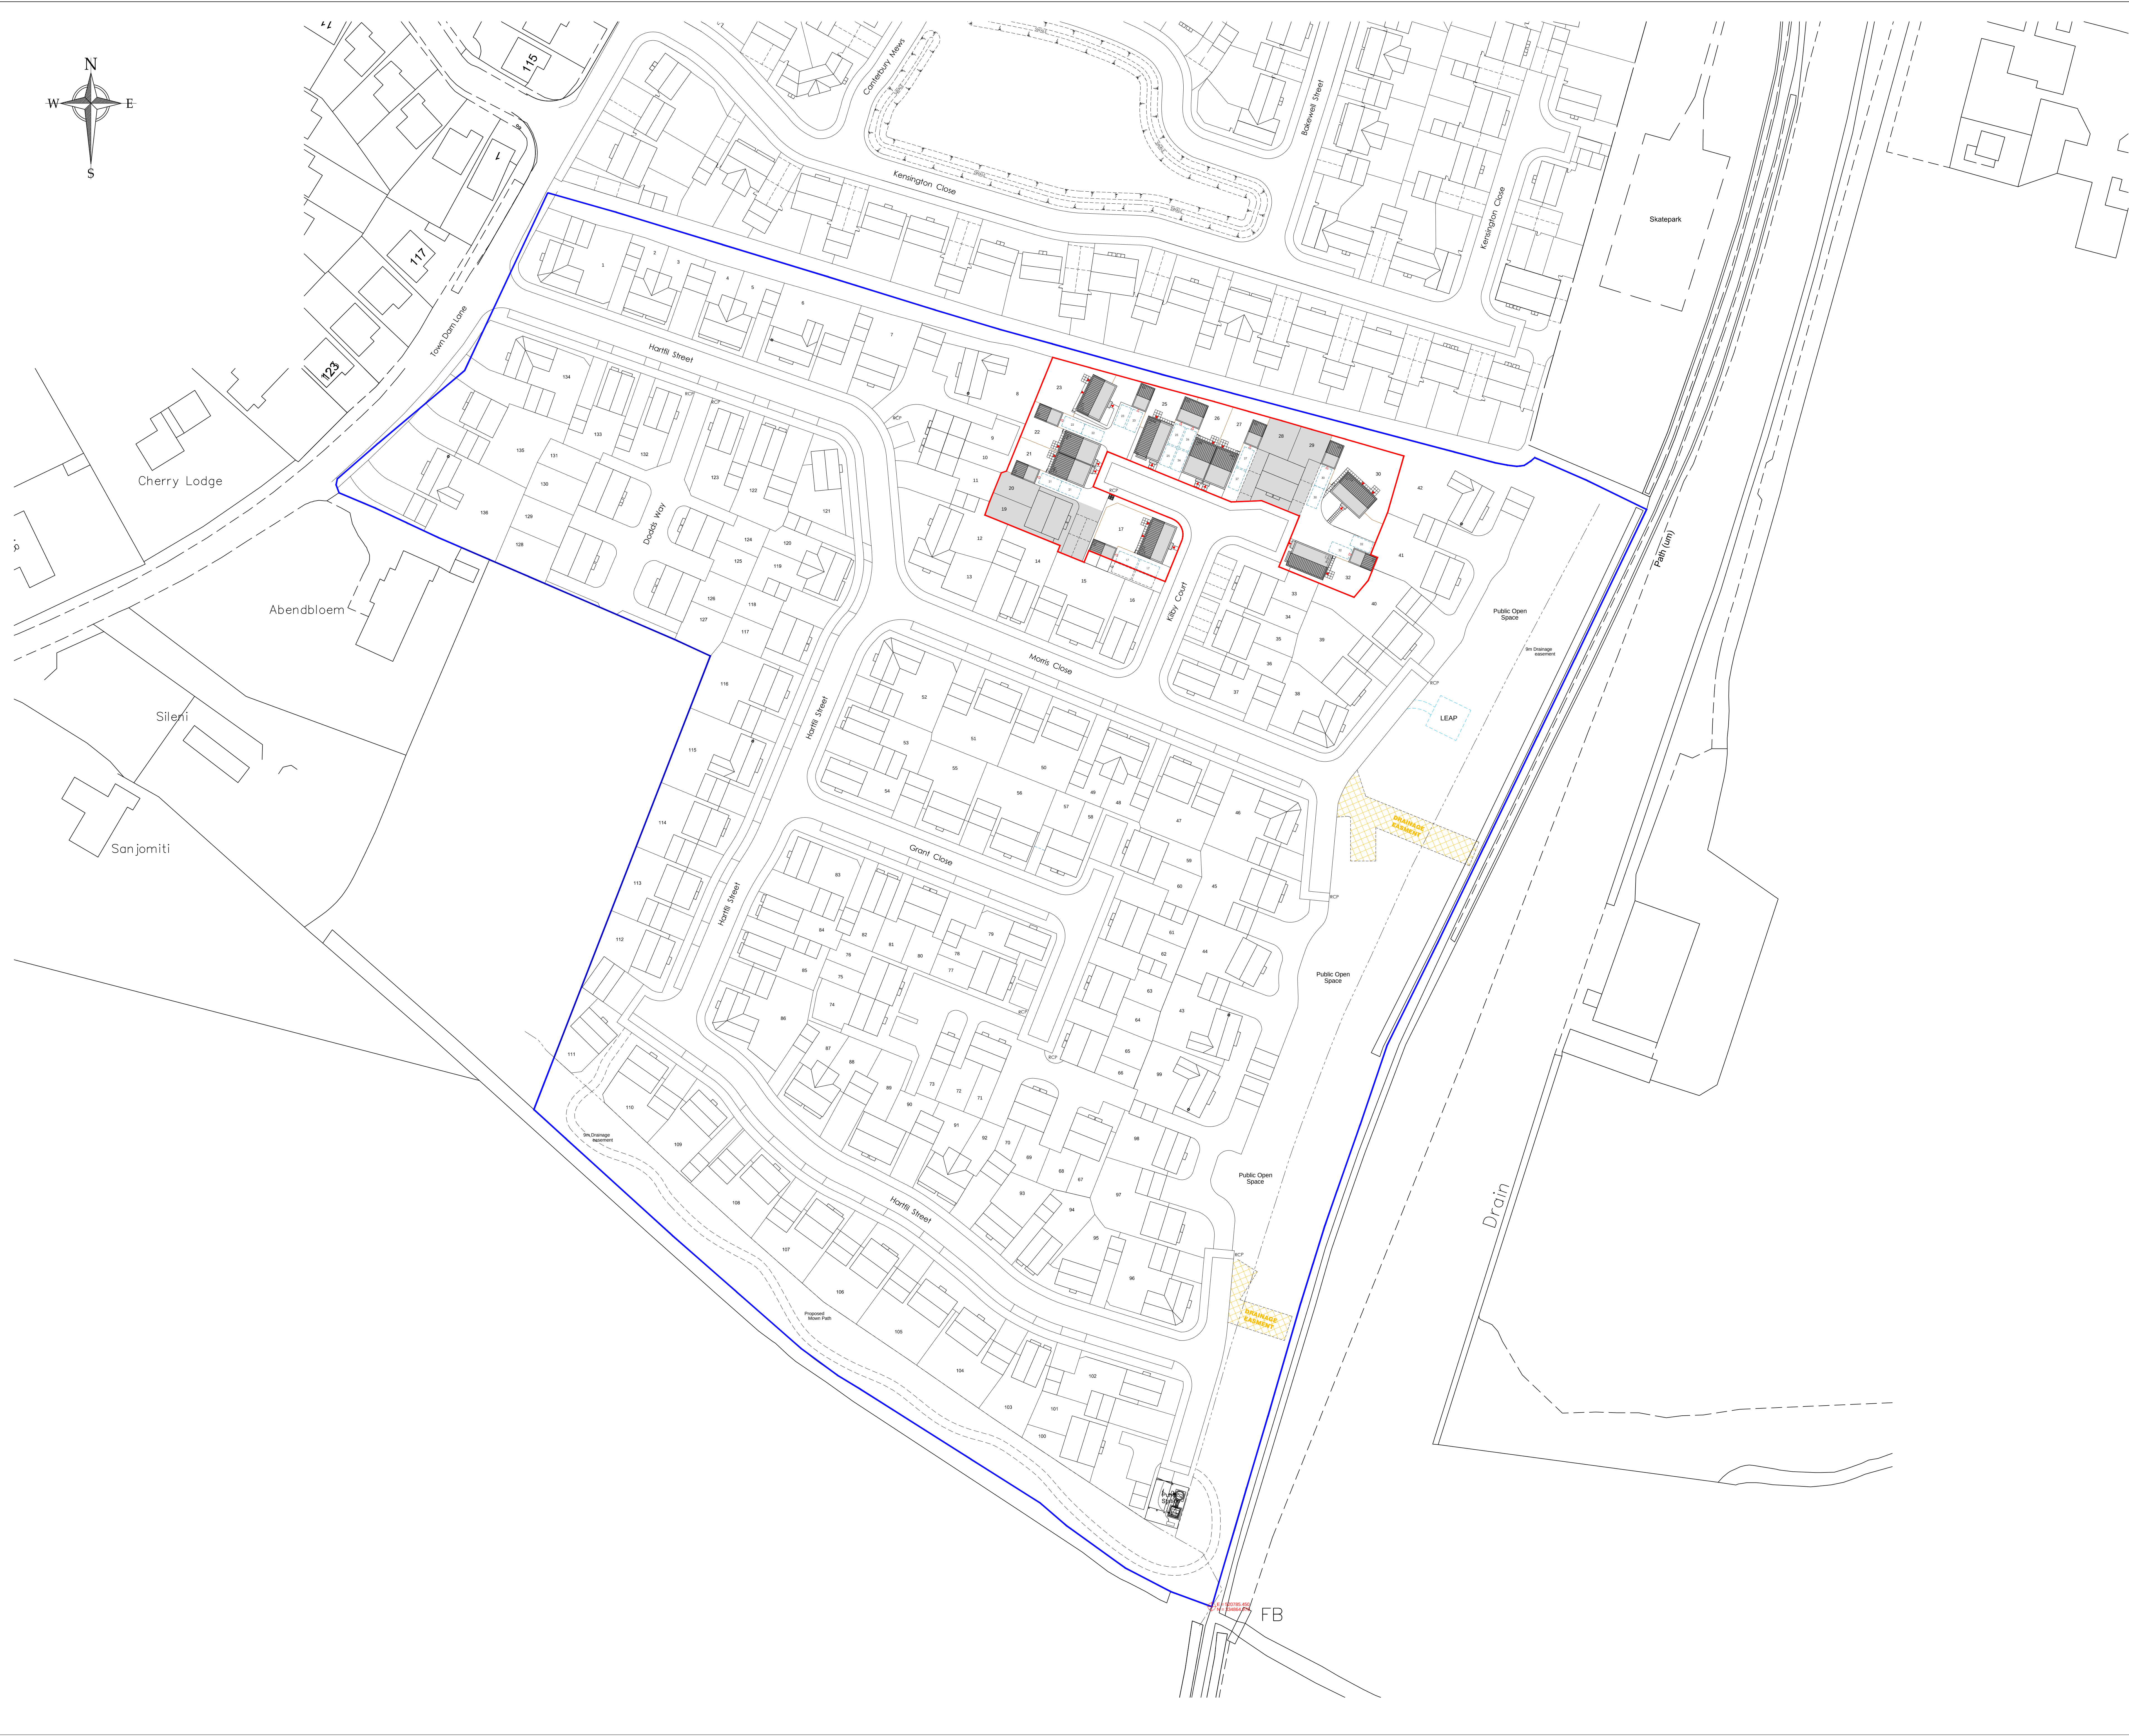

Plot Schedule	
Plot No	House Type
17	LOCK
19	DEE
20	DEE
21	AIRE
22	AIRE
23	LOCK
25	NENE
26	AIRE
27	AIRE
28	DEE
29	DEE
30	LOCK
32	NENE

★ SO - Shared Ownership
★ R - Rented

Rev.	Date	Description

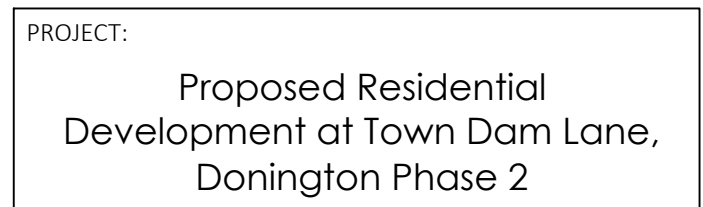

SCALE:	1:500@A0	DRAWN:	MII
DATE:	NOV,2021	REVISION:	-

104-SL-02