




Rev.	Date	Description

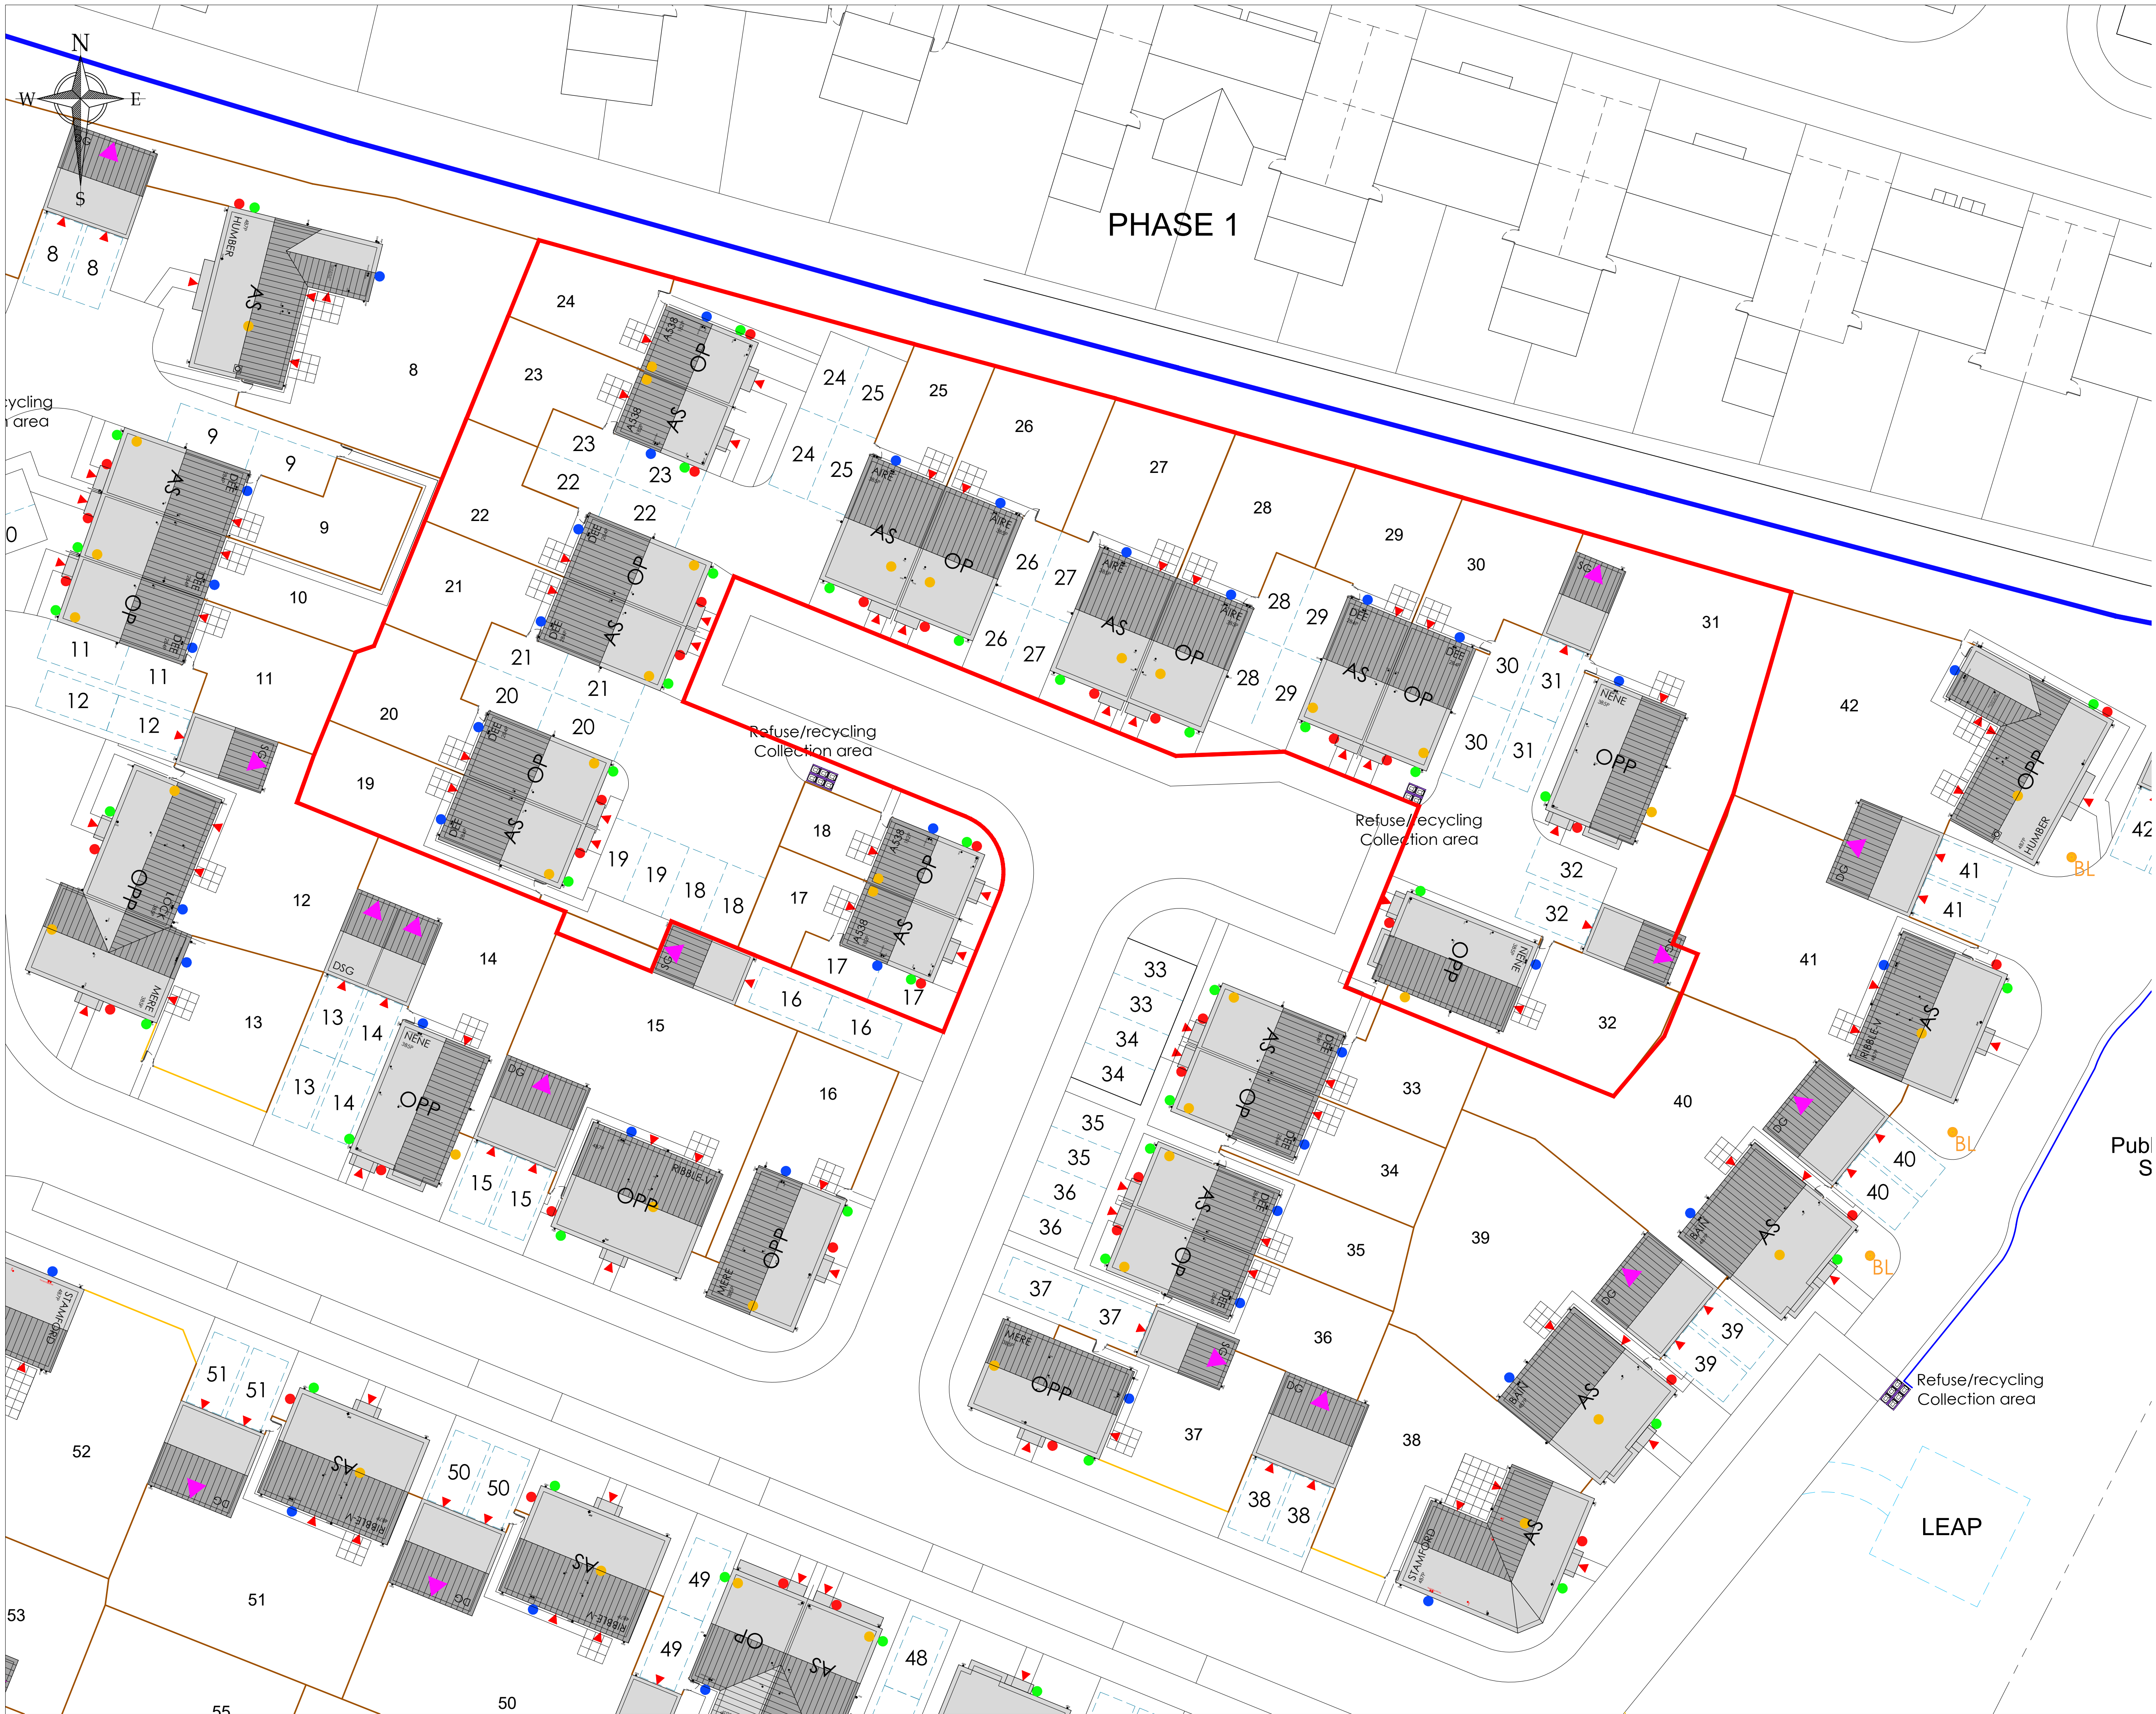

1 Goodison Road, Lincs Gateway Business Park,
Spalding, Lincs, PE12 6FY T: 01406 490590

PROJECT:
Proposed Residential Development at
Town Dam Lane,
Donington Phase 2

DRAWING:
Existing Site Layout
Extract for Plots 17-32

SCALE: 1:200@A1 DRAWN: GPB
DATE: NOV.2021 REVISION: /

DRAWING No: 104-SL-05