



Proposed re-instatement of dormer windows and internal renovations to 2nd. floor rooms
at The "Black Bull" Market Place Donington Spalding. for Mr. M. Mills.


scale 1:100

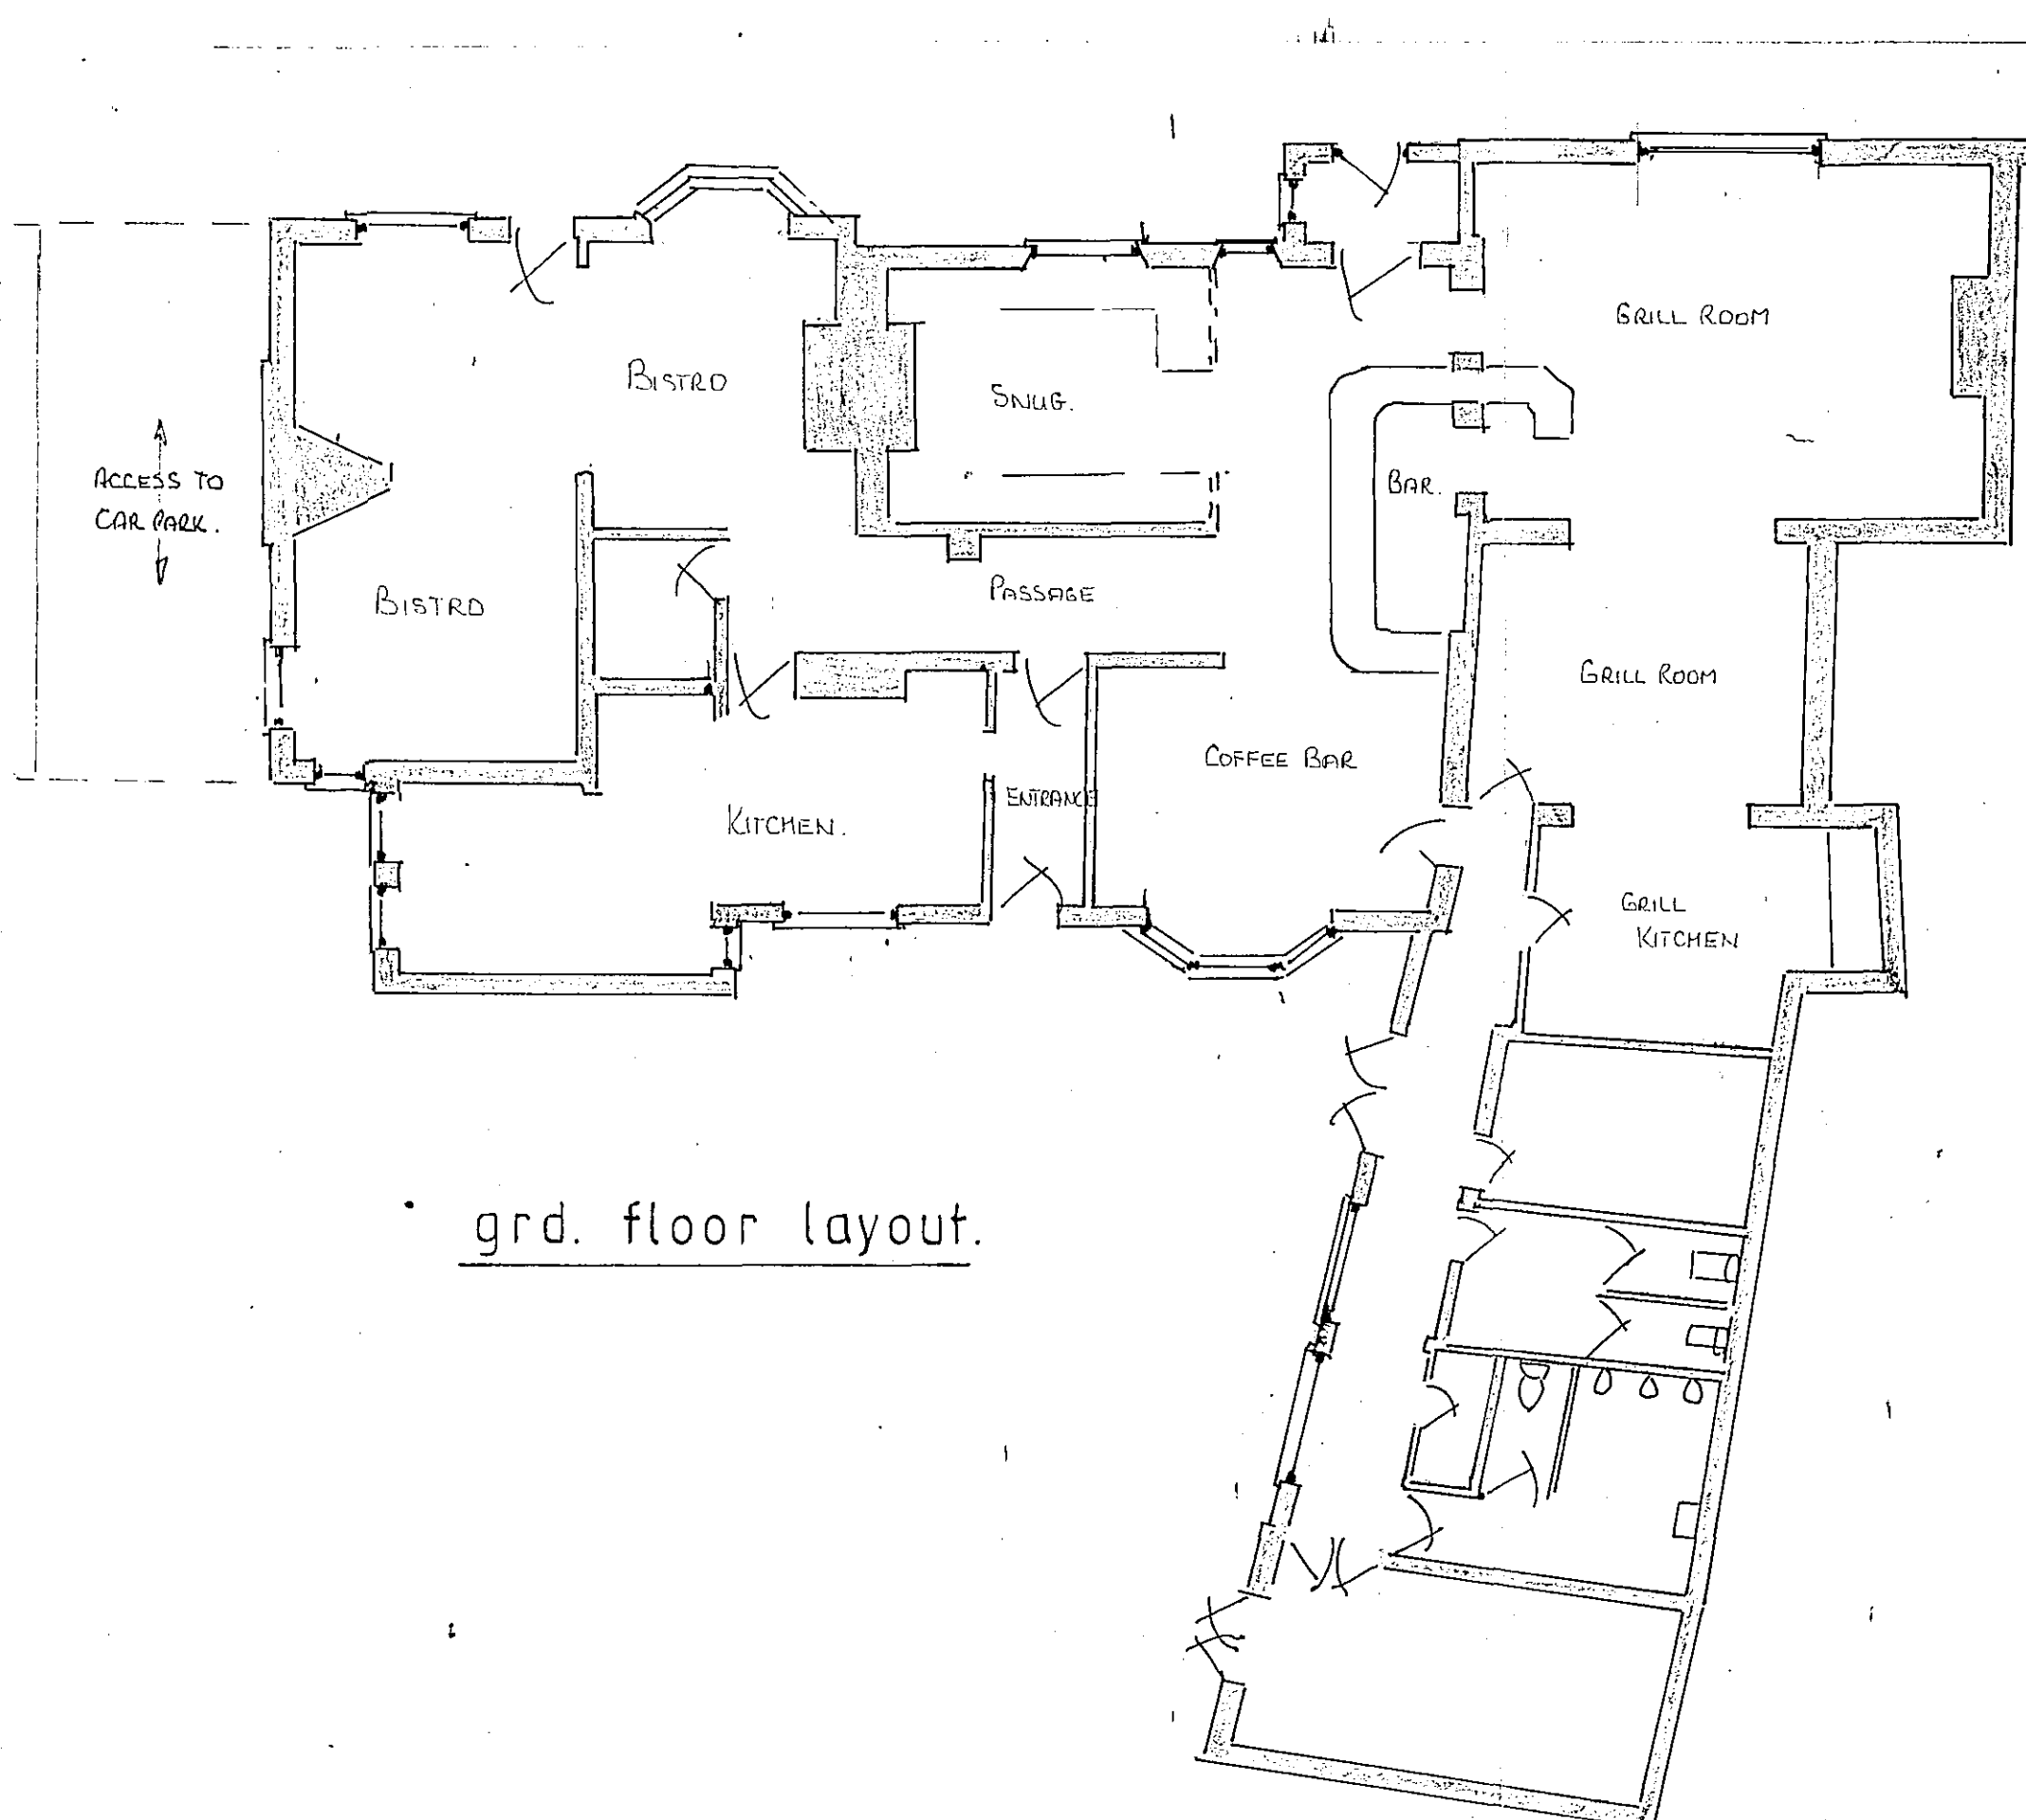

grd. floor layout.

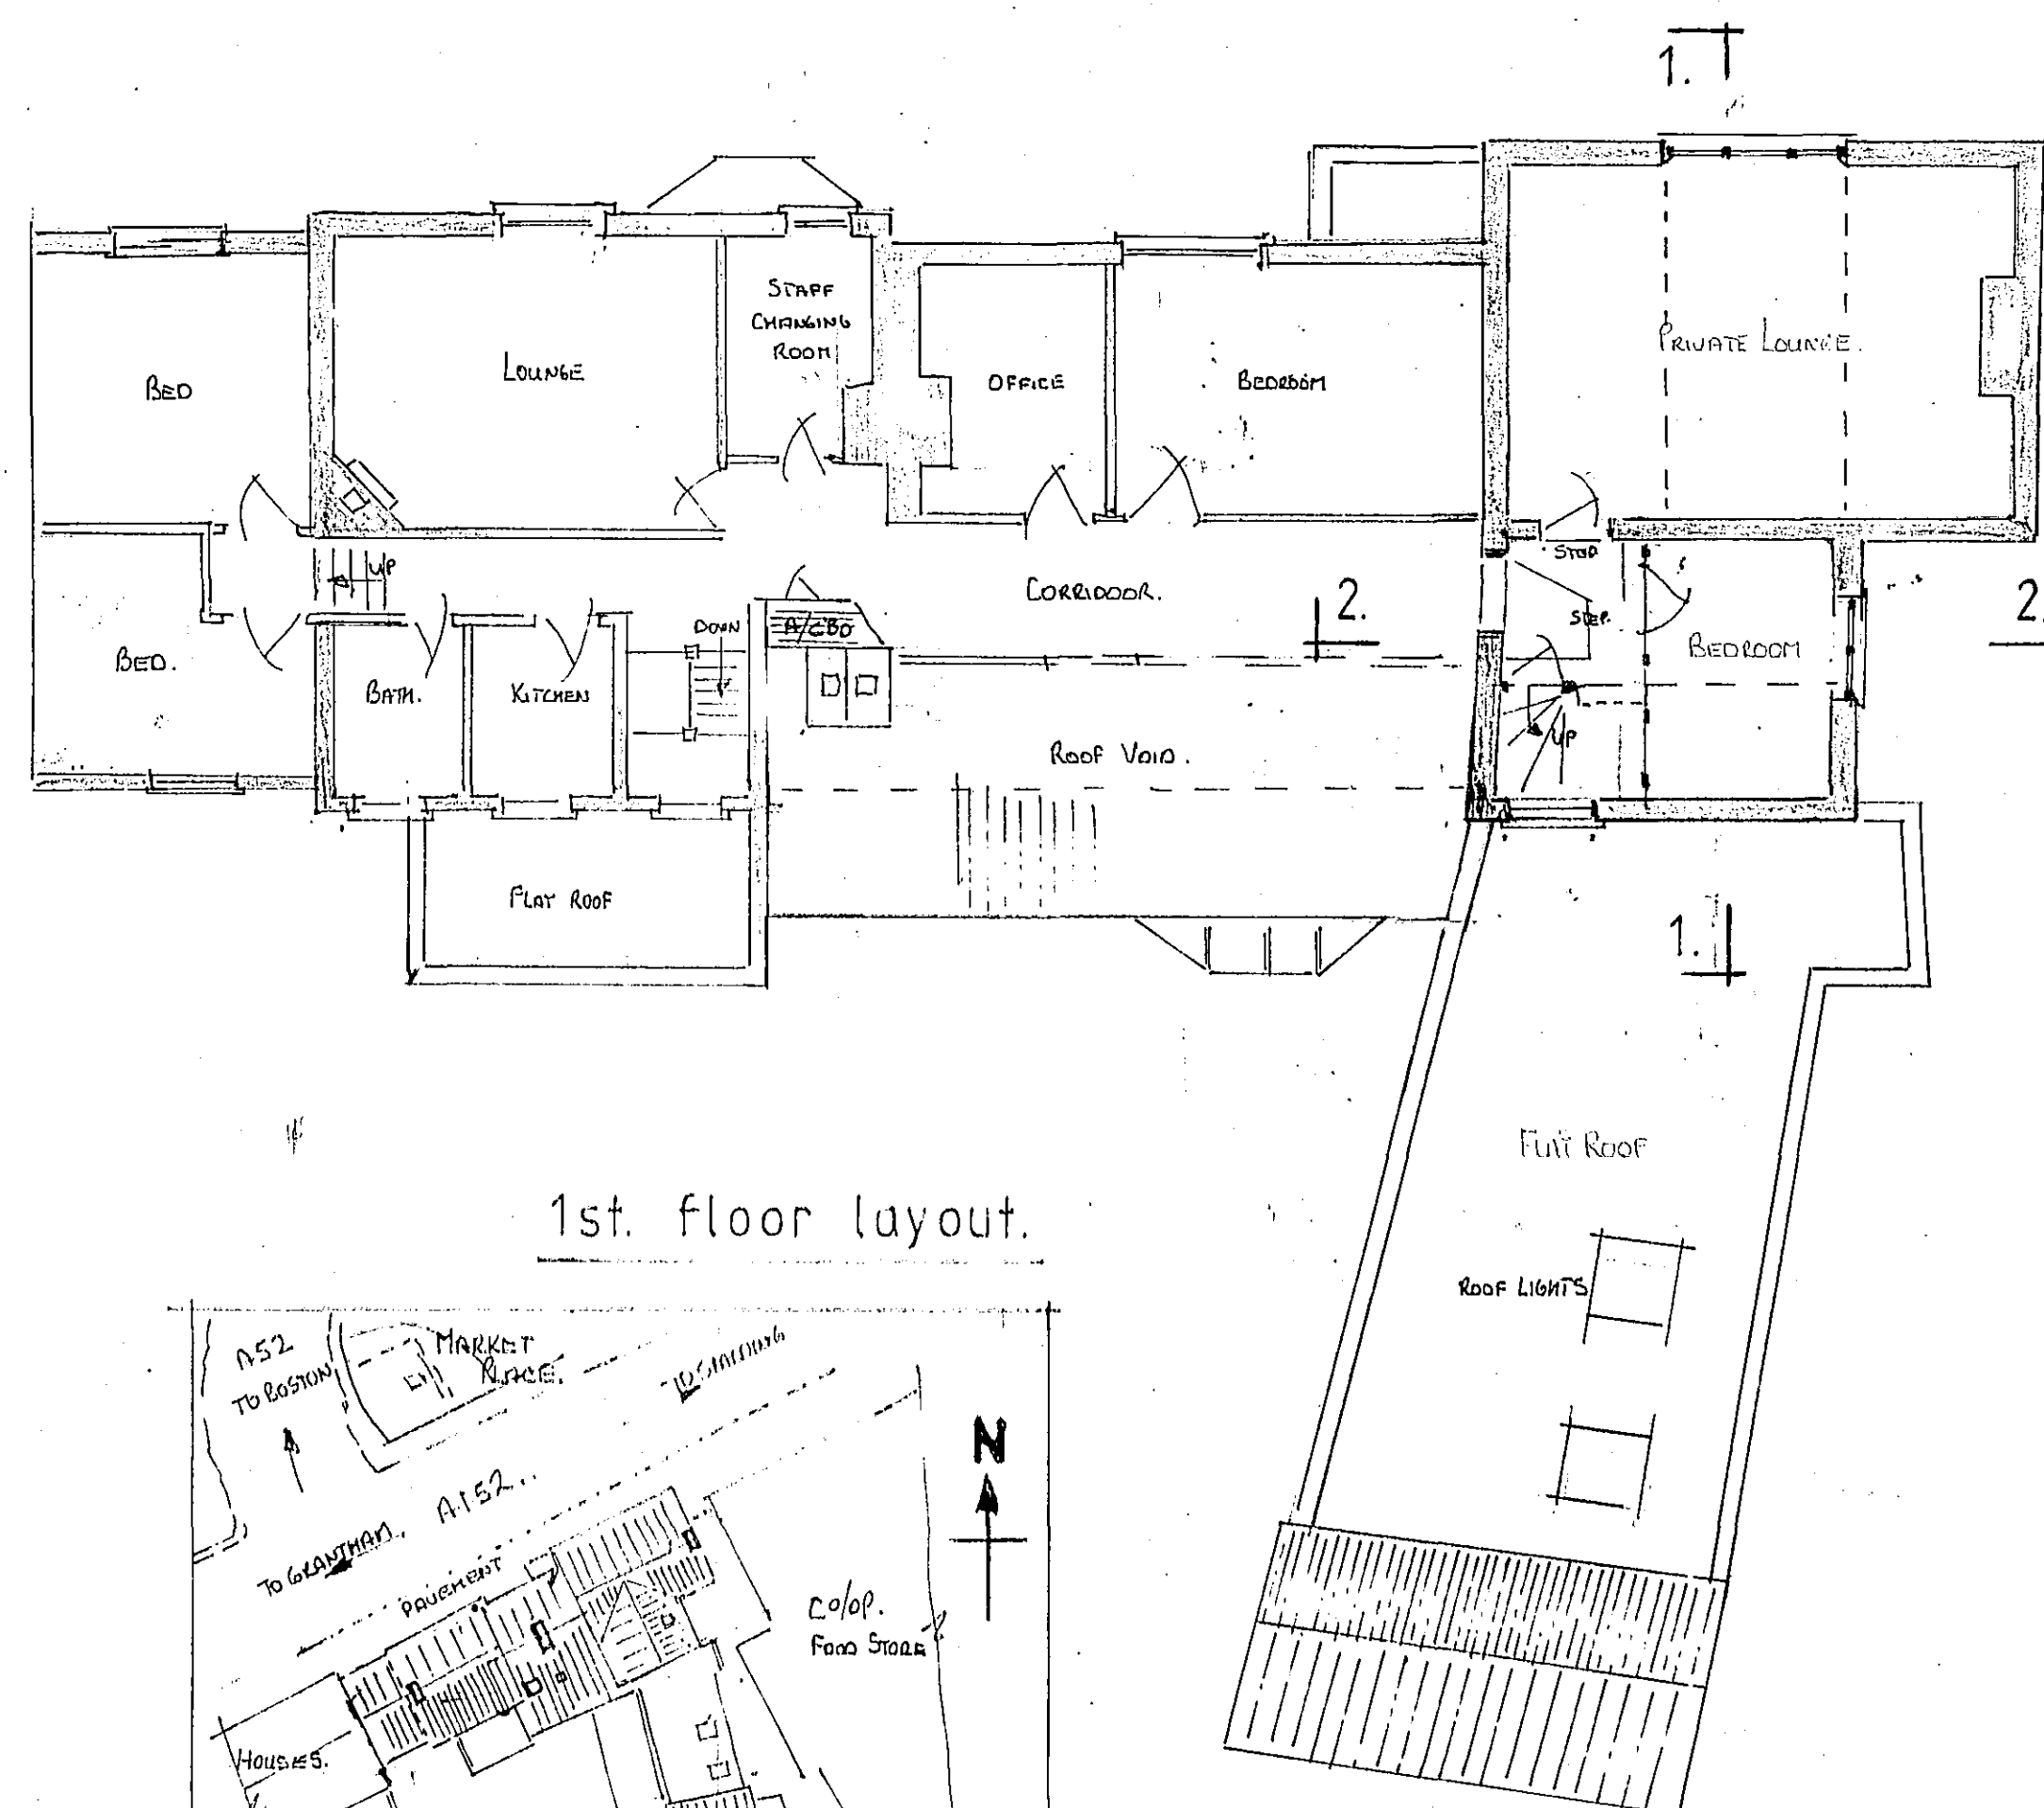

1st. floor layout.

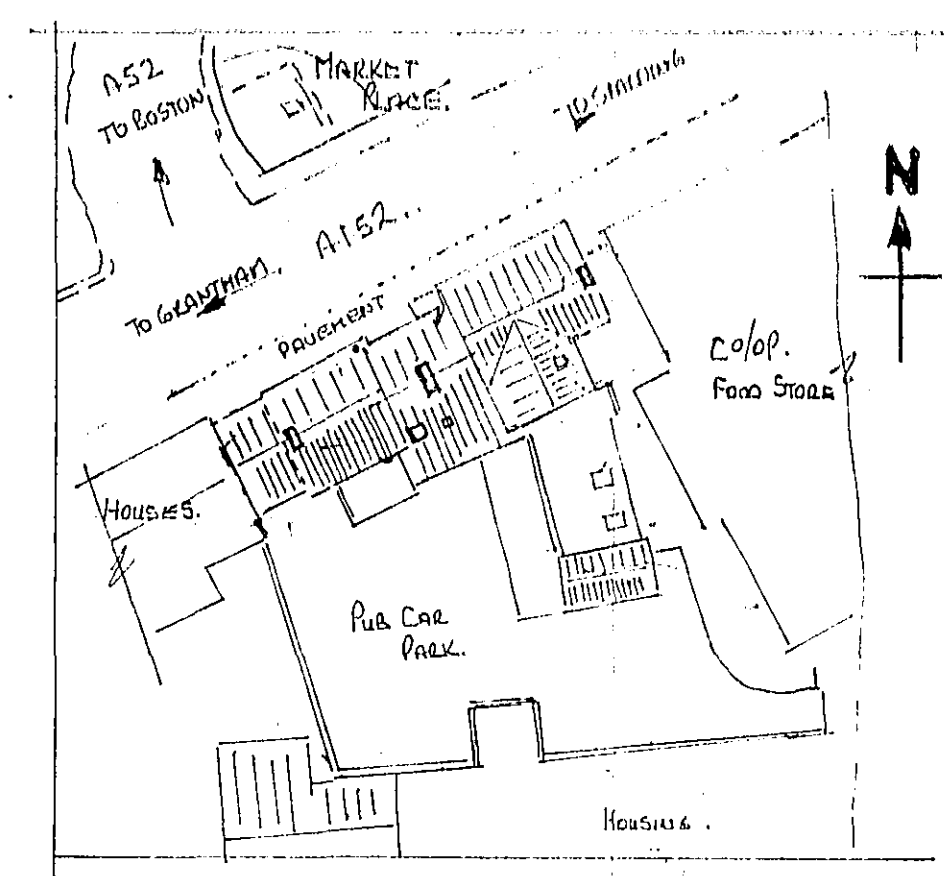


block plan 1:500



existing elevation to Market Place.




proposed elevation showing dormers.

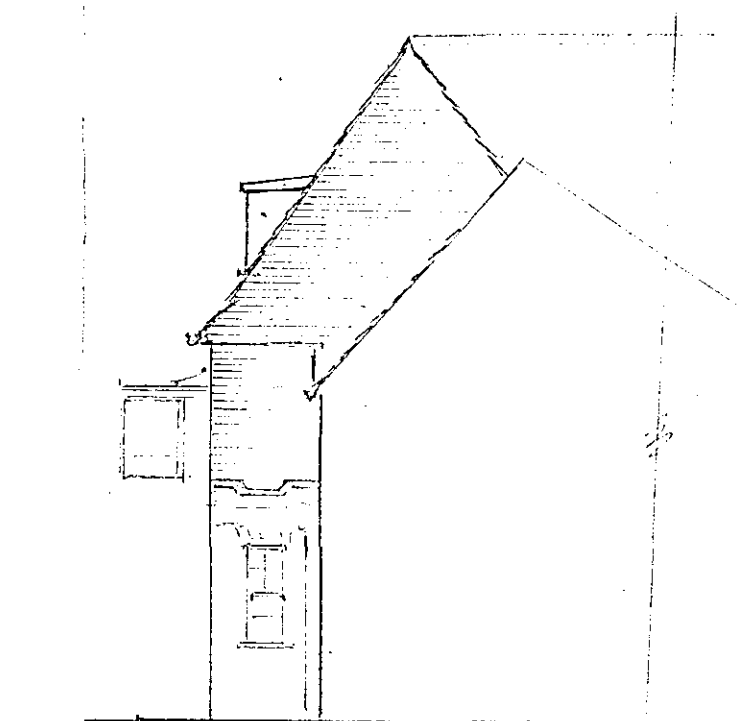


view A


2nd floor layout.

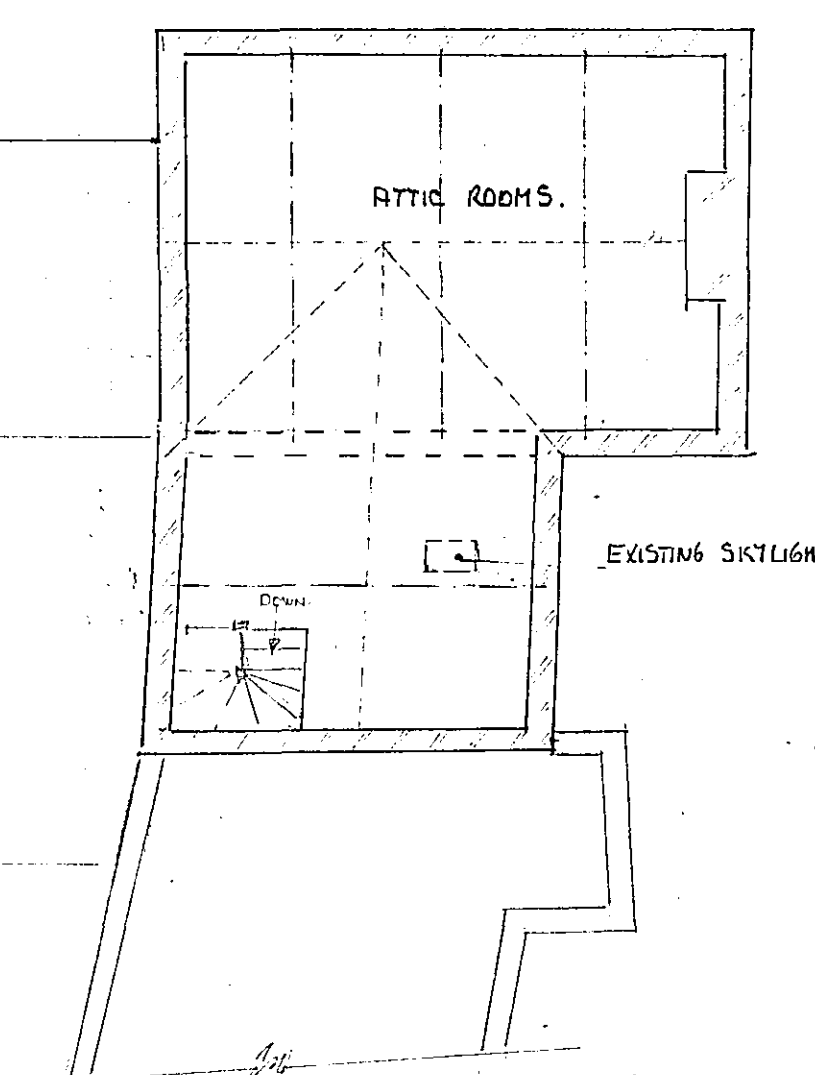


for construction details see drgs 2 & 3.

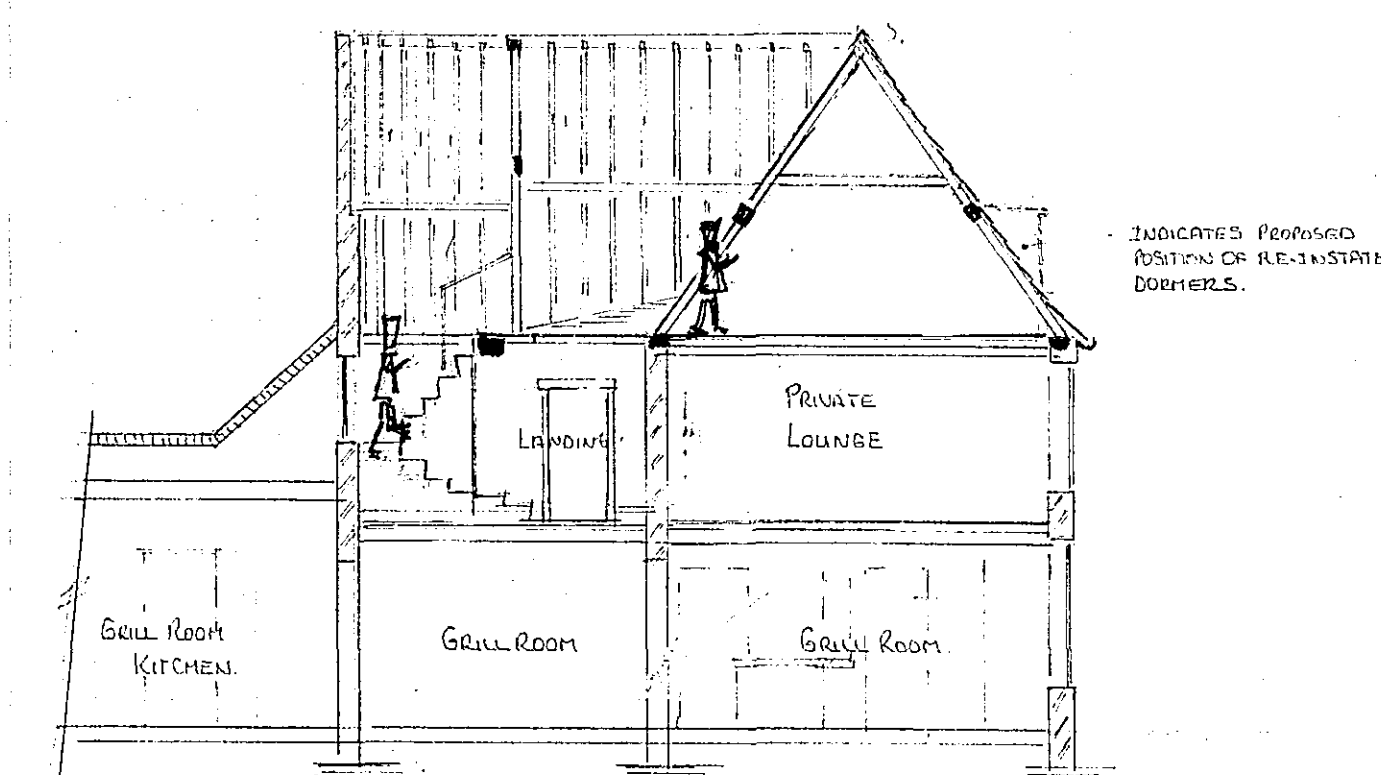

1-1

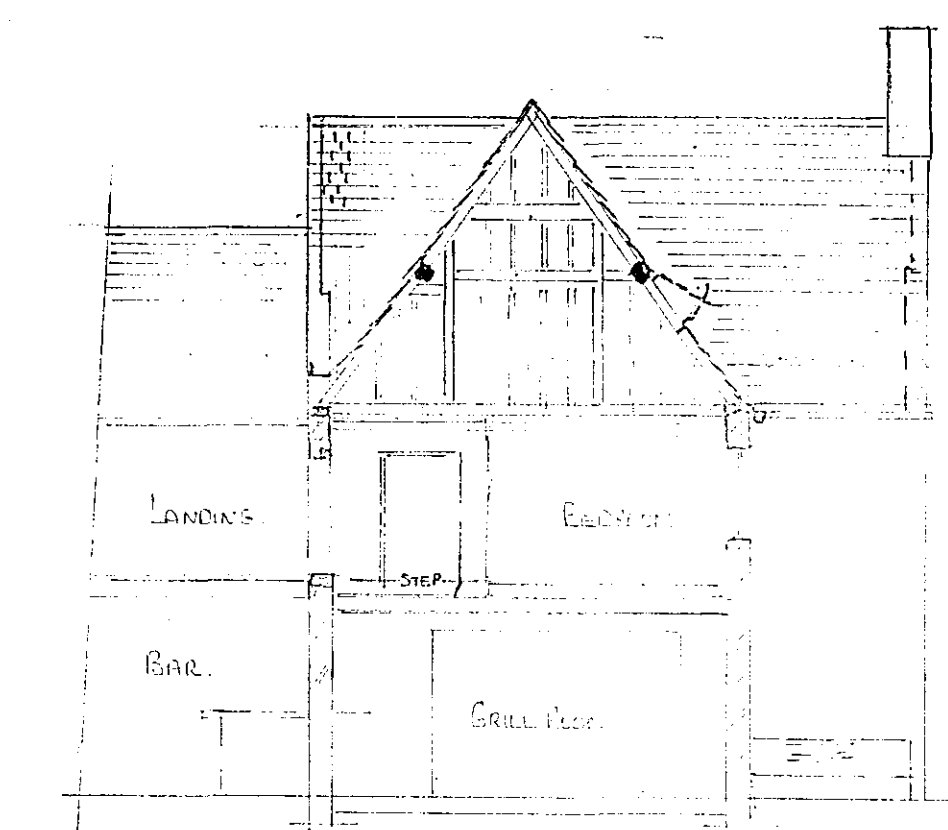

2-2

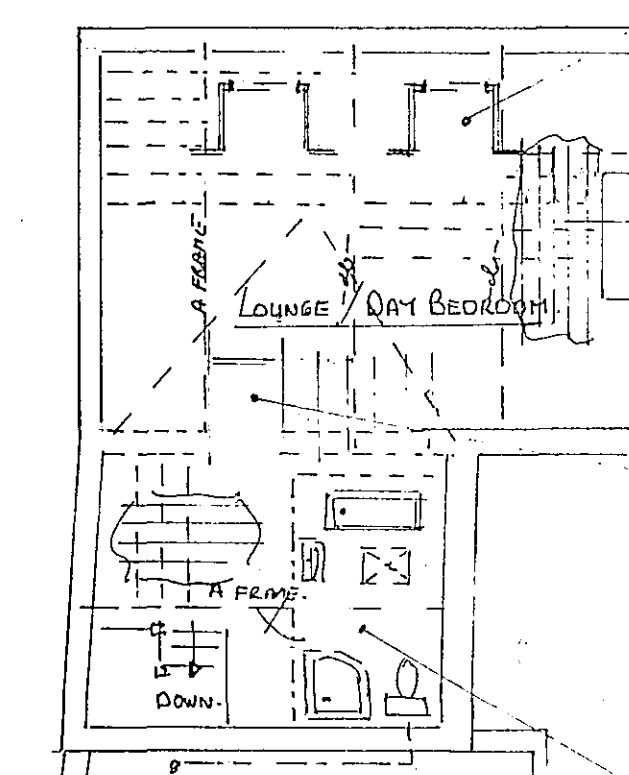

proposed 2nd floor layout
showing the new use of the
attic rooms

NEW DORMER WINDOWS TO BE REINSTITATED
IN SAME POSITIONS. SIZE AND DETAILING
TO MATCH PHOTOS OF ORIGINALS AS FAR
AS POSSIBLE. (YORKSHIRE SLIDING SHUTTERS.
LEAD PANT ROOF WITH LEAD SILL CHECKS.)

REMOVE NEW FLOOR BOARDS OF
SIMILAR SIZE TIMBER TO THOSE
BEING TAKEN OUT. (EXISTING AGE
TOO FAR GONE TO BE KEPT.)

ACCESS BETWEEN SPACES IS TO BE
THRO ROOF TIMBERS AS BEFORE. NO
ATTEMPT IS TO BE MADE TO SEPARATE
SPACES. FREE ACCESS AROUND ALL ROOF
TIMBERS. SOME EXISTING RAFTERS AND
PART OF WALL AT. WILL REQUIRE RESTORATION
DUE TO WOOD DAMAGE AT BTH OF VALLEY.

NEW BATHROOM/EN-SUITE TO BE FORMED
WITH DETACHABLE GLASS/TIMBER PARTITION.
FIXED TO EXISTING ROOF TIMBERS VIA
REMOVABLE BOLTED CONNECTIONS, SUCH
THAT THE ORIGINAL ROOF TIMBERS ARE
NOT COMPROMISED.