
GROUND FLOOR PLAN

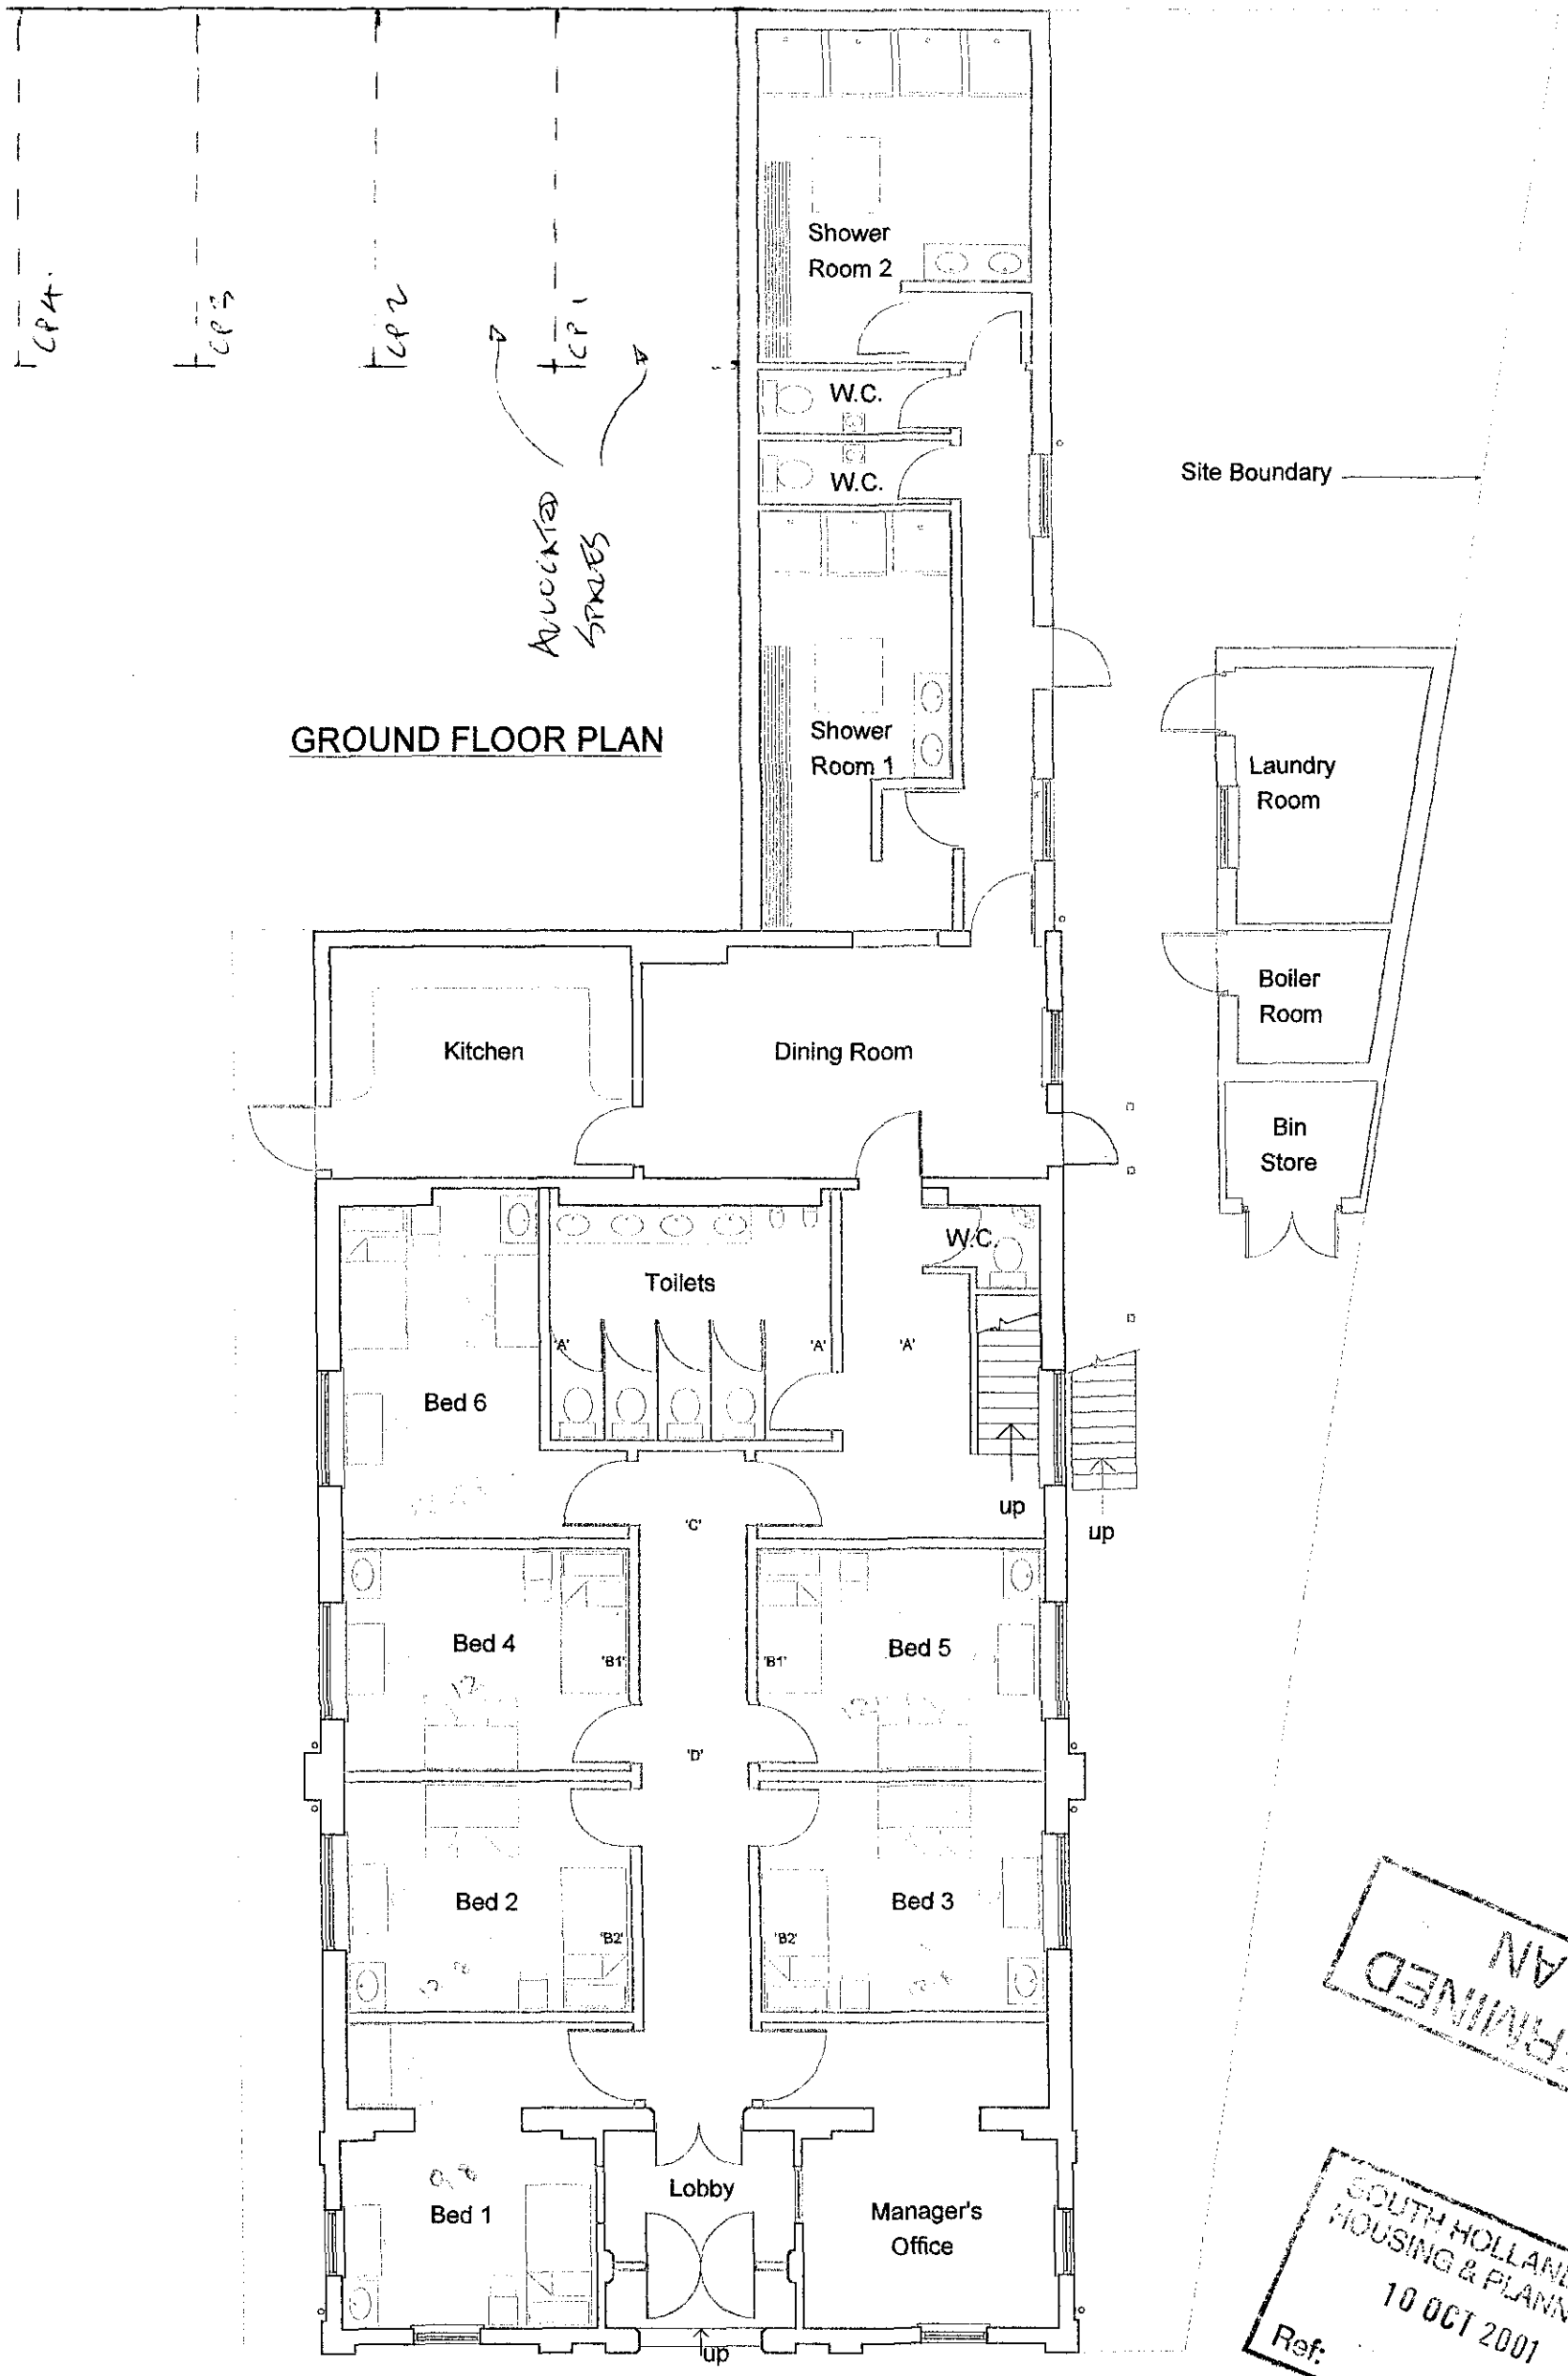

DEFERRED PLAN

SOUTH HOLLAND DC
HOUSING & PLANNING
10 OCT 2001
Ref: 1200/01