

Issue:	Revision:	Date:
v-1		17/12/18

Specification:

Structure: L - Series
Roof: single layer PVC
Walls: single sheet steel (RAL 6020)
Structure width: 15.00m
Structure length: 30.00m
Bay width: 5.00m
Eave ht: 4.20m
Ridge ht: 6.63m
Roof pitch: 18°

Scale: 1:200 @ A3
note: check scale after printing

Prepared for:

Dejex




Leading manufacturer of temporary demountable buildings for hire or sale




Röder HTS Höcker GmbH
Unit 3, Lawrence Way
Yorktown Business park
Camberley, Surrey, GU15 3DL
website: roderhts.com

HEAD OFFICE AND PRODUCTION
Röder HTS Höcker GmbH
Hinter der Schlagmühle 1
Kefenrod, D-63699
Germany



© Röder HTS Höcker GmbH 2018
The content and images displayed are for illustration purposes only

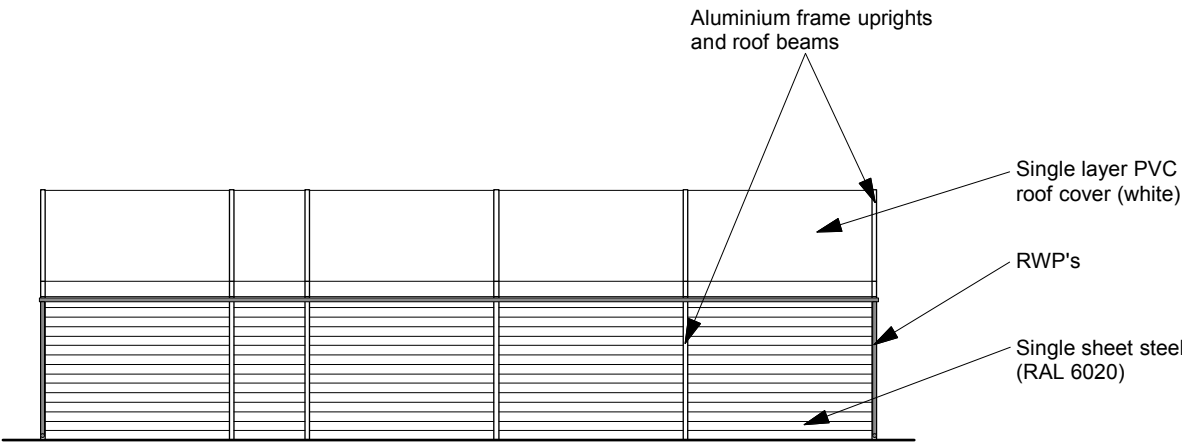

Side Elevation 'A' - 1:200

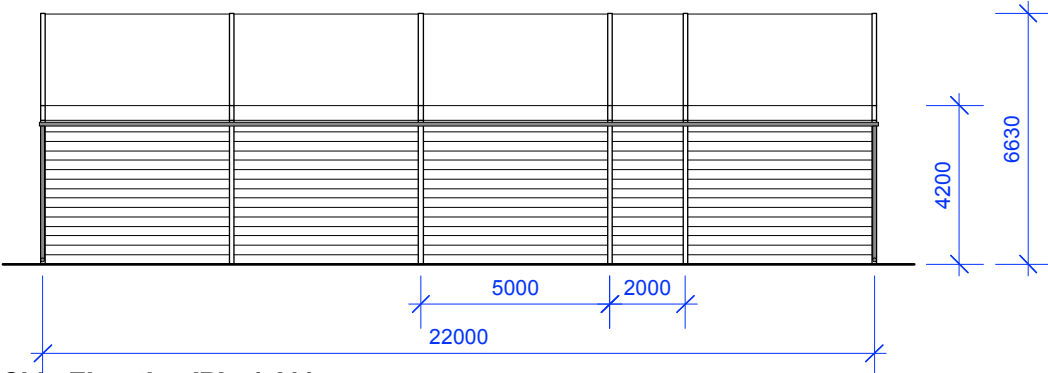

Side Elevation 'B' - 1:200

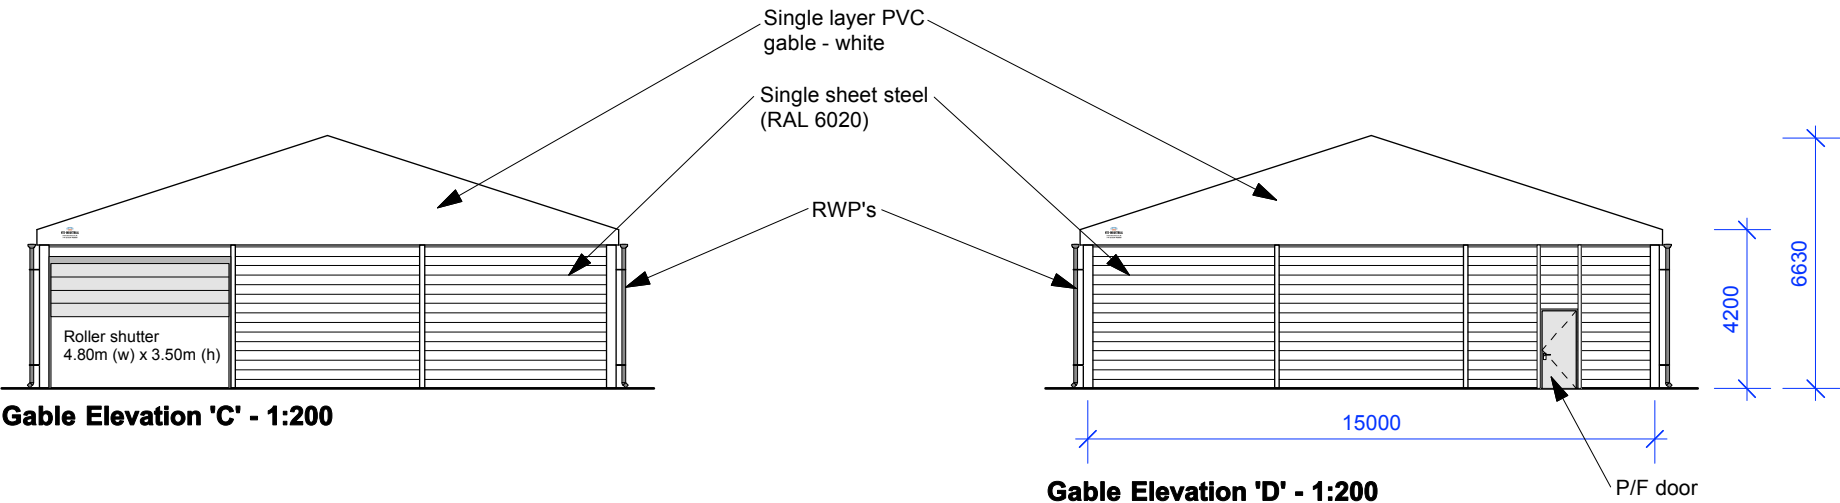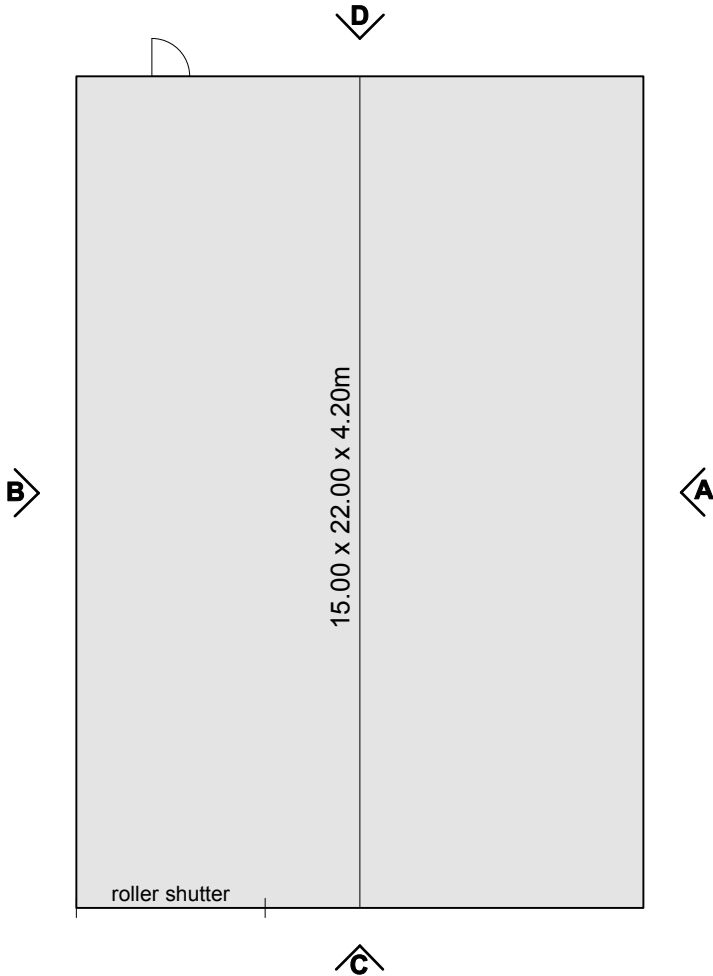

Gable Elevation 'C' - 1:200

Gable Elevation 'D' - 1:200