


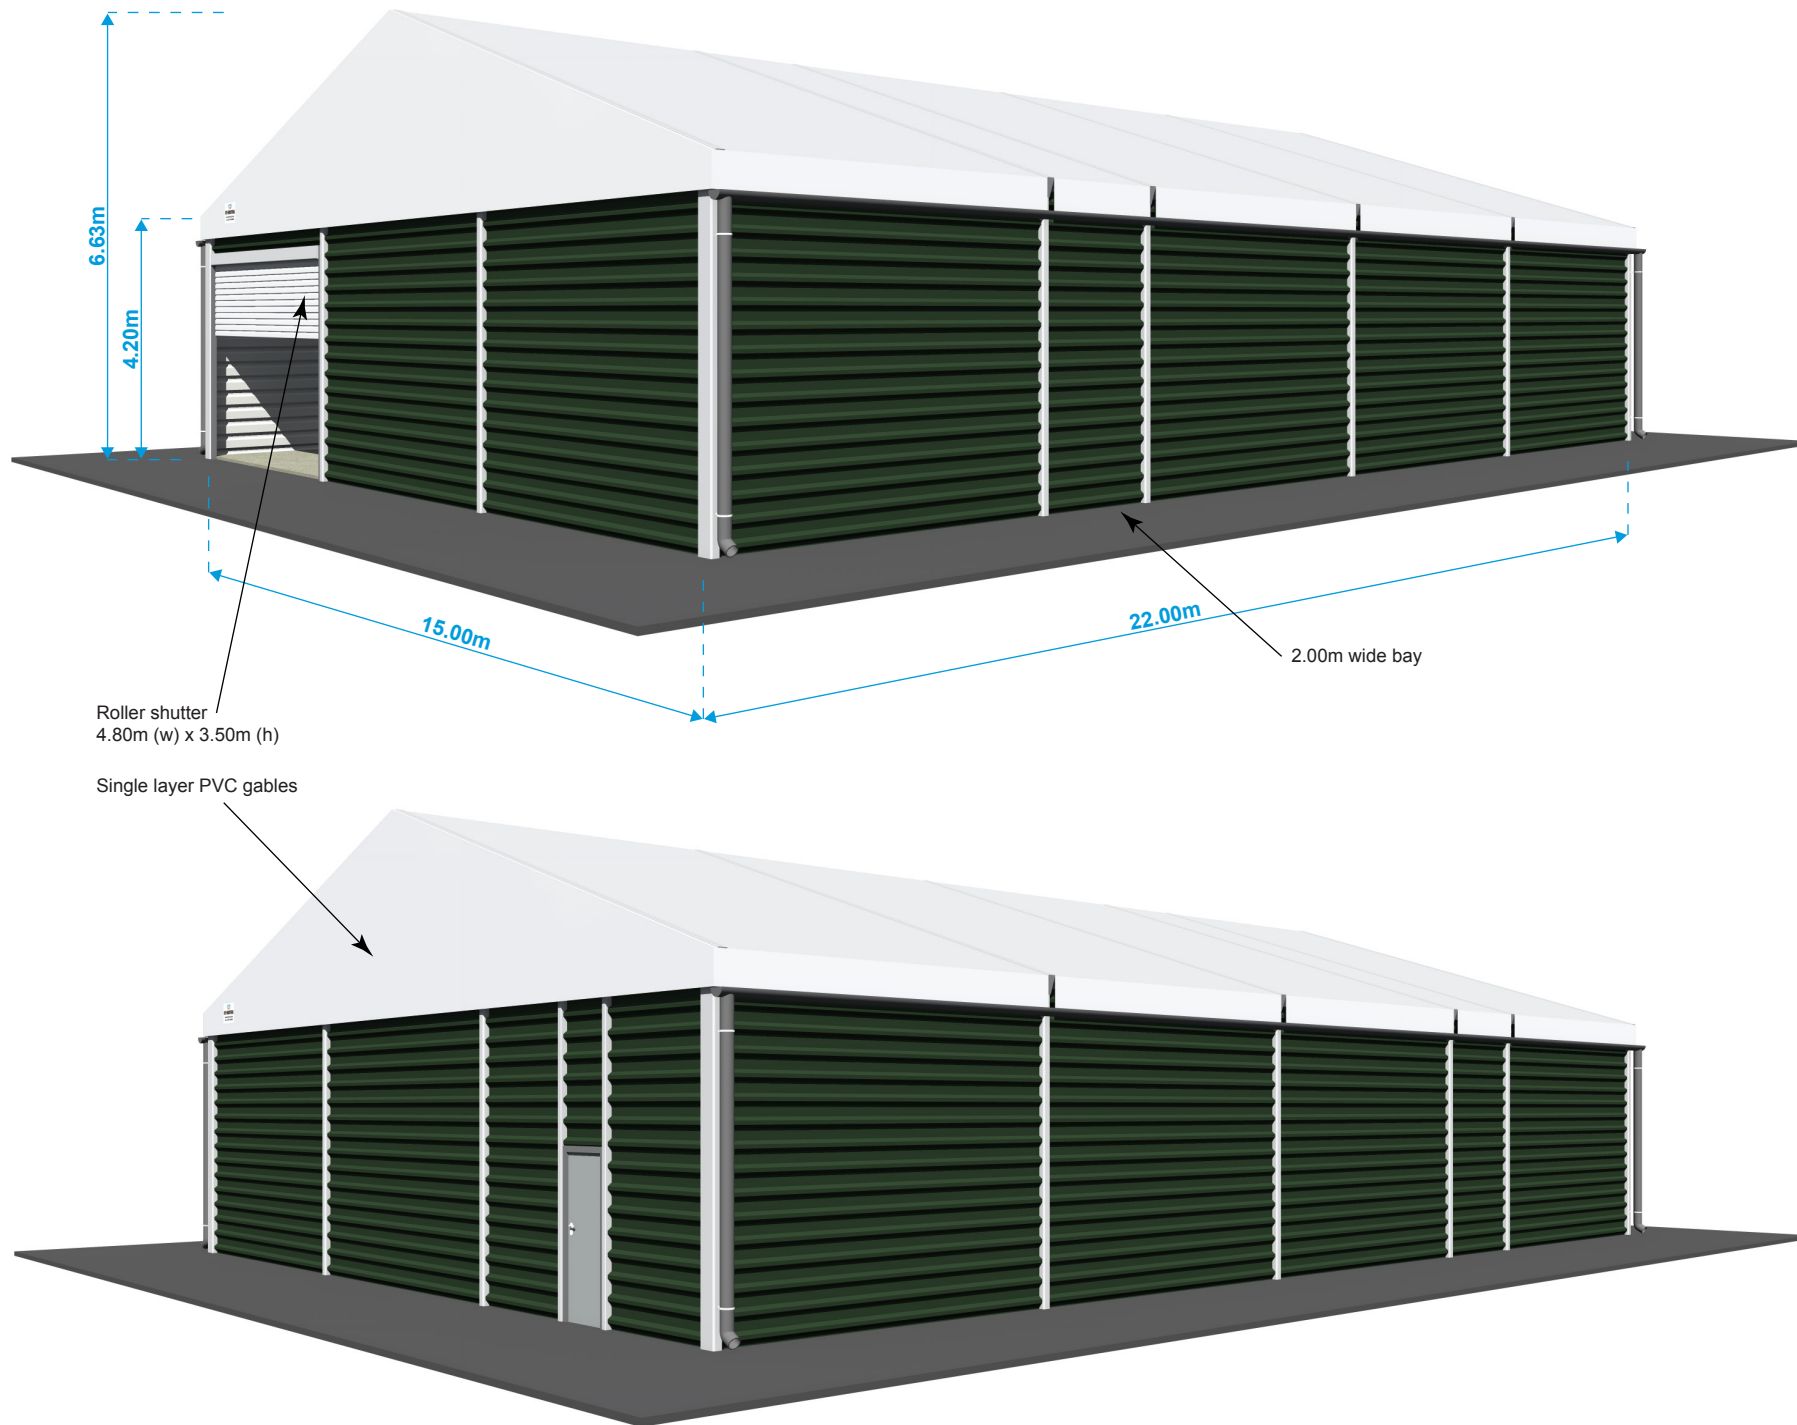

Issue:	Revision:	Date:
version 2	p/f dr and r/s moved	28/11/18

Specification:

Structure: L - Series
Roof: single layer PVC
Walls: single sheet steel (RAL 6020)
Structure width: 15.00m
Structure length: 22.00m
Bay width: 2.00 / 5.00m
Eave ht: 4.20m
Ridge ht: 6.63m
Roof pitch: 18°

Prepared for:

Dejex.

HTS INDUSTRIAL BUILDING SPECIALISTS

Leading manufacturer of temporary demountable buildings for hire or sale

A Division of

HTS RÖDER HTS HÖCKER GMBH

© Röder HTS Höcker GmbH 2018
This rendered drawing is for illustration purposes only and does not detail all structural frame components present within the construction. Please request separate technical drawings from your sales representative should you need to identify specific elements of the framework design.

Röder HTS Höcker GmbH
 Unit 3, Lawrence Way
 Yorktown Business Park
 Camberley, Surrey, GU15 3DL
 Website: roderhts.com

HEAD OFFICE AND PRODUCTION
 Röder HTS Höcker GmbH
 Hinter der Schlagmühle 1
 Kefenrod, D-63699
 Germany