





Existing Front Elevation  
scale : 1/100

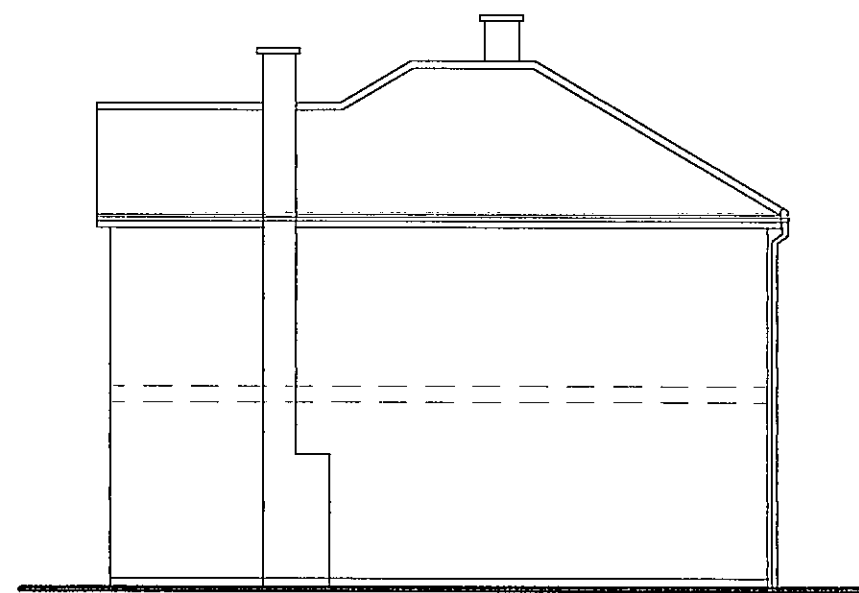

Existing Side Elevation




Existing Rear Elevation

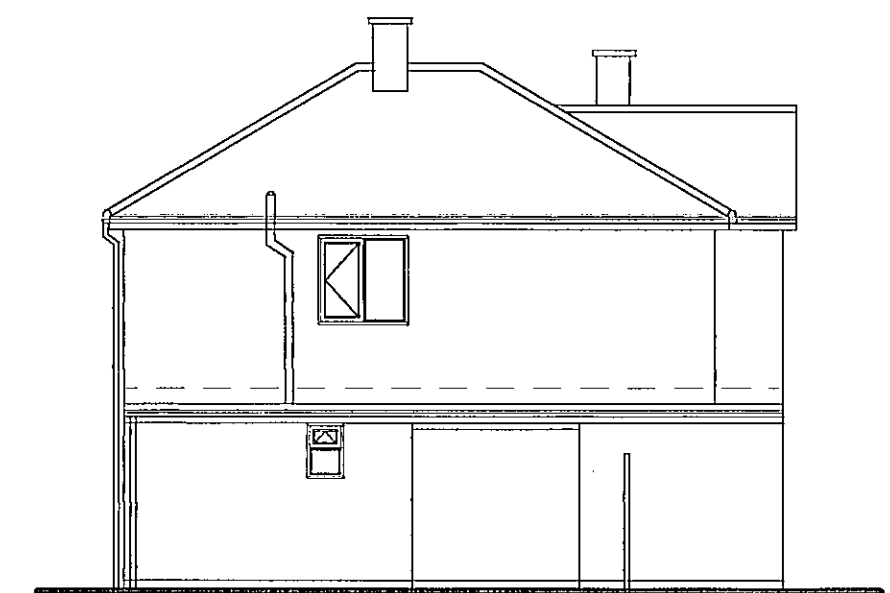

Existing Side Elevation




Proposed Front Elevation

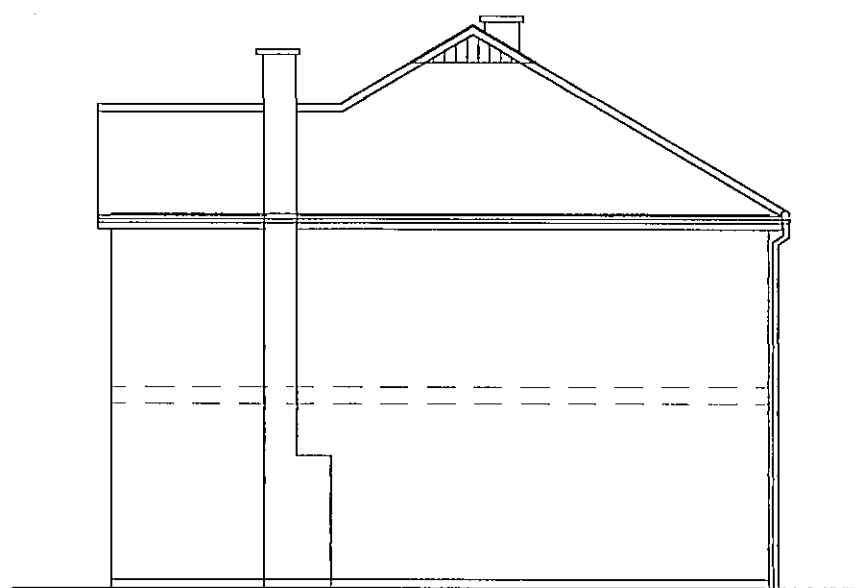

Proposed Side Elevation



Proposed Rear Elevation

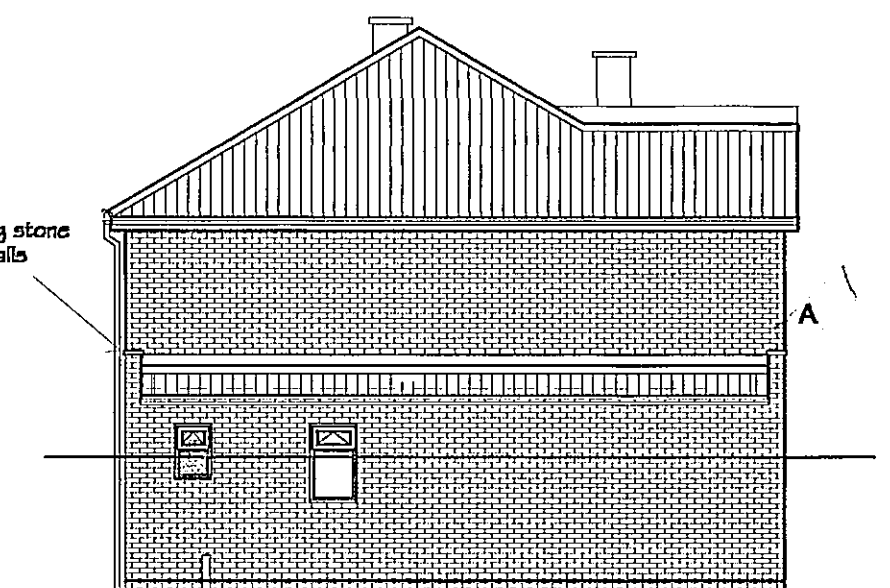

Proposed Side Elevation

A Width of proposed first floor reduced from 3650 to 3050, ground floor to remain @ 3650 after meeting on 2/12/05 with Mr. C. Crewe SHDC Planning Officer mjw 3/12/05

| REVISIONS |       |         | BY | DATE   |
|-----------|-------|---------|----|--------|
| DRAWN     | MJW   | DATE    |    | 5/9/05 |
| SCALE     | 1/100 | CHECKED |    |        |

CLIENT Mr. & Mrs. Templeman  
7 Wykes Lane  
Donington  
Spalding  
Lincs  
PE11 3SD

PROJECT  
Proposed extension to existing dwelling

DETAILS  
Elevations & Sections



**Malcolm Watson**  
architectural - detailing services  
Residential - Commercial - Industrial - Agricultural  
Planning & Building Regulations Submissions

13 Wimberley Way, Finchbeck, Spalding, Lincs. PE11 3RY.  
Tel / Fax : 01775 767650  
email : mjw.13@btinternet.com



Local Authority  
**BUILDING CONTROL**  
Partner

DRWG No. 125/2/2005<sup>A</sup>