


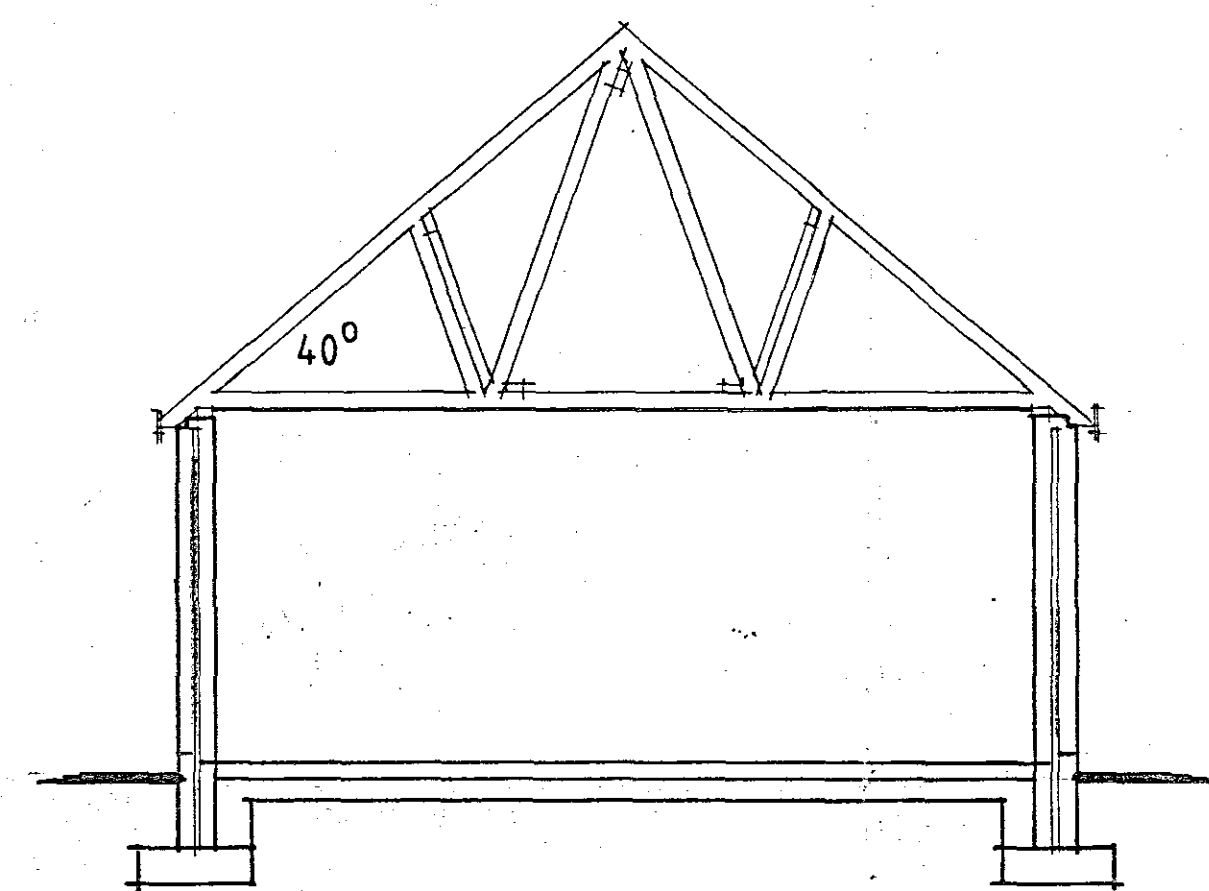
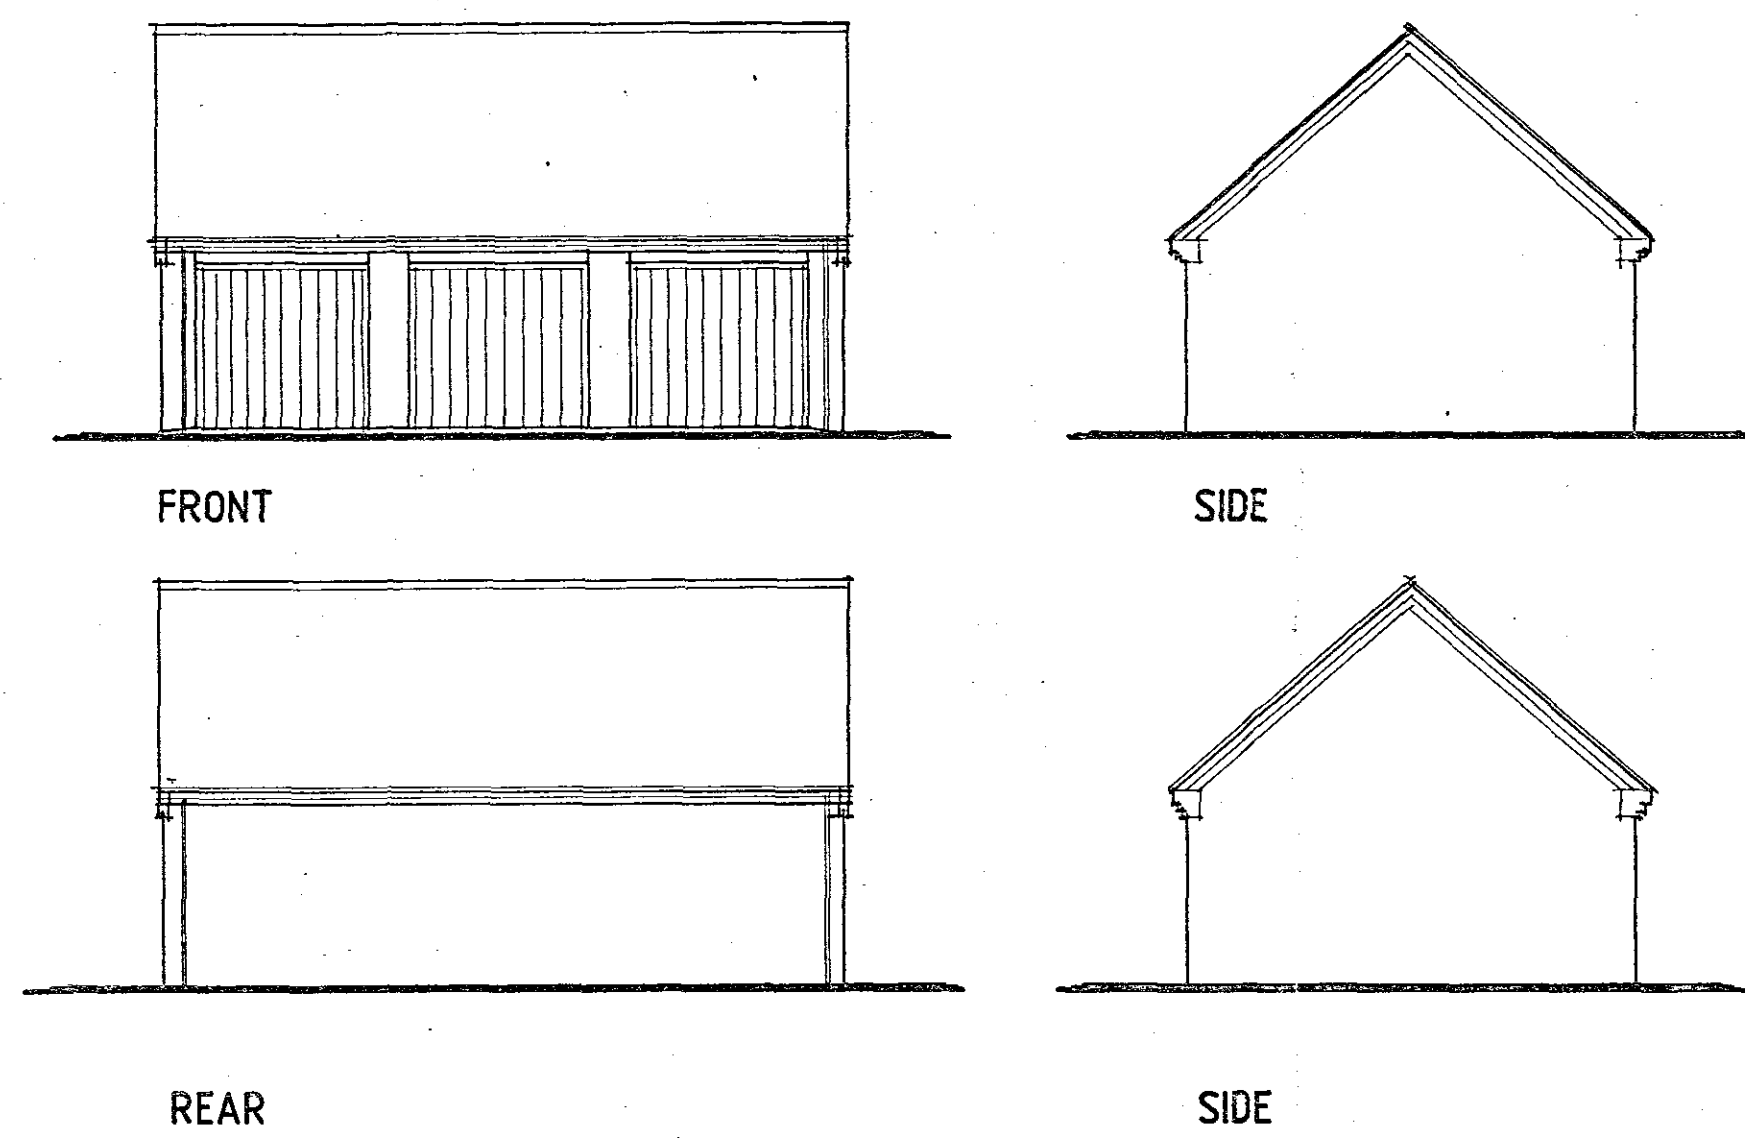
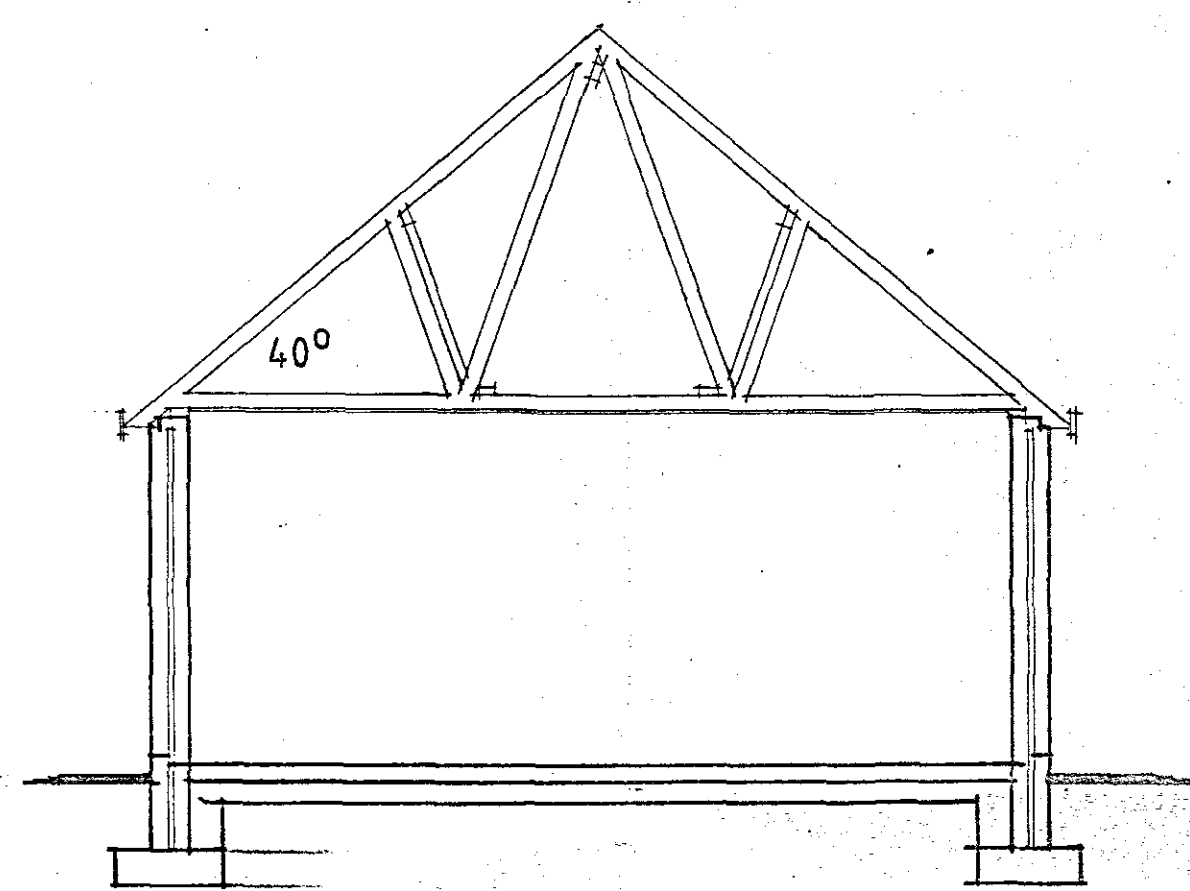
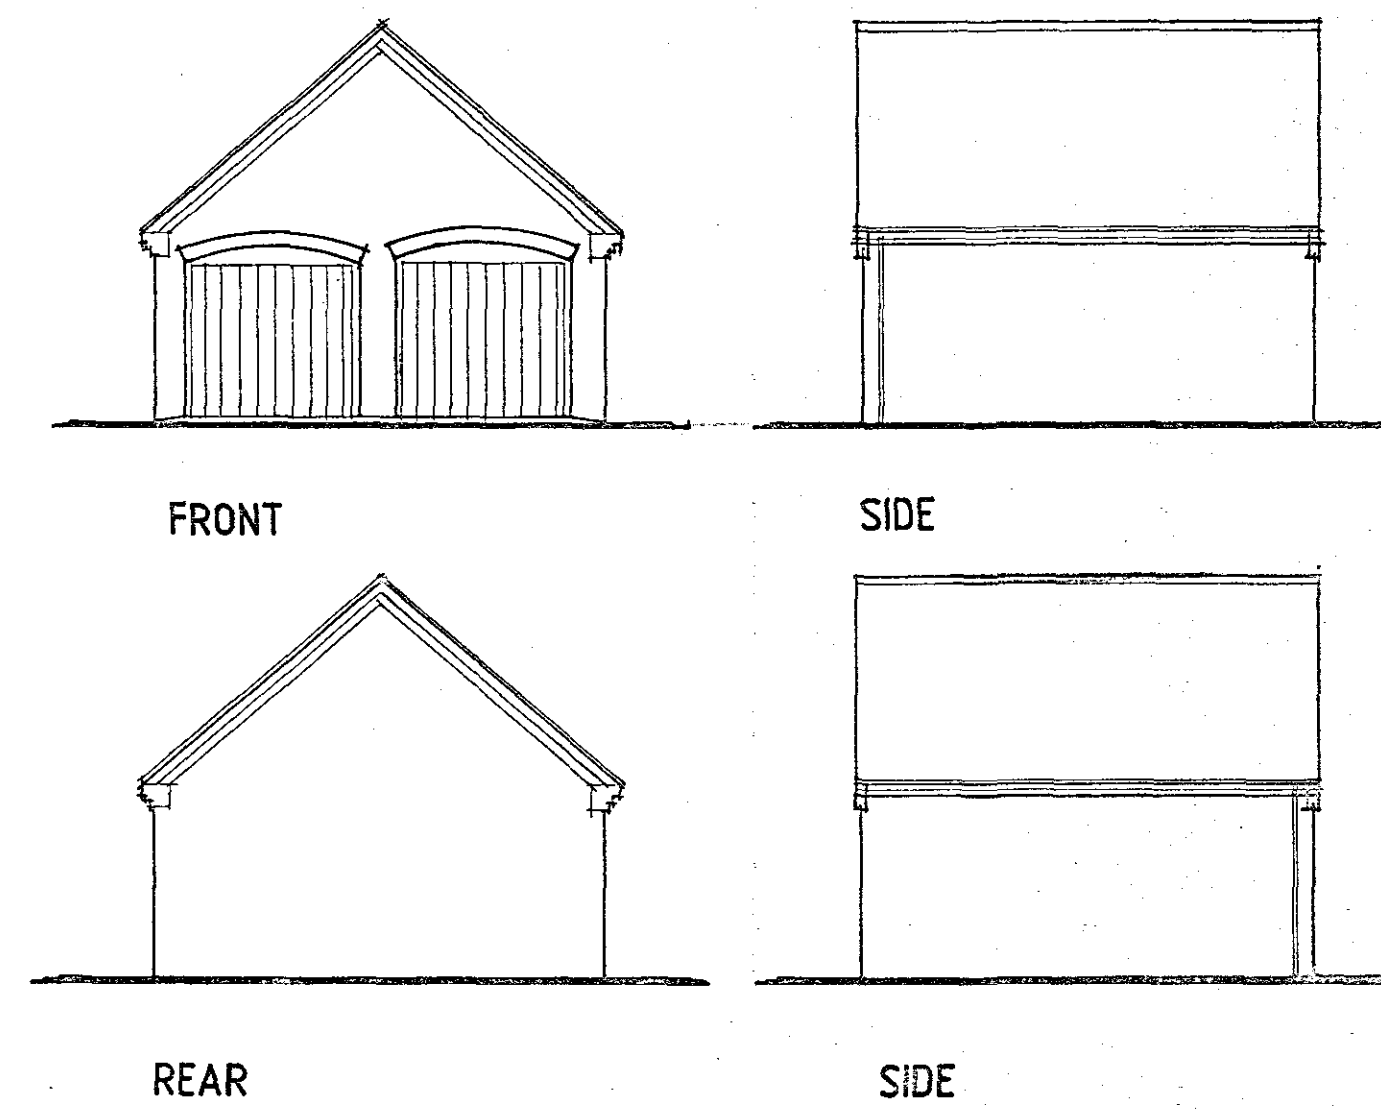
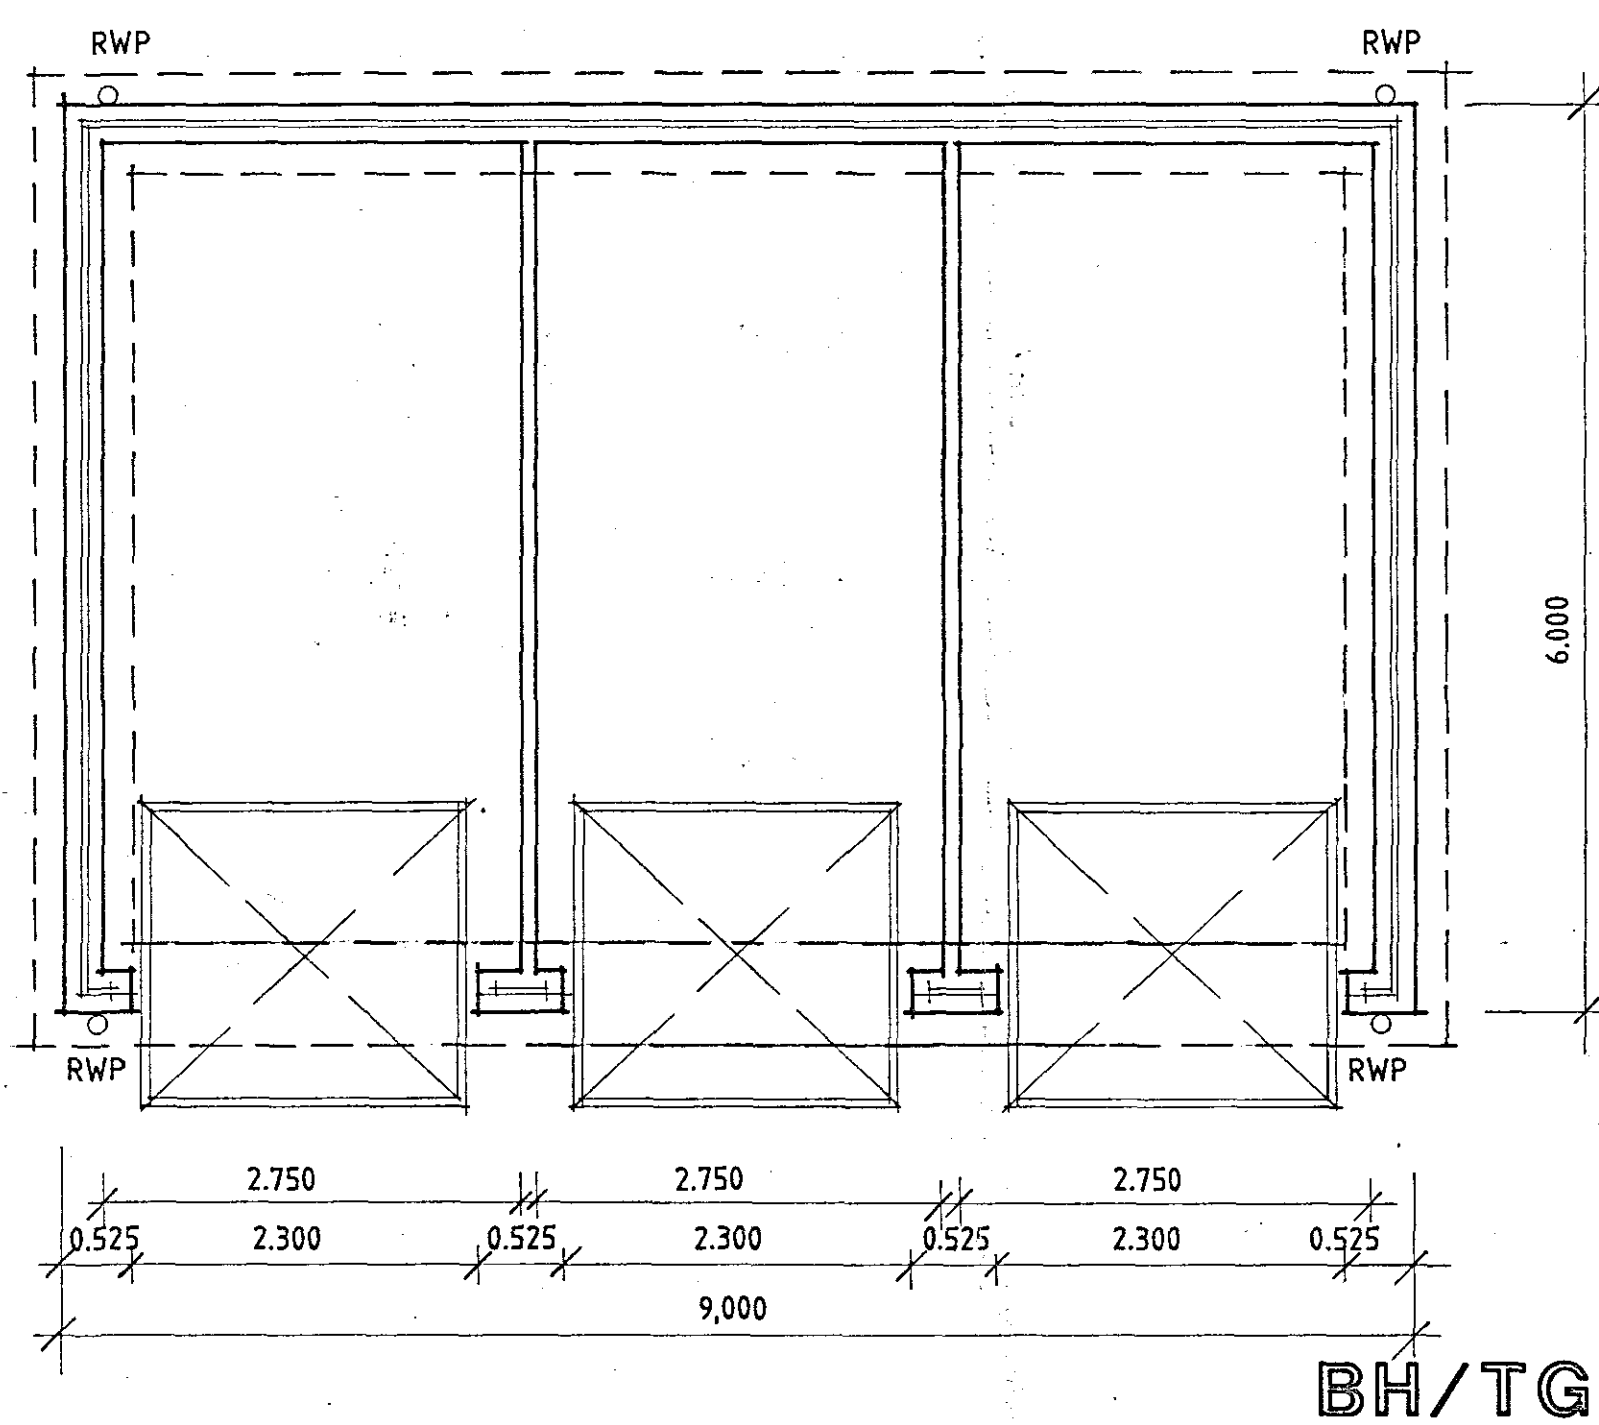


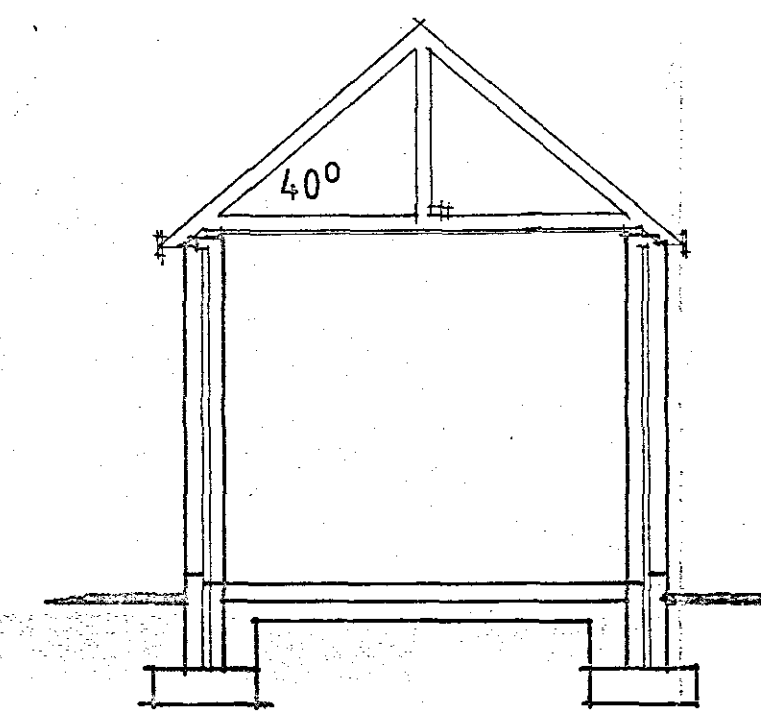


SECTION

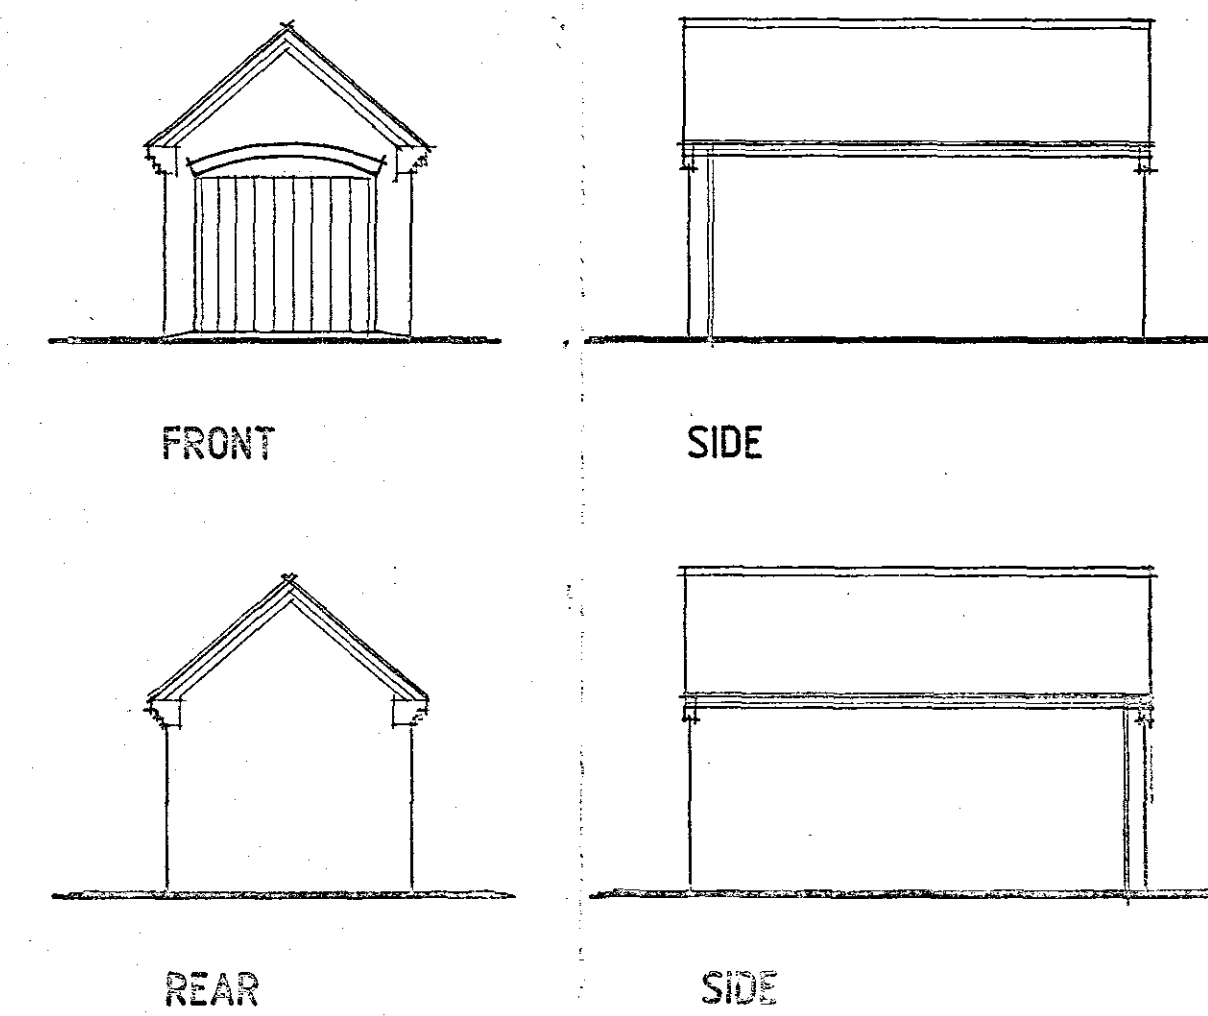

SECTION

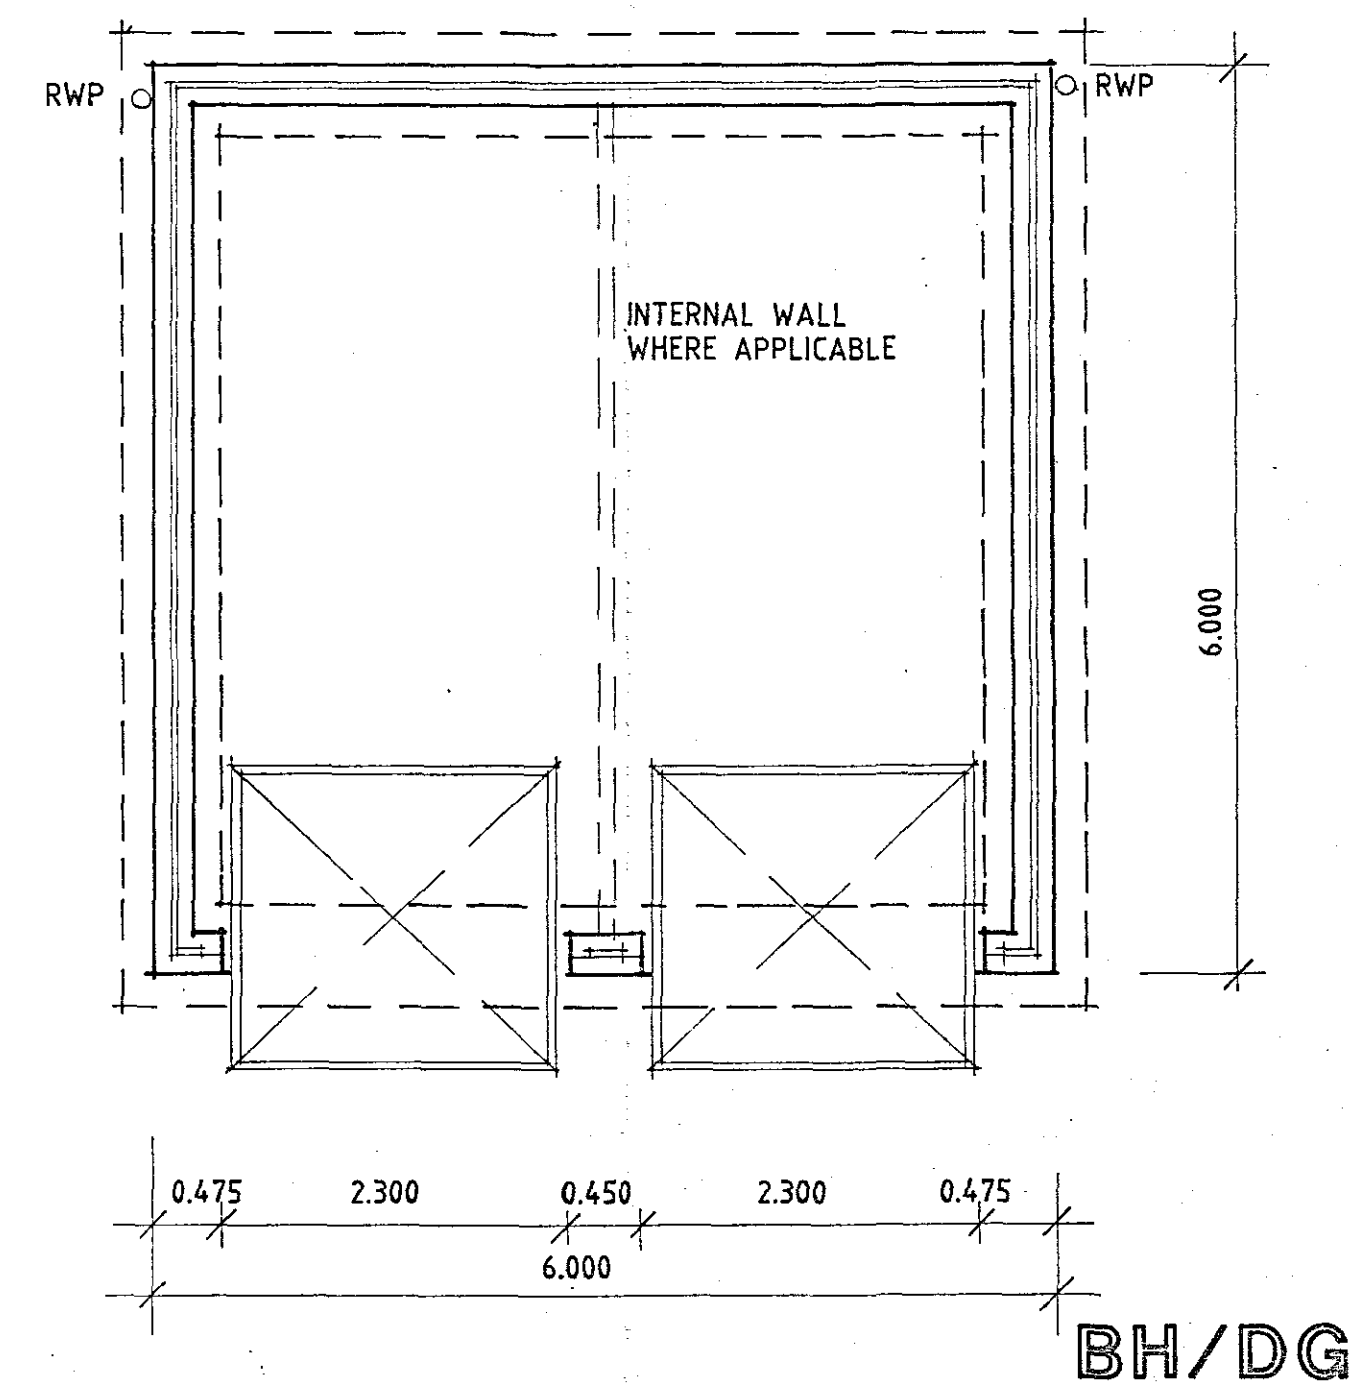

SECTION

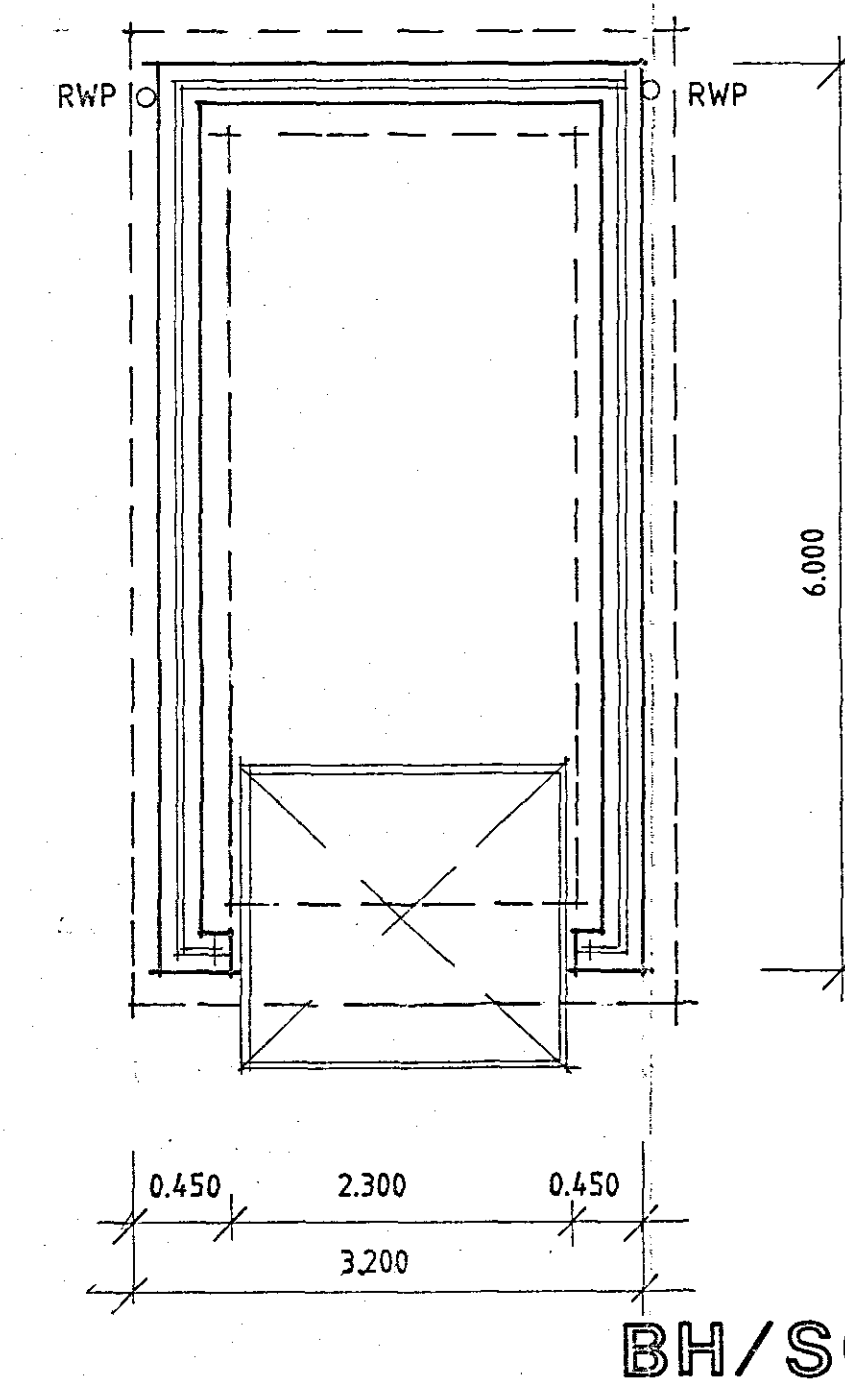

SHDC
Planning & Development
24 NOV 2004
Ref: 1559/04

DESIGN **Status**
CONSULTANTS IN ARCHITECTURE & PLANNING

BH/TG-DG-SG

BRIAN HARDING CONSTRUCTION

1:50 1:100 | JUNE-00

B.GILHAM.

**DETERMINED
PLAN**

2 Edinburgh Walk, Holbeach,
Spalding, Lincs. PE12 7AP.
Tel: 01406 424343 Fax: 01406 490702