
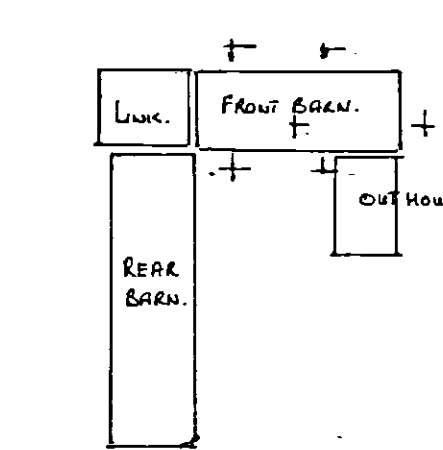
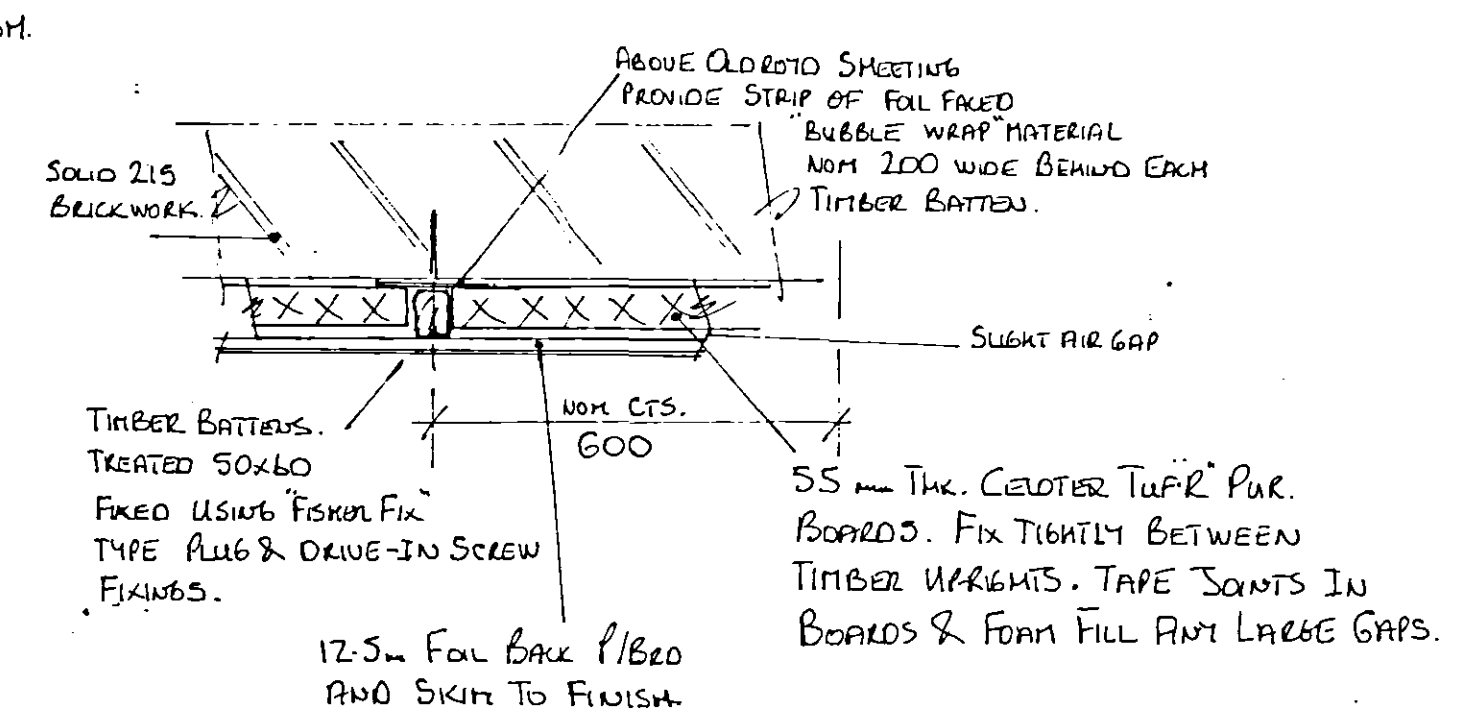
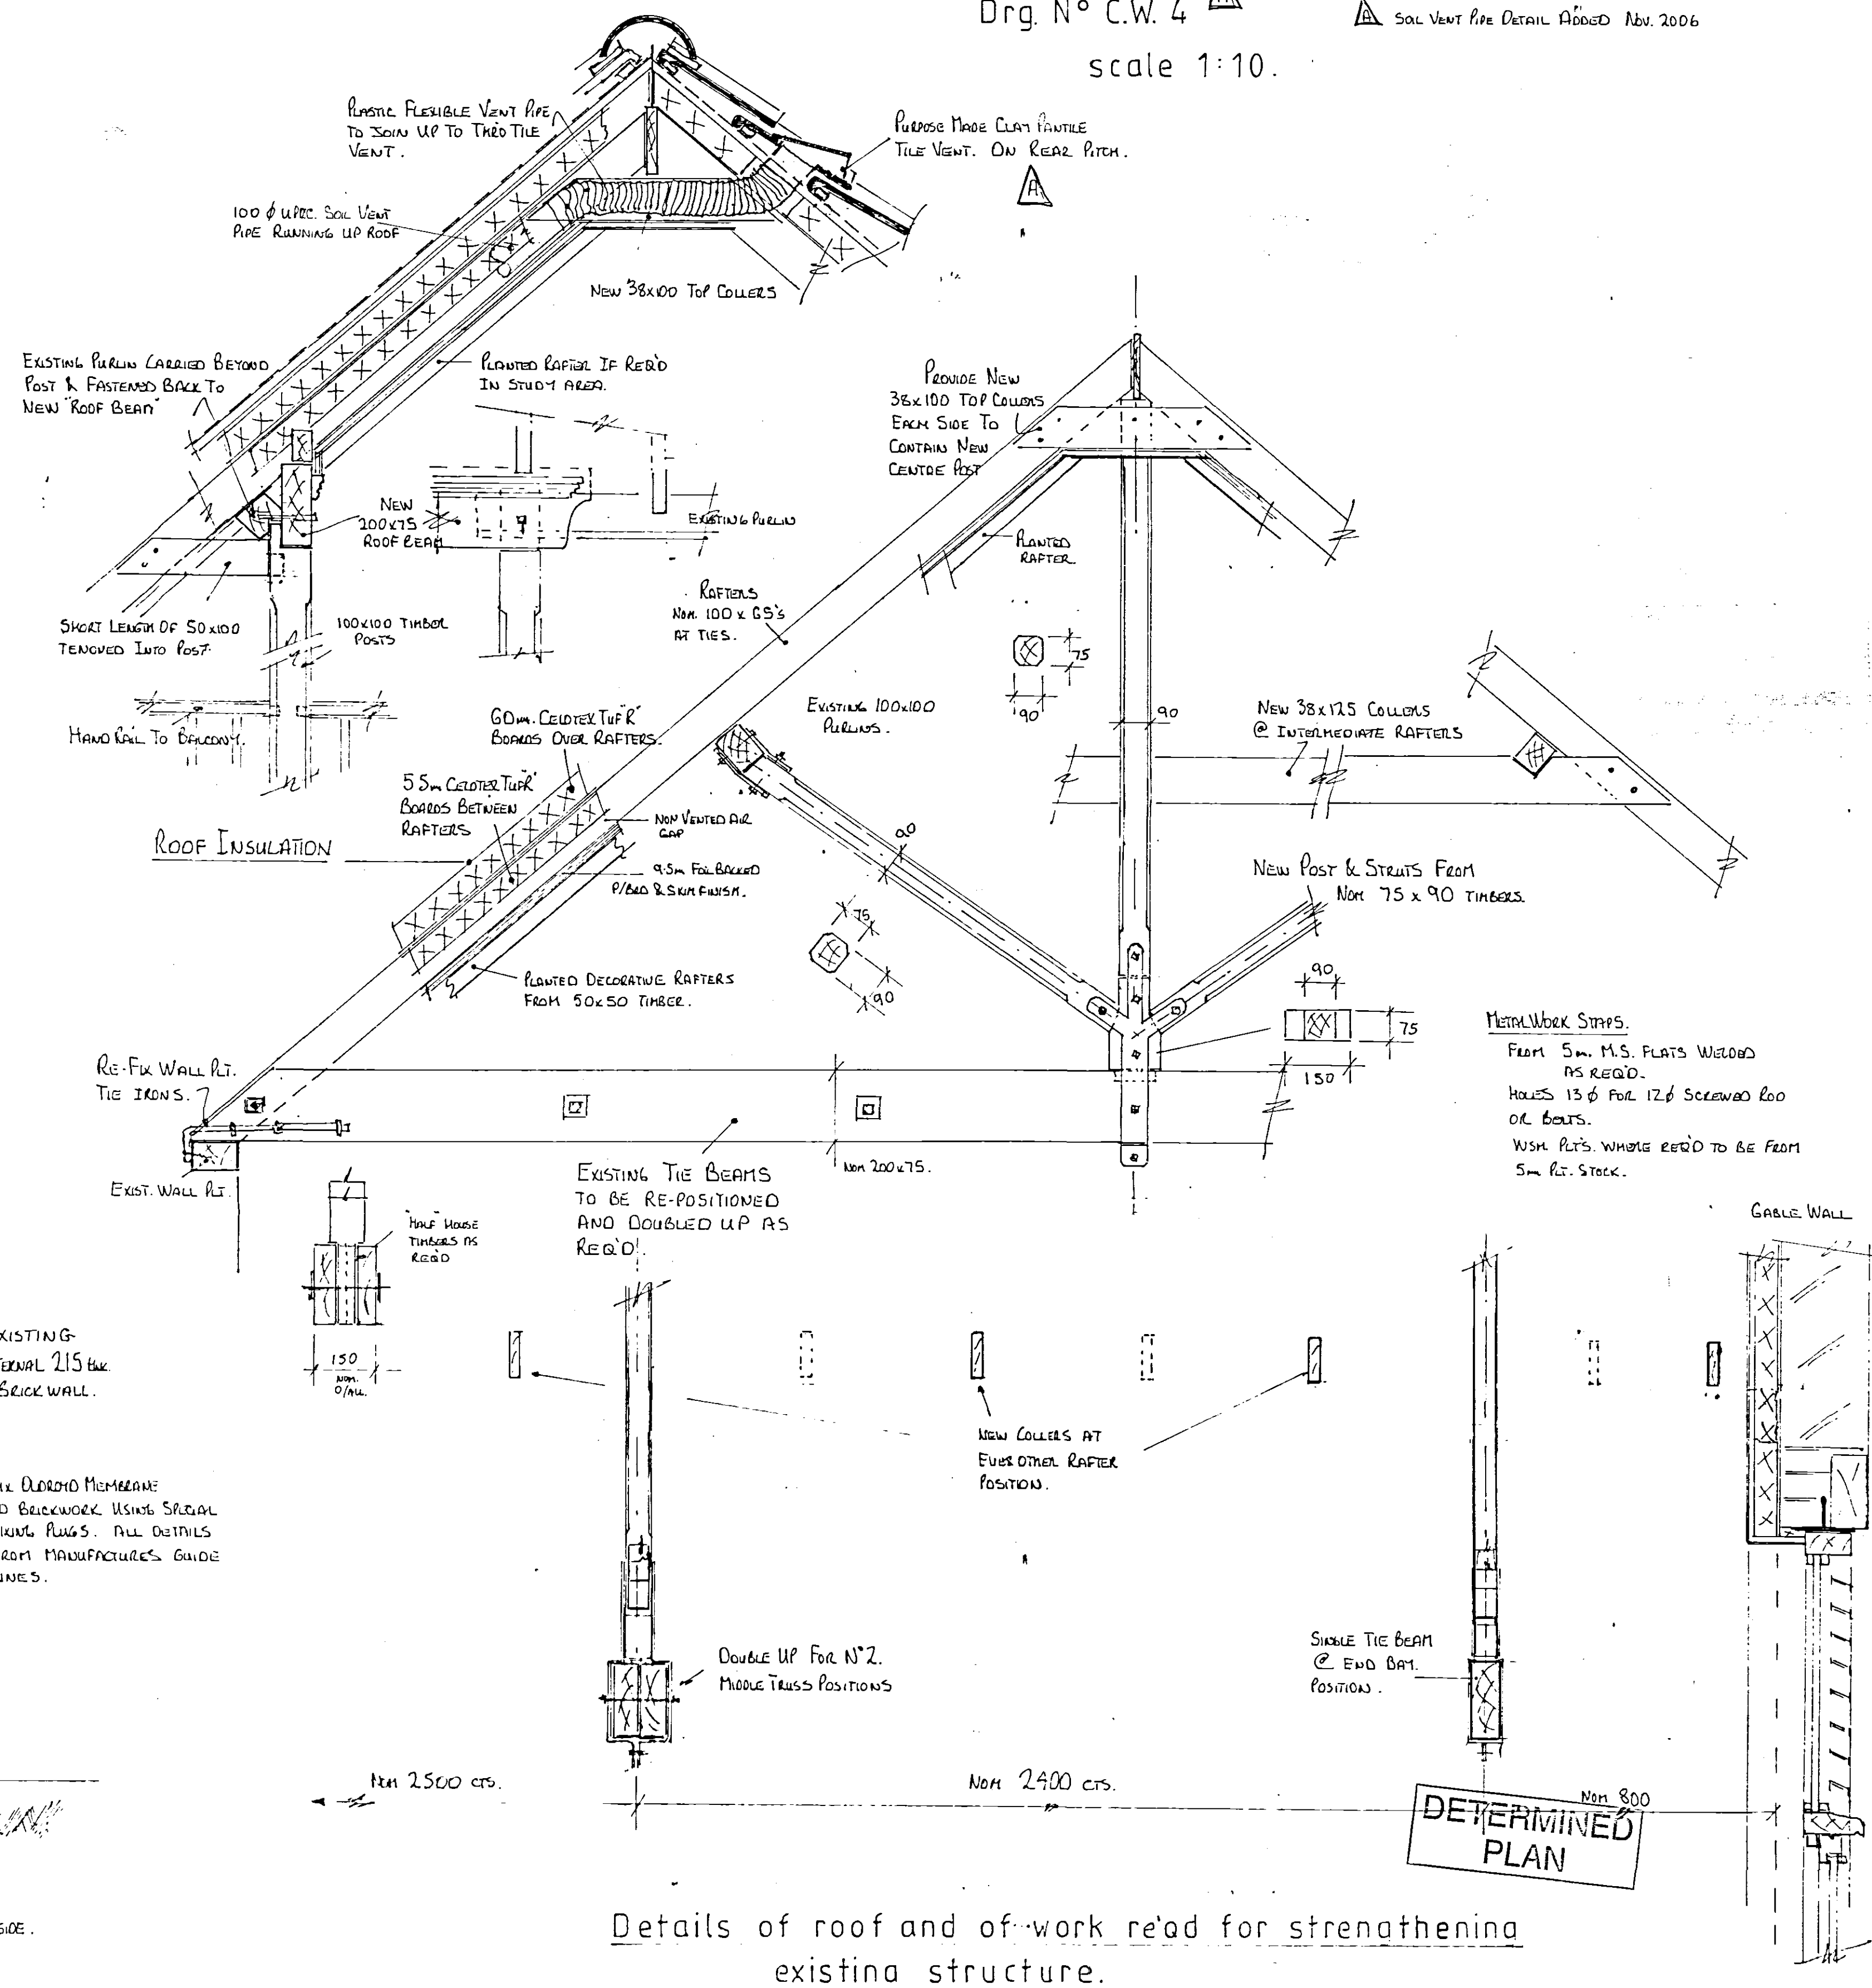


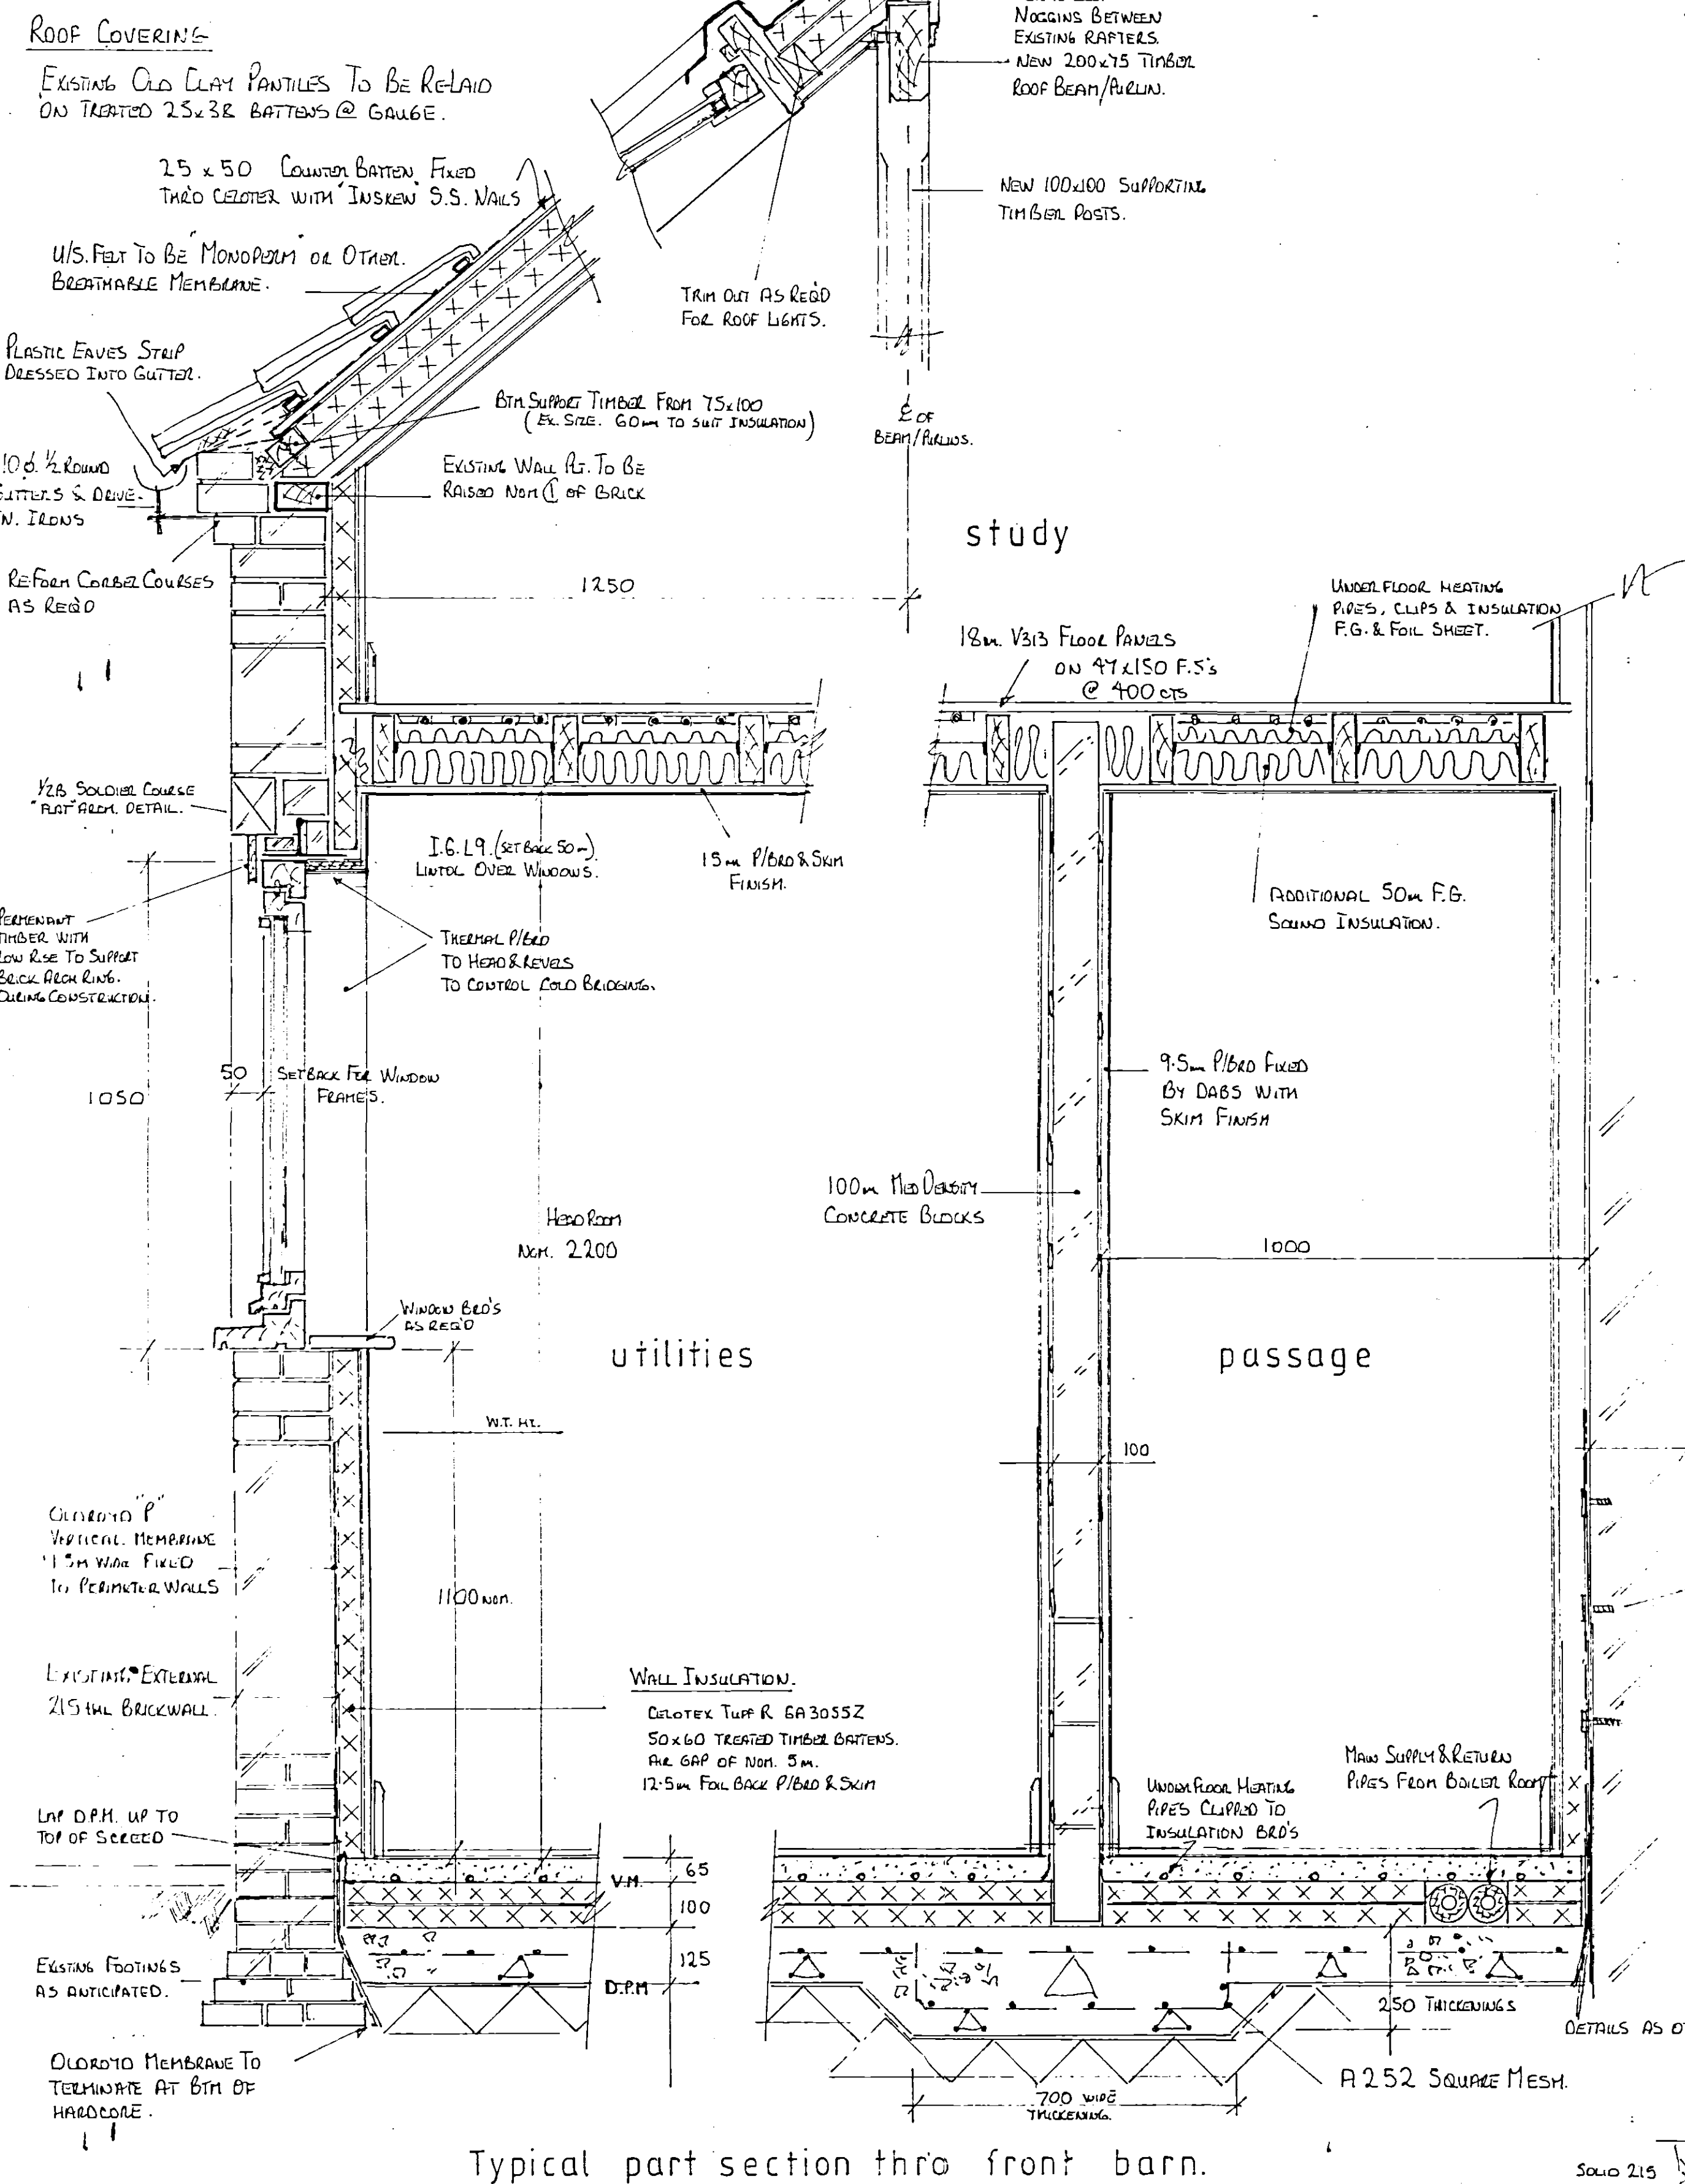

SHDC
PLANNING & DEVELOPMENT
22 NOV 2006
Ref. 1613/06