
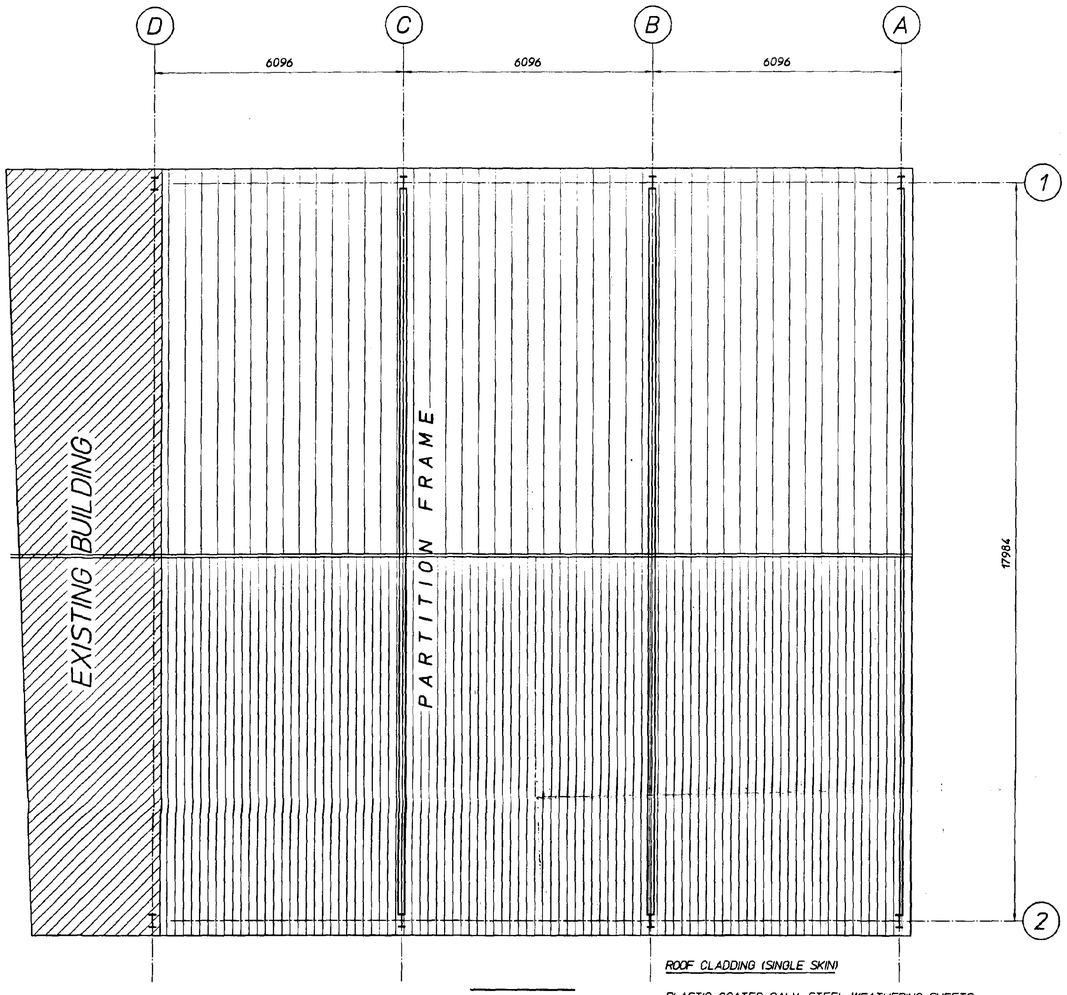


ROOF PLAN

ROOF CLADDING (SINGLE SKIN)

PLASTIC COATED GALV. STEEL WEATHERING SHEETS COLOUR:GOOSEWING GREY BS10A05 WITH ALL LAPS SEALED.FIXED IN AN OVER PURLIN POSITION & COMPLETE WITH ALL NECESSARY MATCHING FLASHINGS.FILLERS & FIXINGS. NO ROOFLIGHTS.

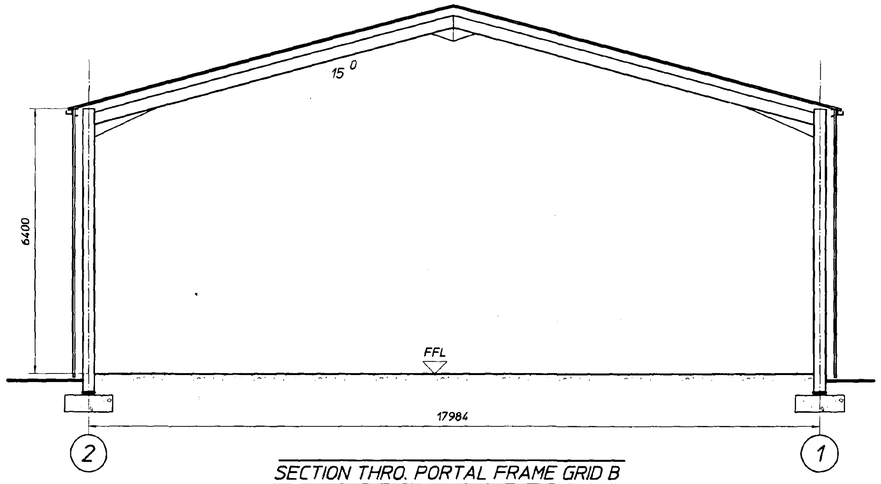


SECTION THRO. PORTAL FRAME GRID B


VERTICAL CLADDING (SINGLE SKIN)
INTERNAL PARTITION
PLASTIC COATED GALV. STEEL WEATHERING SHEETS COLOUR:OLIVE GREEN BS12B27.CLADDING FIXED IN AN OVER RAIL POSIRION & COMPLETE WITH ALL NECESSARY MATCHING FLASHINGS & FIXINGS.CLAD TO FFL

WARNING


THIS IS NOT A WORKING DRAWING.DESIGN & SPECIFICATION CHECKS MUST BE CARRIED OUT BY THE CLIENT WITH HIS CONTRACTOR BEFORE ANY PART OF THE WORK IS COMMENCED,TO ENSURE THE CLIENTS REQUIREMENTS ARE SATISFIED.

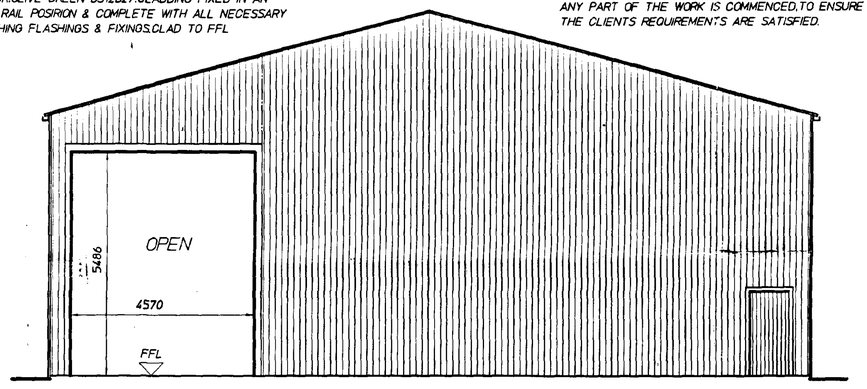

SECTION THRO. PARTITION FRAME GRID C

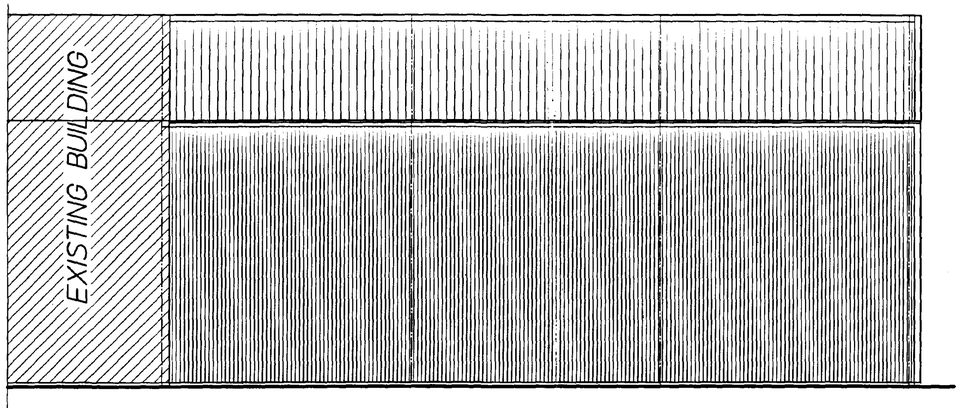

ELEVATION ON GRID LINE 2
GRID LINE 1 OPP. HAND.

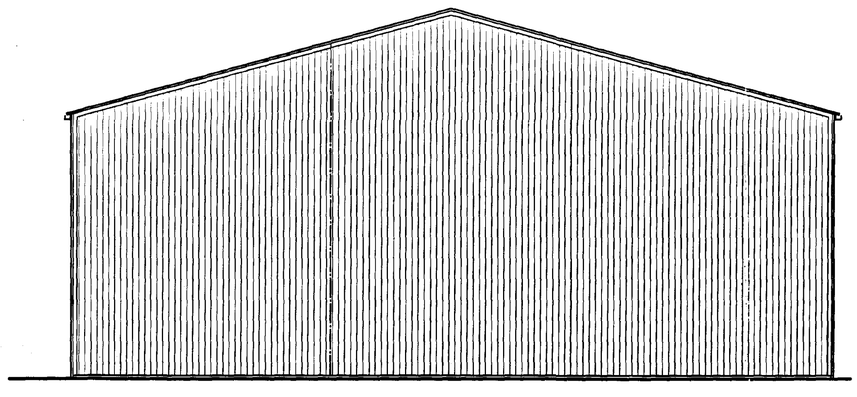

END ELEVATION GRID LINE A

VERTICAL CLADDING (SINGLE SKIN)
ALL ELEVATIONS
PLASTIC COATED GALV. STEEL WEATHERING SHEETS COLOUR:OLIVE GREEN BS12B27.CLADDING FIXED IN AN OVER RAIL POSIRION & COMPLETE WITH ALL NECESSARY MATCHING FLASHINGS & FIXINGS.CLAD TO LAP FFL.
INTERNAL SPRAY FOAM BY OTHERS.
ALLOW FOR TRIMMING OF 4 NO. VENTS SIZE T.B.A

SOUTH HOLLAND DC
HOUSING & PLANNING
08 FEB 1999
Ref: 0113 99

DRG No. 1798/1

D.A.GREEN & SONS LTD.
WHAPLODE, SPALDING,
LINCS, PE12 6TL.
Tel: 01406 370585.
Fax: 01406 370766.

GENERAL NOTES.

~~ALL WELDS 6mm CONT. FILLET WELD UNO.~~

~~ALL NOTCHES TO HAVE 10mm RADIUS.~~

~~ALL BEAMS INDICATED TOP MARK TOP.~~

REVISIONS	BY	DATE
-	-	-

DRAWING ISSUED TO

~~F~~	~~W~~	~~SP~~	~~A~~	~~AP~~	~~T~~	~~SM~~	~~ER~~
~~SC~~	~~LP~~	~~RC~~	~~CM~~	~~SO~~	~~ST~~	~~B~~	

~~S/BLAST~~	-
~~PAINT~~	-
~~REPAINT~~	-
SCALE	- 1/75
DRAWN	- MJW 27/1/99
CHKD	- MW 2/2/99

PROJECT

C. WRIGHT & SONS (GEDNEY) LTD.

SITE WHITEHOUSE FARM,
GEDNEY DYKE,
SPALDING,
LINCS.

DETAILS

PROPOSED BOX POTATO STORE

GREEN
STRUCTURAL

DRG No. 1798/1

DETERMINED