

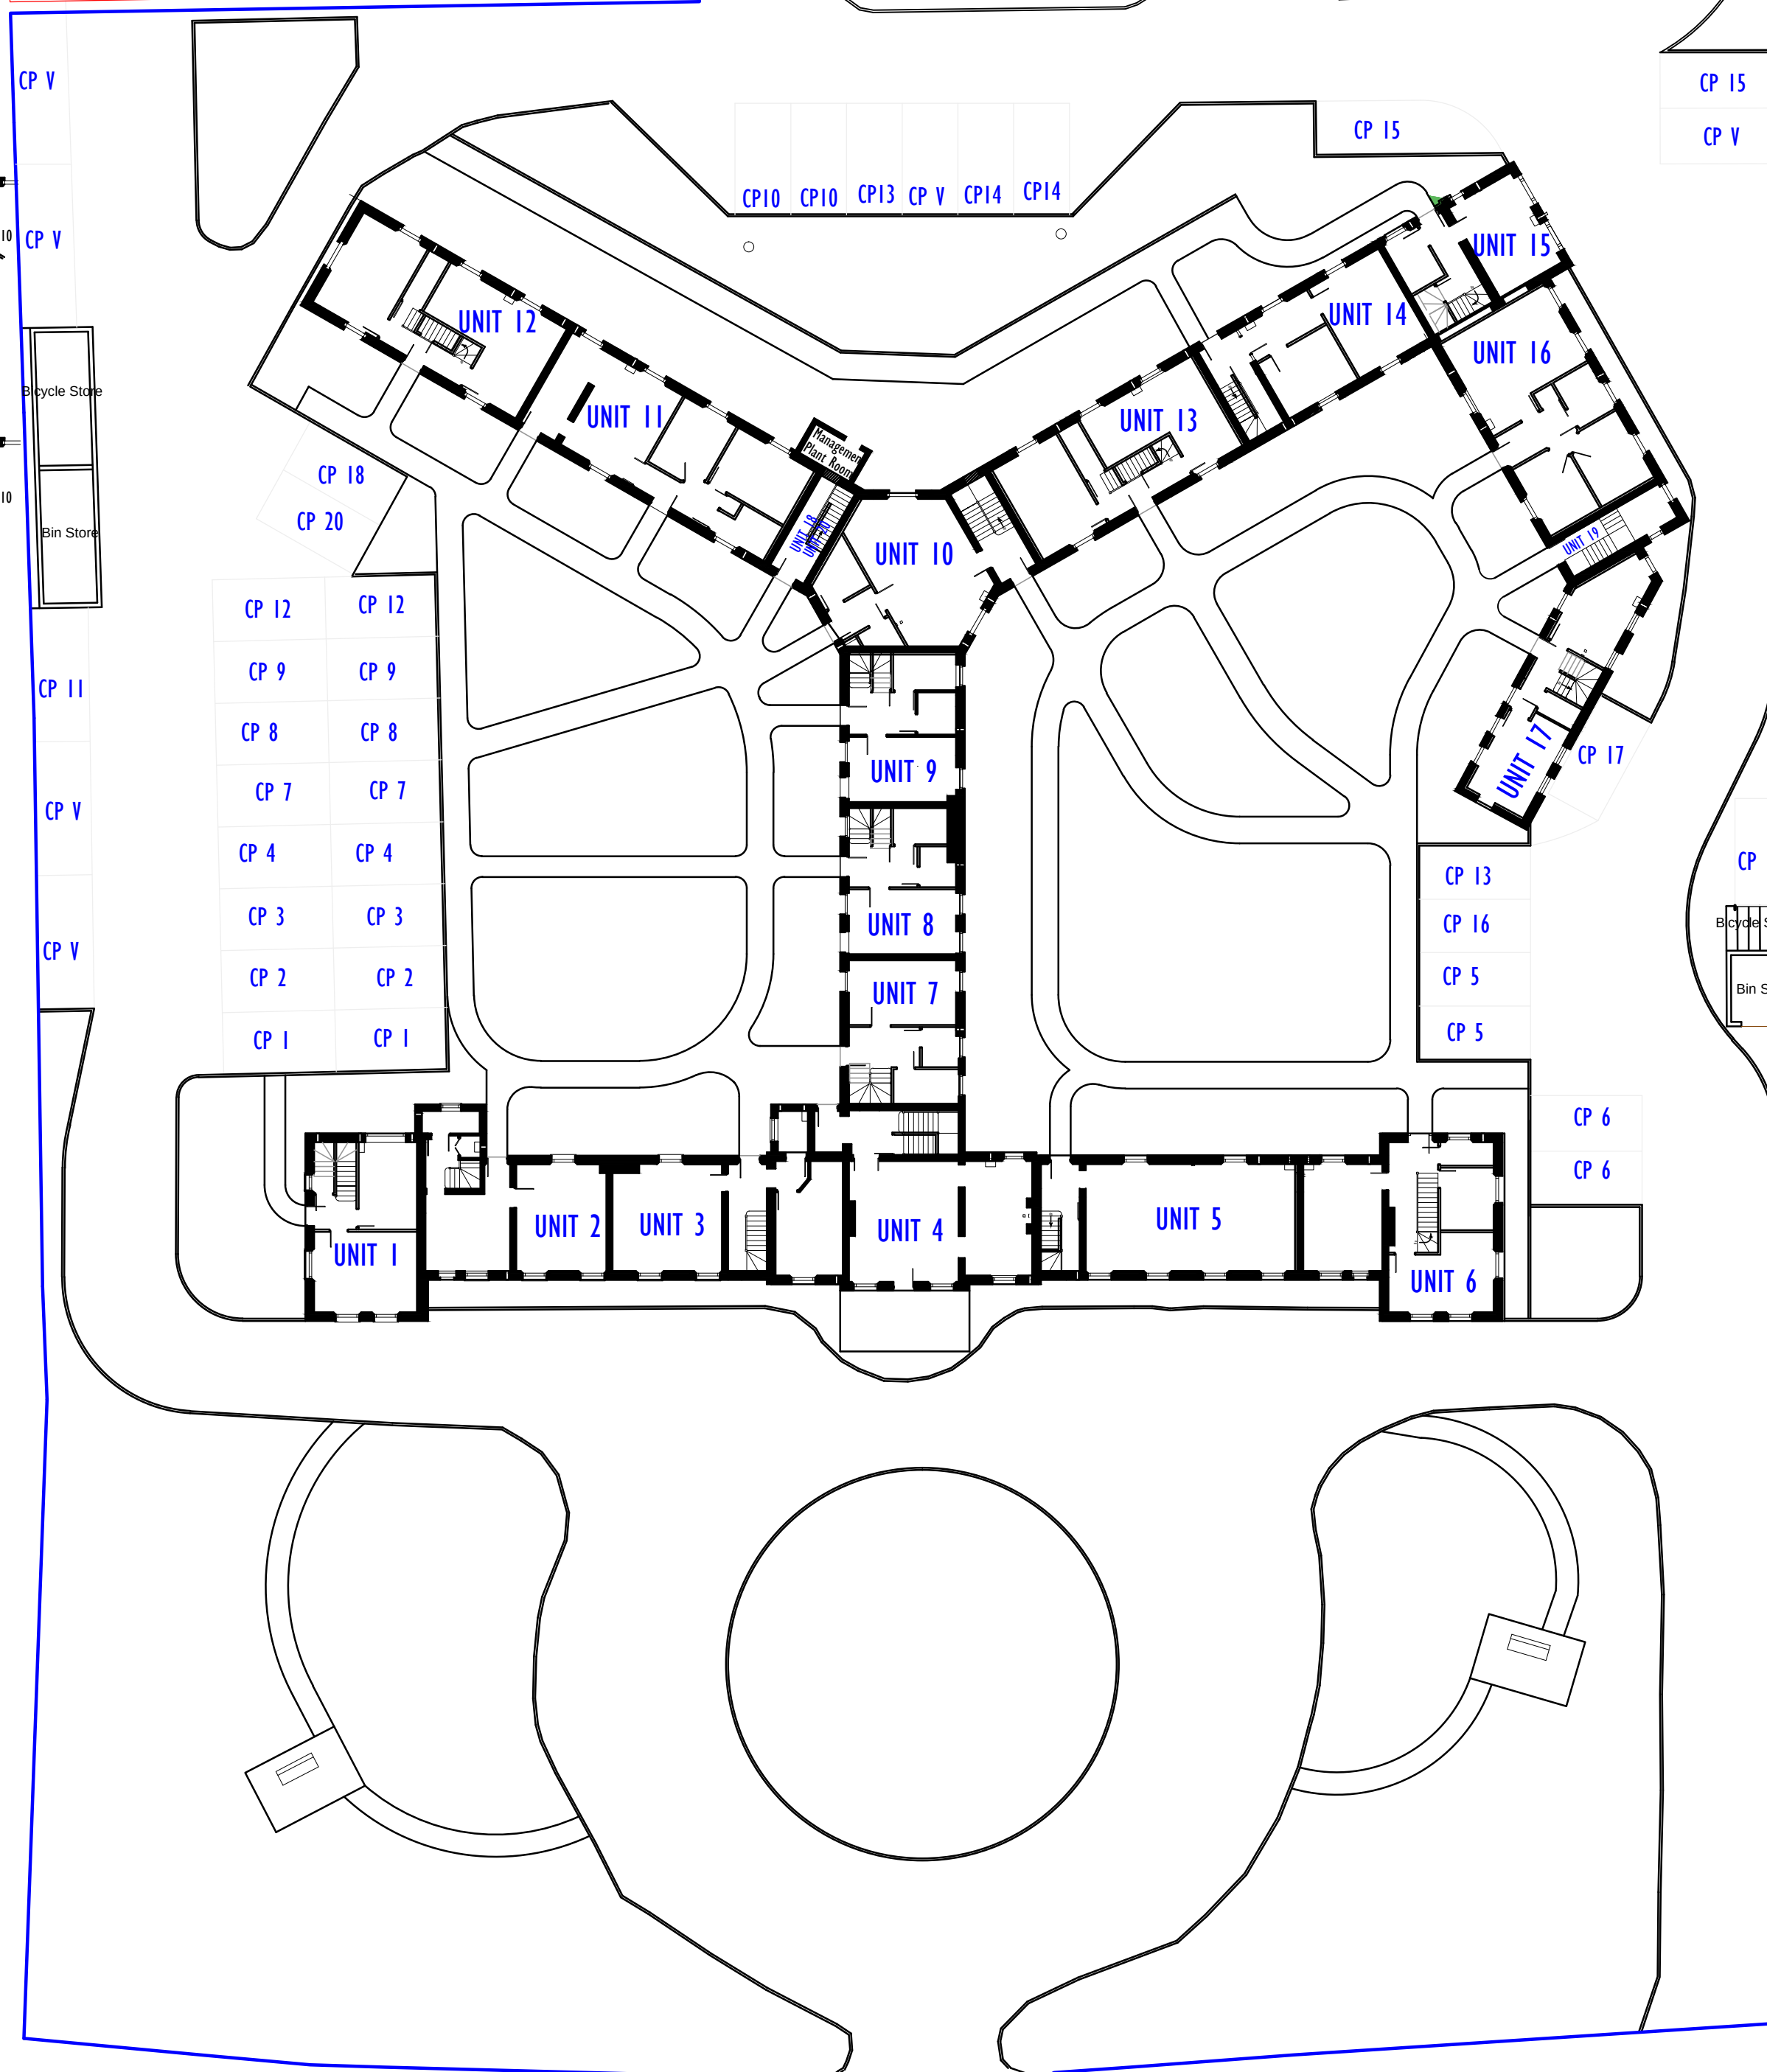


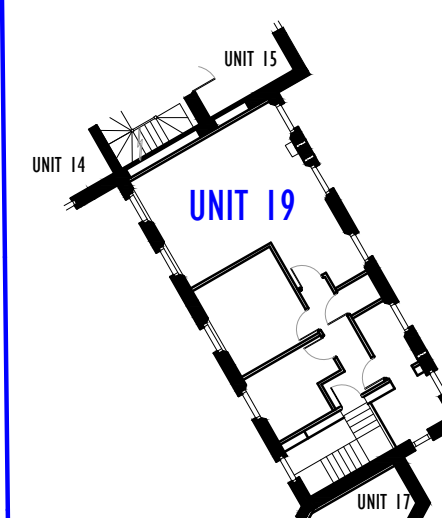

18-Dwellings

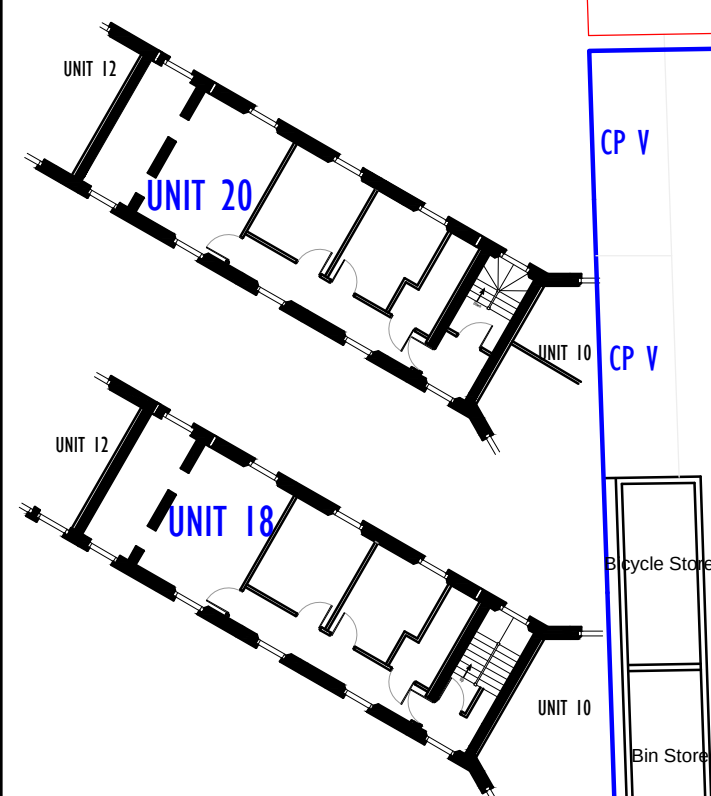

FLEET ROAD

PLAN-1 DESIGN