


EXISTING GROUND FLOOR LAYOUT
1:100

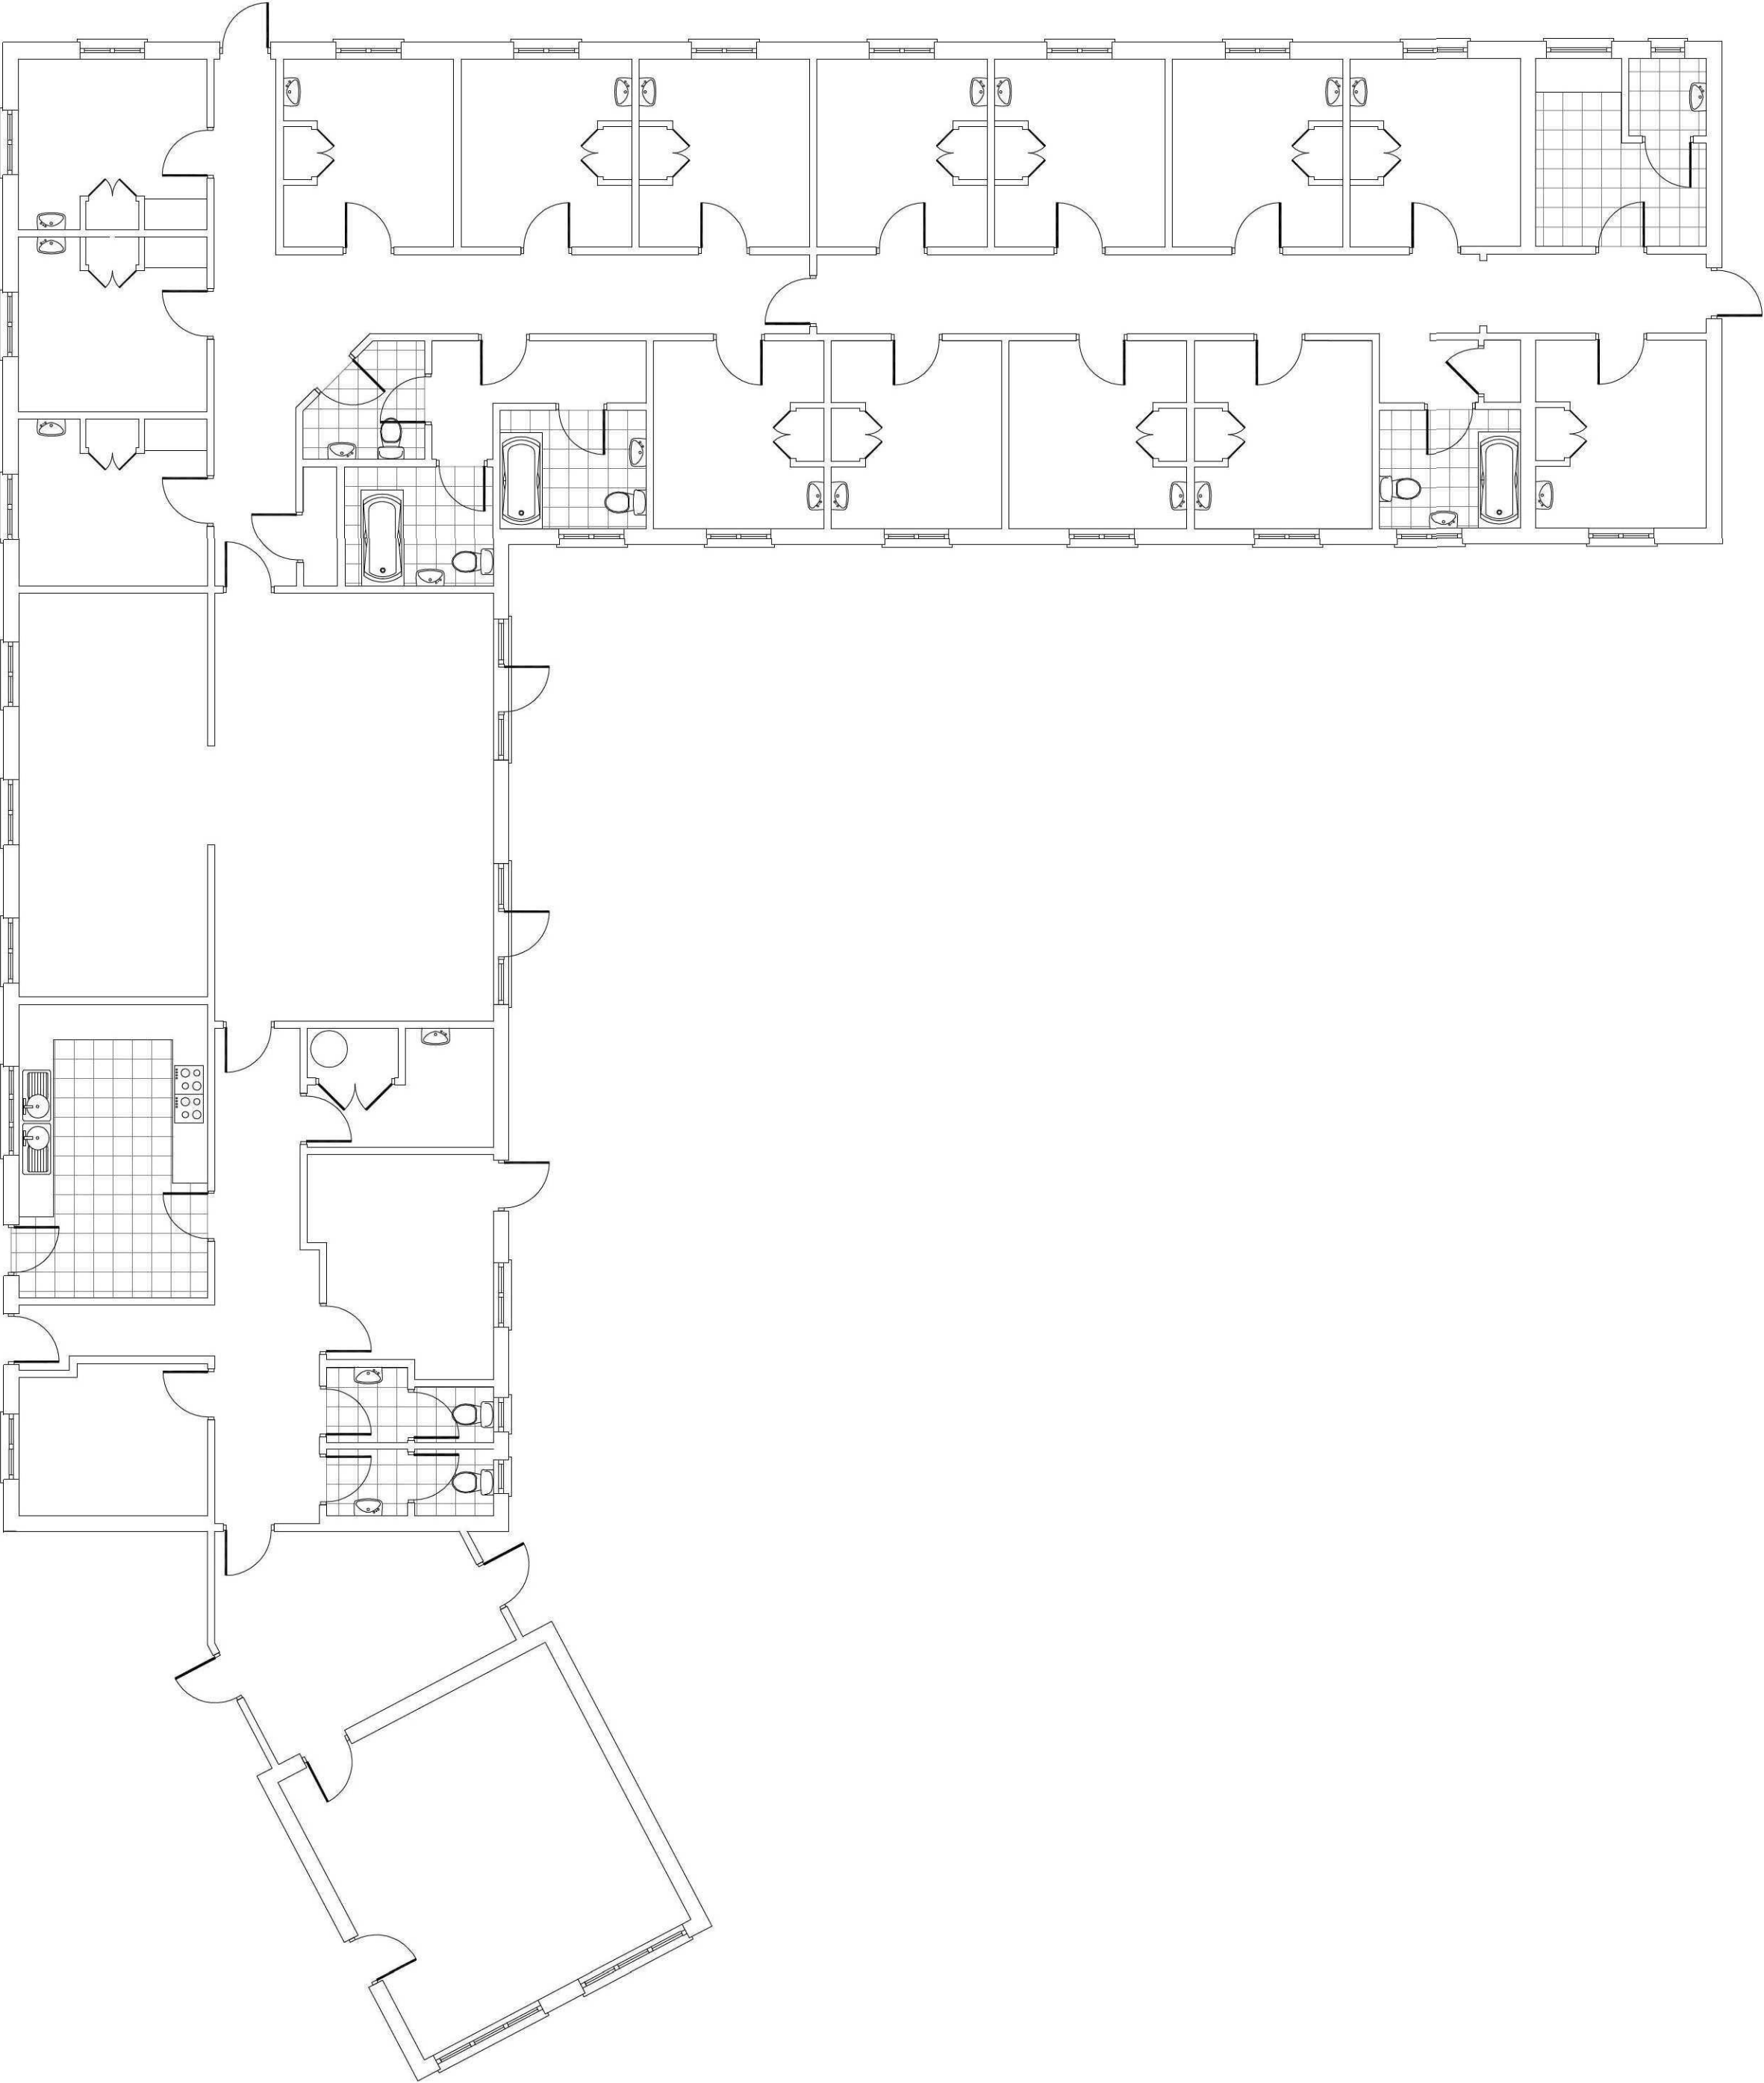

Notes			
1.	No Dimensions are to be scaled from this drawing.		
2.	Contractors must verify all figured dimensions at site before commencing any work or making any Shop drawings.		
3.	This drawing is the sole copyright of Savills and no part may be reproduced without the written consent of the above.		
4.	Site Location Plans are prepared from the Ordnance Survey Map with the sanction of the Controller of H.M. Stationery Office. Crown Copyright Reserved.		
No.	Revisions	By	Date

Savills PLANNING
UNEX HOUSE 132-134 HILLS ROAD CAMBRIDGE CB2 8PA
Telephone: (01223) 347000
Facsimile: (01223) 347111
www.savills.com

Client:
CAPRICORN COTTAGE LIMITED
(IN ADMINISTRATION)

Job:
CAPRICORN COTTAGE,
EASTGATE, FLEET,
HOLBEACH, SPALDING, PE12 8ND

Drawing Title:
EXISTING LAYOUT PLAN

Scale 1:100 @ A2	Date FEB 2012
Drawn By MJ	Checked By AH
Drawing No. 246 / 075 / 003	Rev. Job No. CAPL 246075