
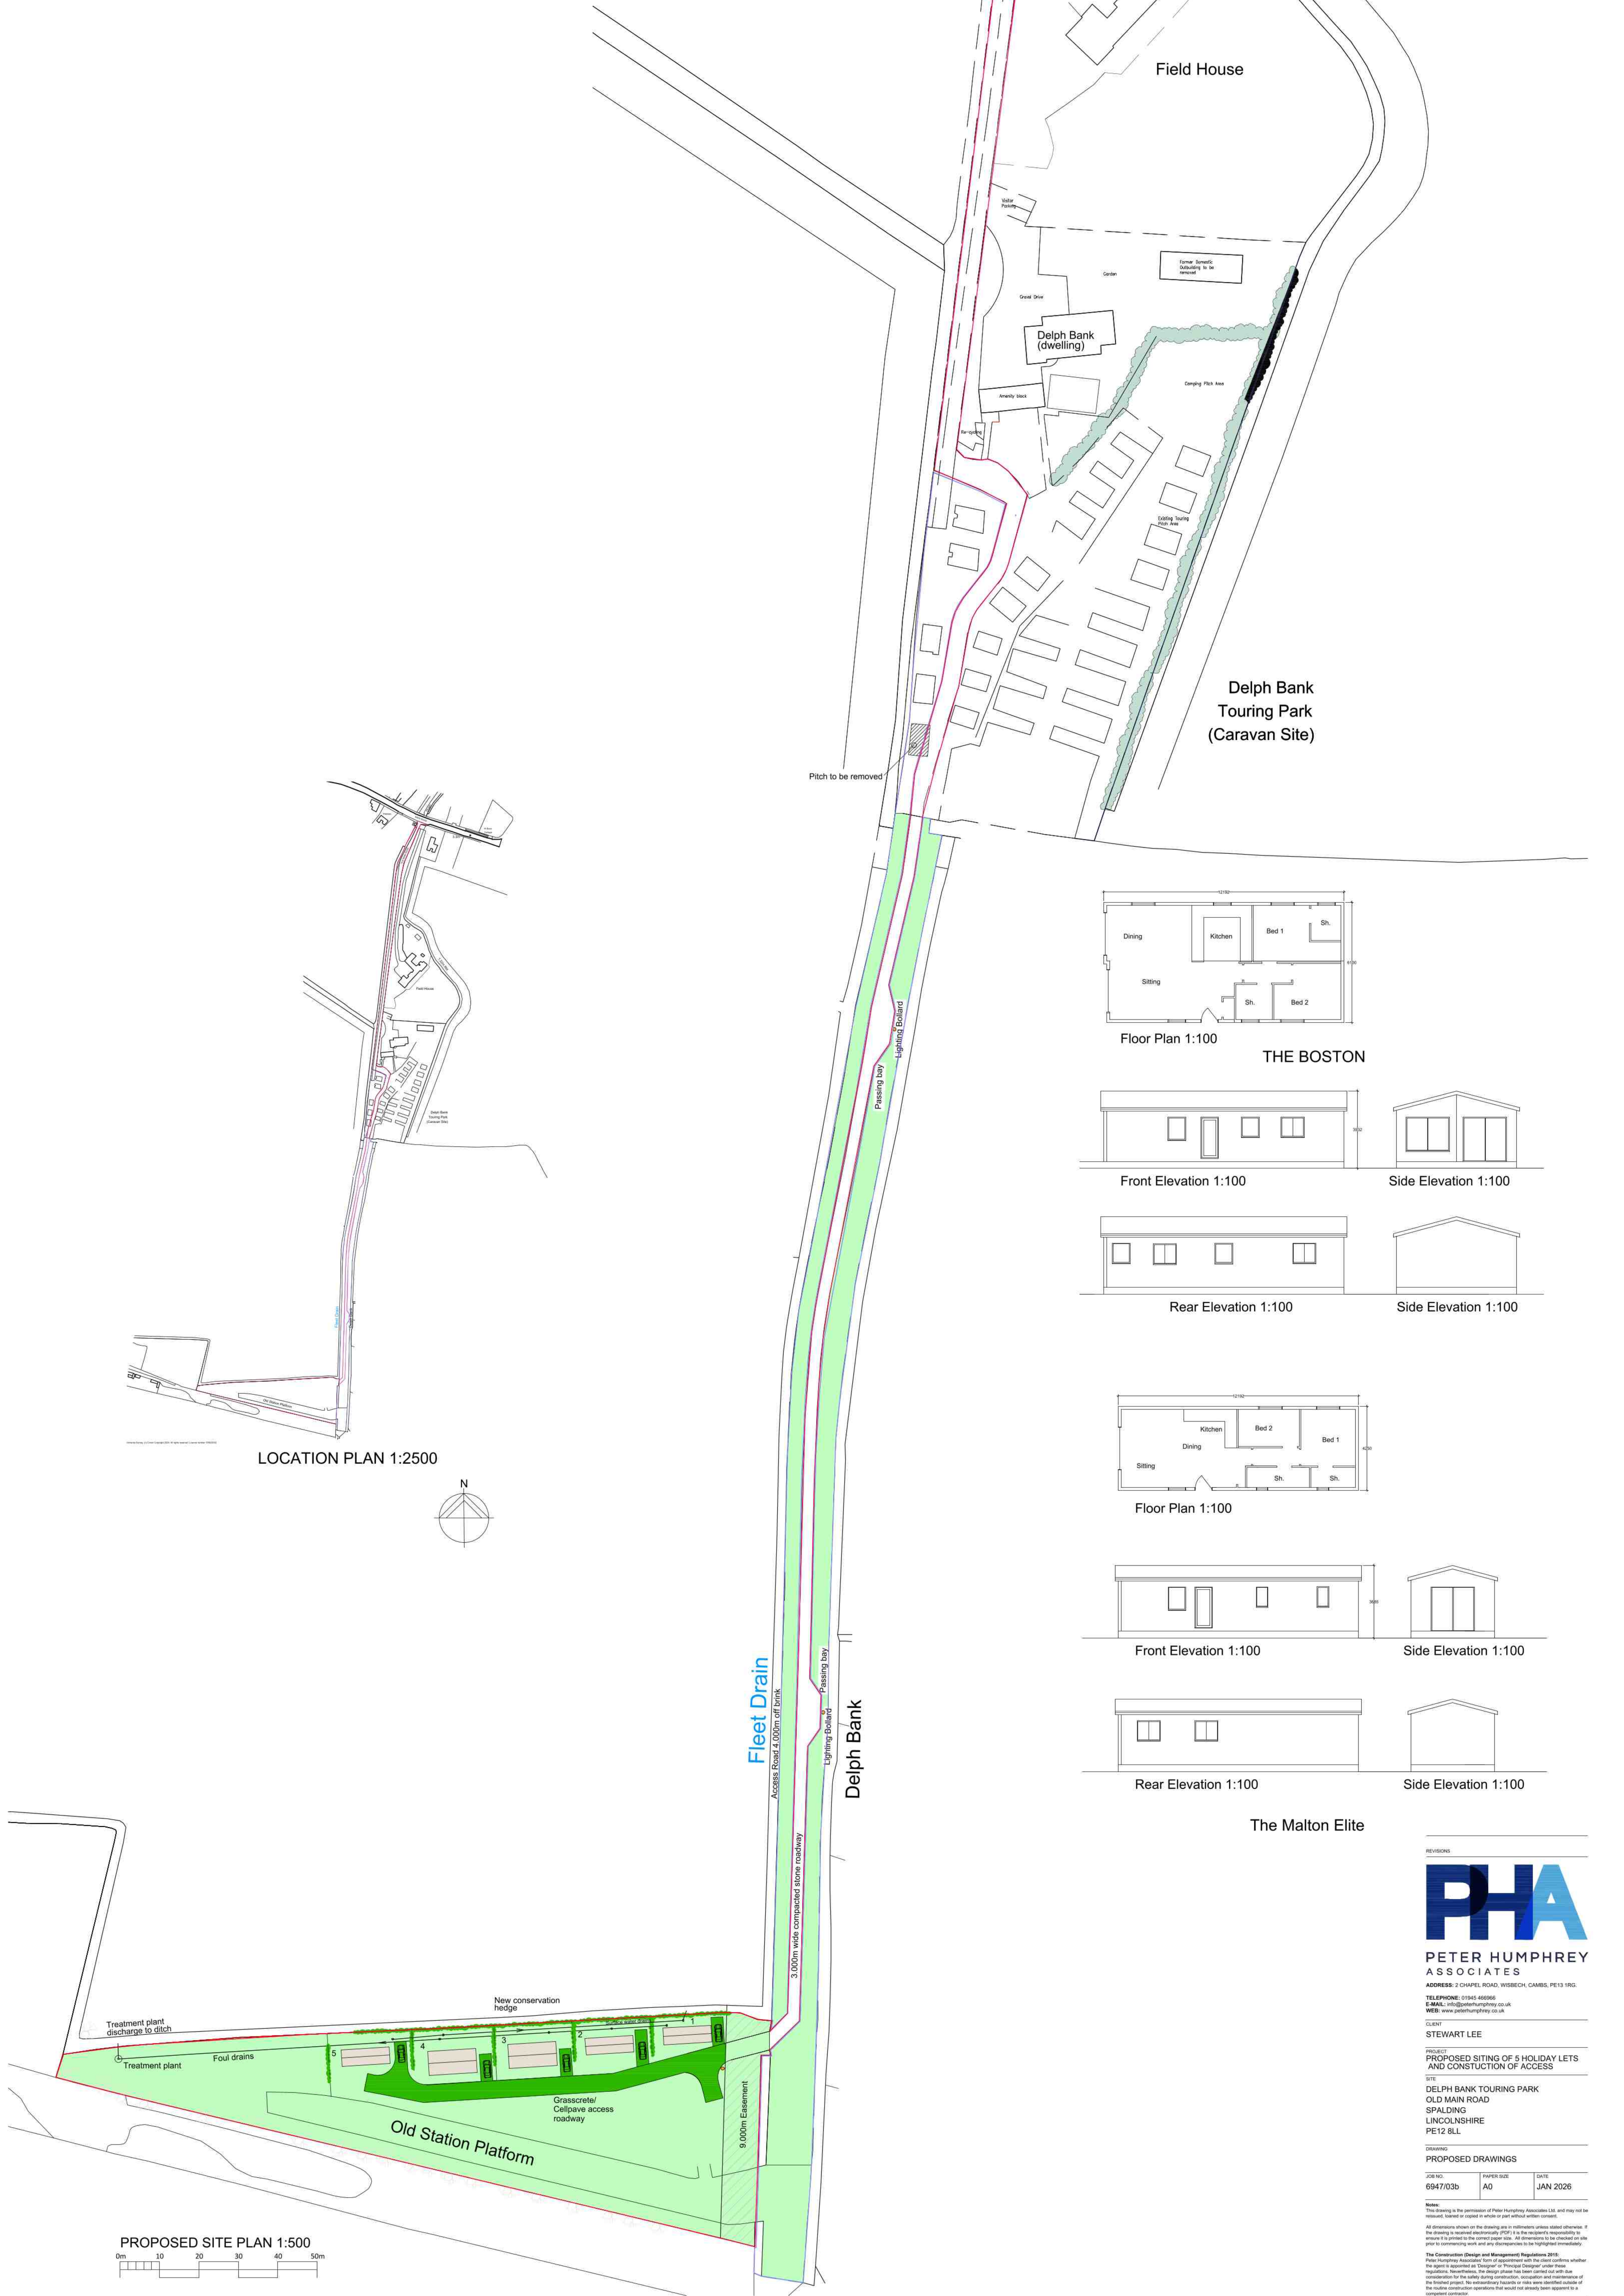
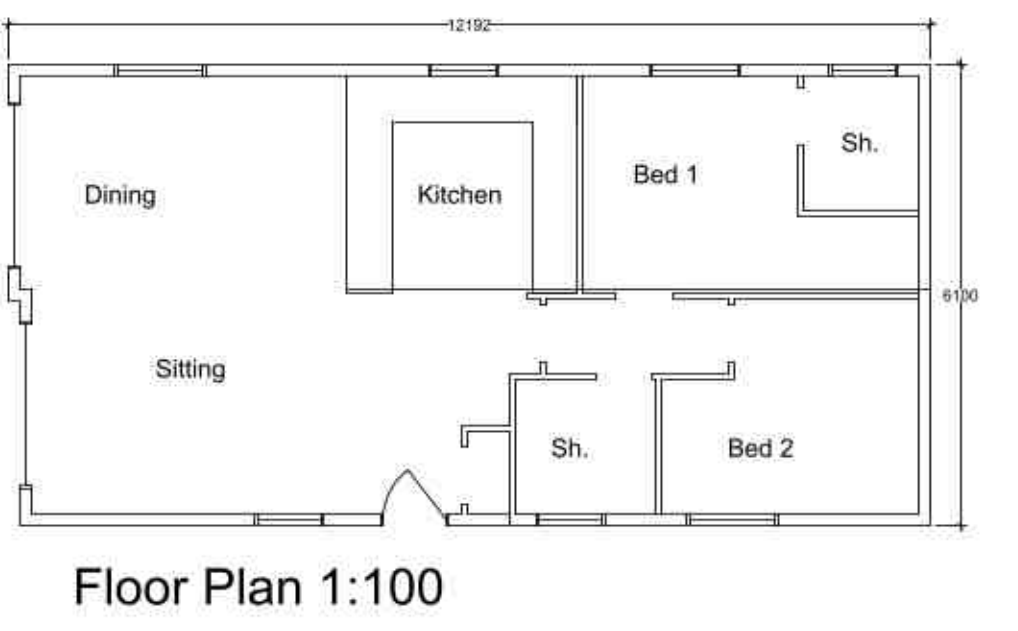


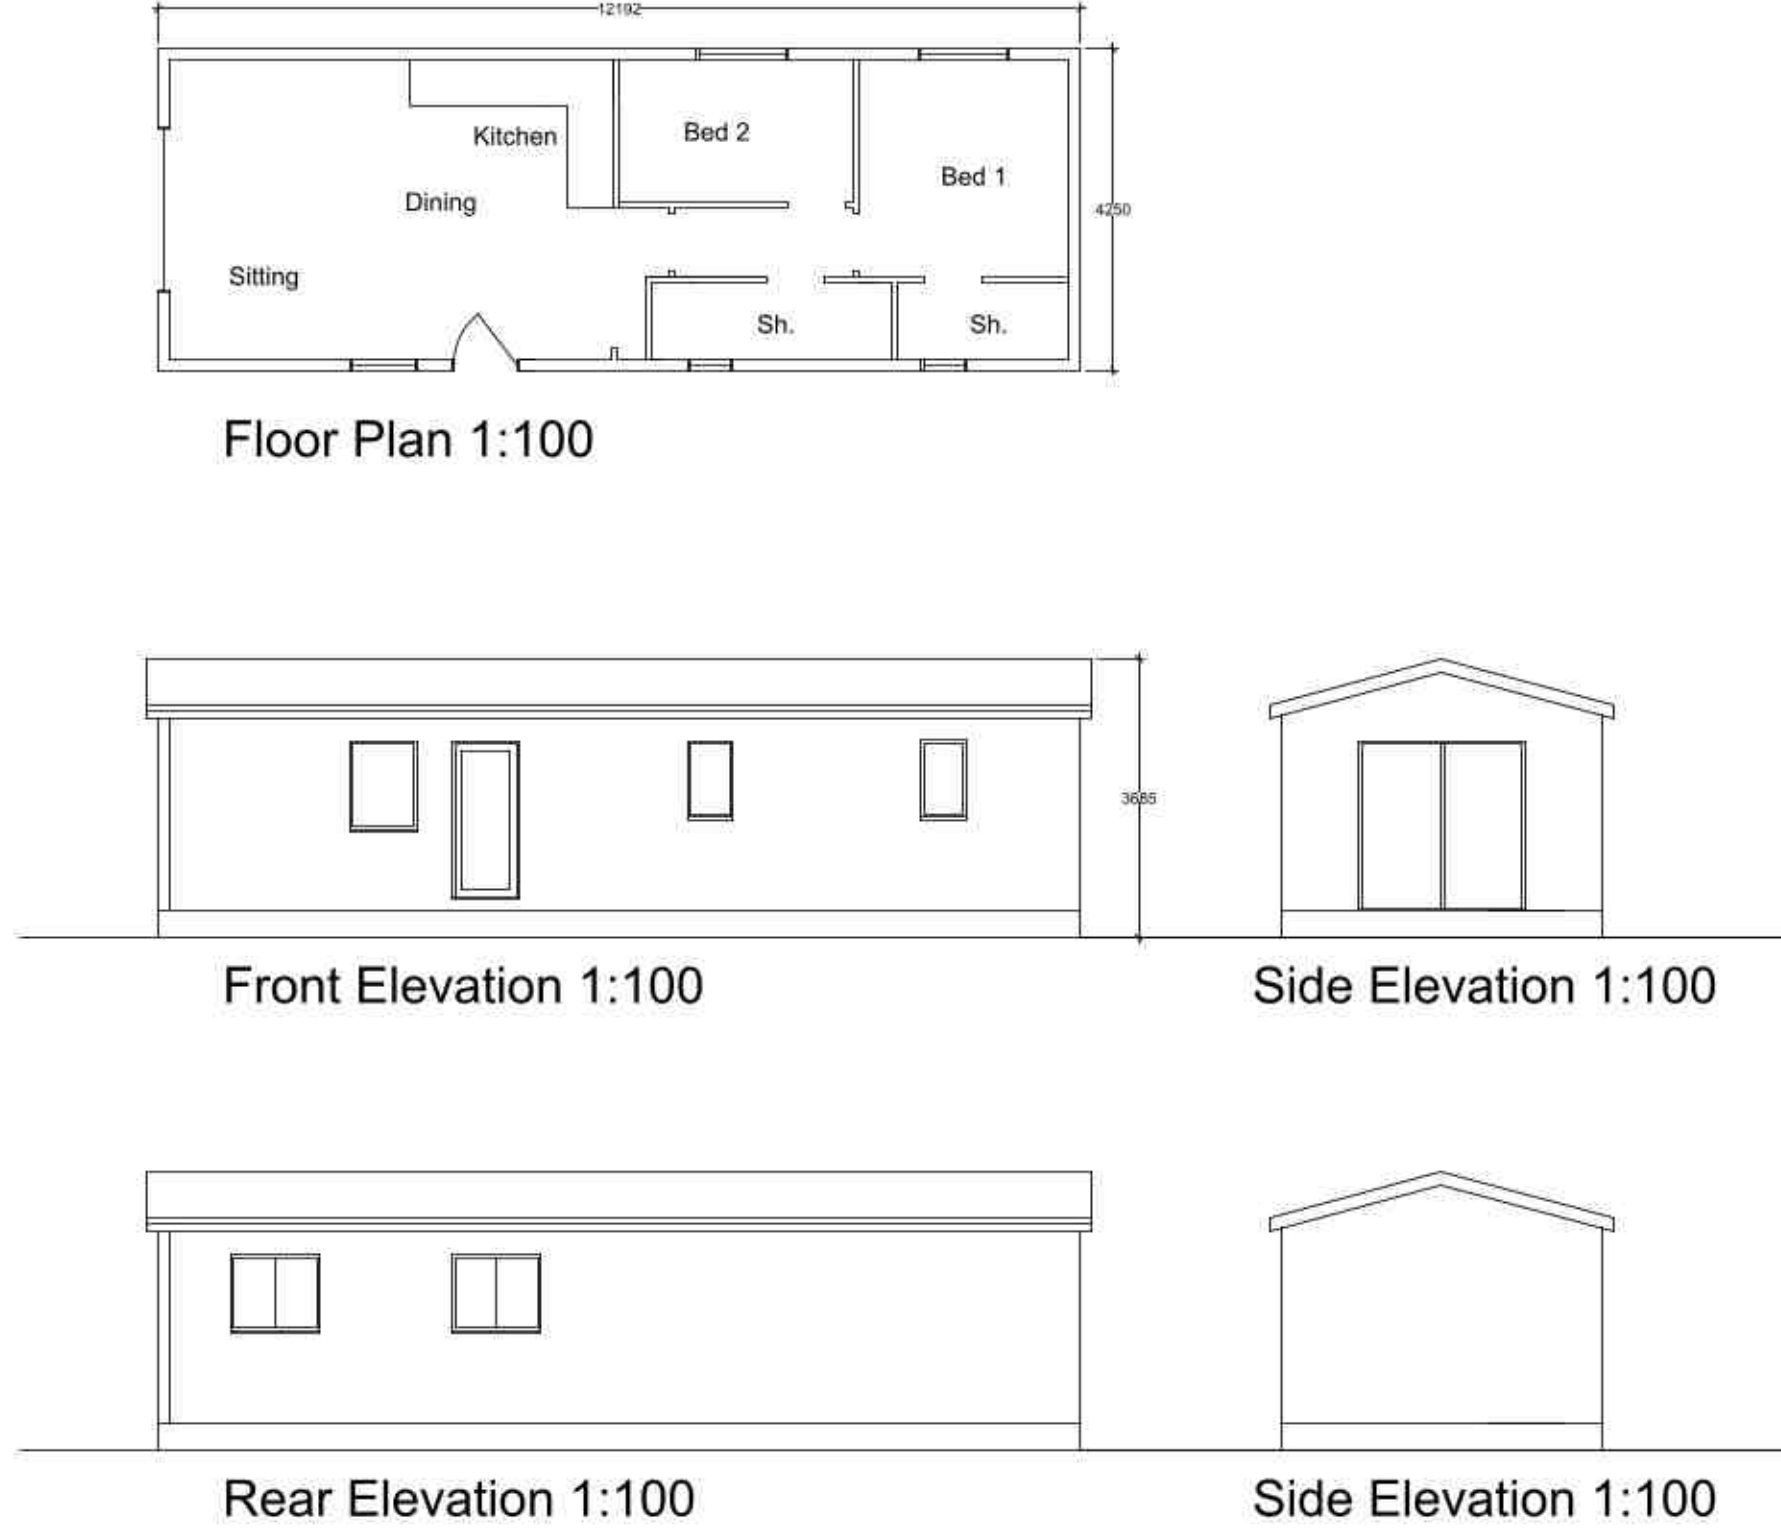

REVISIONS

PHA
PETER HUMPHREY
ASSOCIATES

ADDRESS: 2 CHAPEL ROAD, WISBECH, CAMBS, PE13 1RG
TELEPHONE: 01945 466666
E-MAIL: info@peterhumphrey.co.uk
WEB: www.peterhumphrey.co.uk

CLIENT
STEWART LEE

PROJECT
PROPOSED SITING OF 5 HOLIDAY LETS
AND CONSTRUCTION OF ACCESS

SITE
DELPH BANK TOURING PARK
OLD MAIN ROAD
SPALDING
LINCOLNSHIRE
PE12 8LL

DRAWING
PROPOSED DRAWINGS

JOB NO. 6947/03b	PAPER SIZE A0	DATE JAN 2026
---------------------	------------------	------------------

Notes:
This drawing is the property of Peter Humphrey Associates Ltd. and may not be
reproduced, stored or copied in whole or part without written consent.
All dimensions shown on the drawing are in millimeters unless stated otherwise. If
the drawing is required electronically (PDF) it is the recipient's responsibility to
ensure it is printed to the correct paper size. All dimensions to be checked on site
prior to commencing work and any discrepancies to be highlighted immediately.
The Construction (Design and Management) Regulations 2015:
The agent is appointed as Designer or Principal Designer under these
regulations. Nevertheless, the design phase has been carried out with due
consideration for the safety during construction, occupation and maintenance of
the finished project. No extraordinary hazards or risks were identified outside of
the routine construction operations that would not already be apparent to a
competent contractor.