


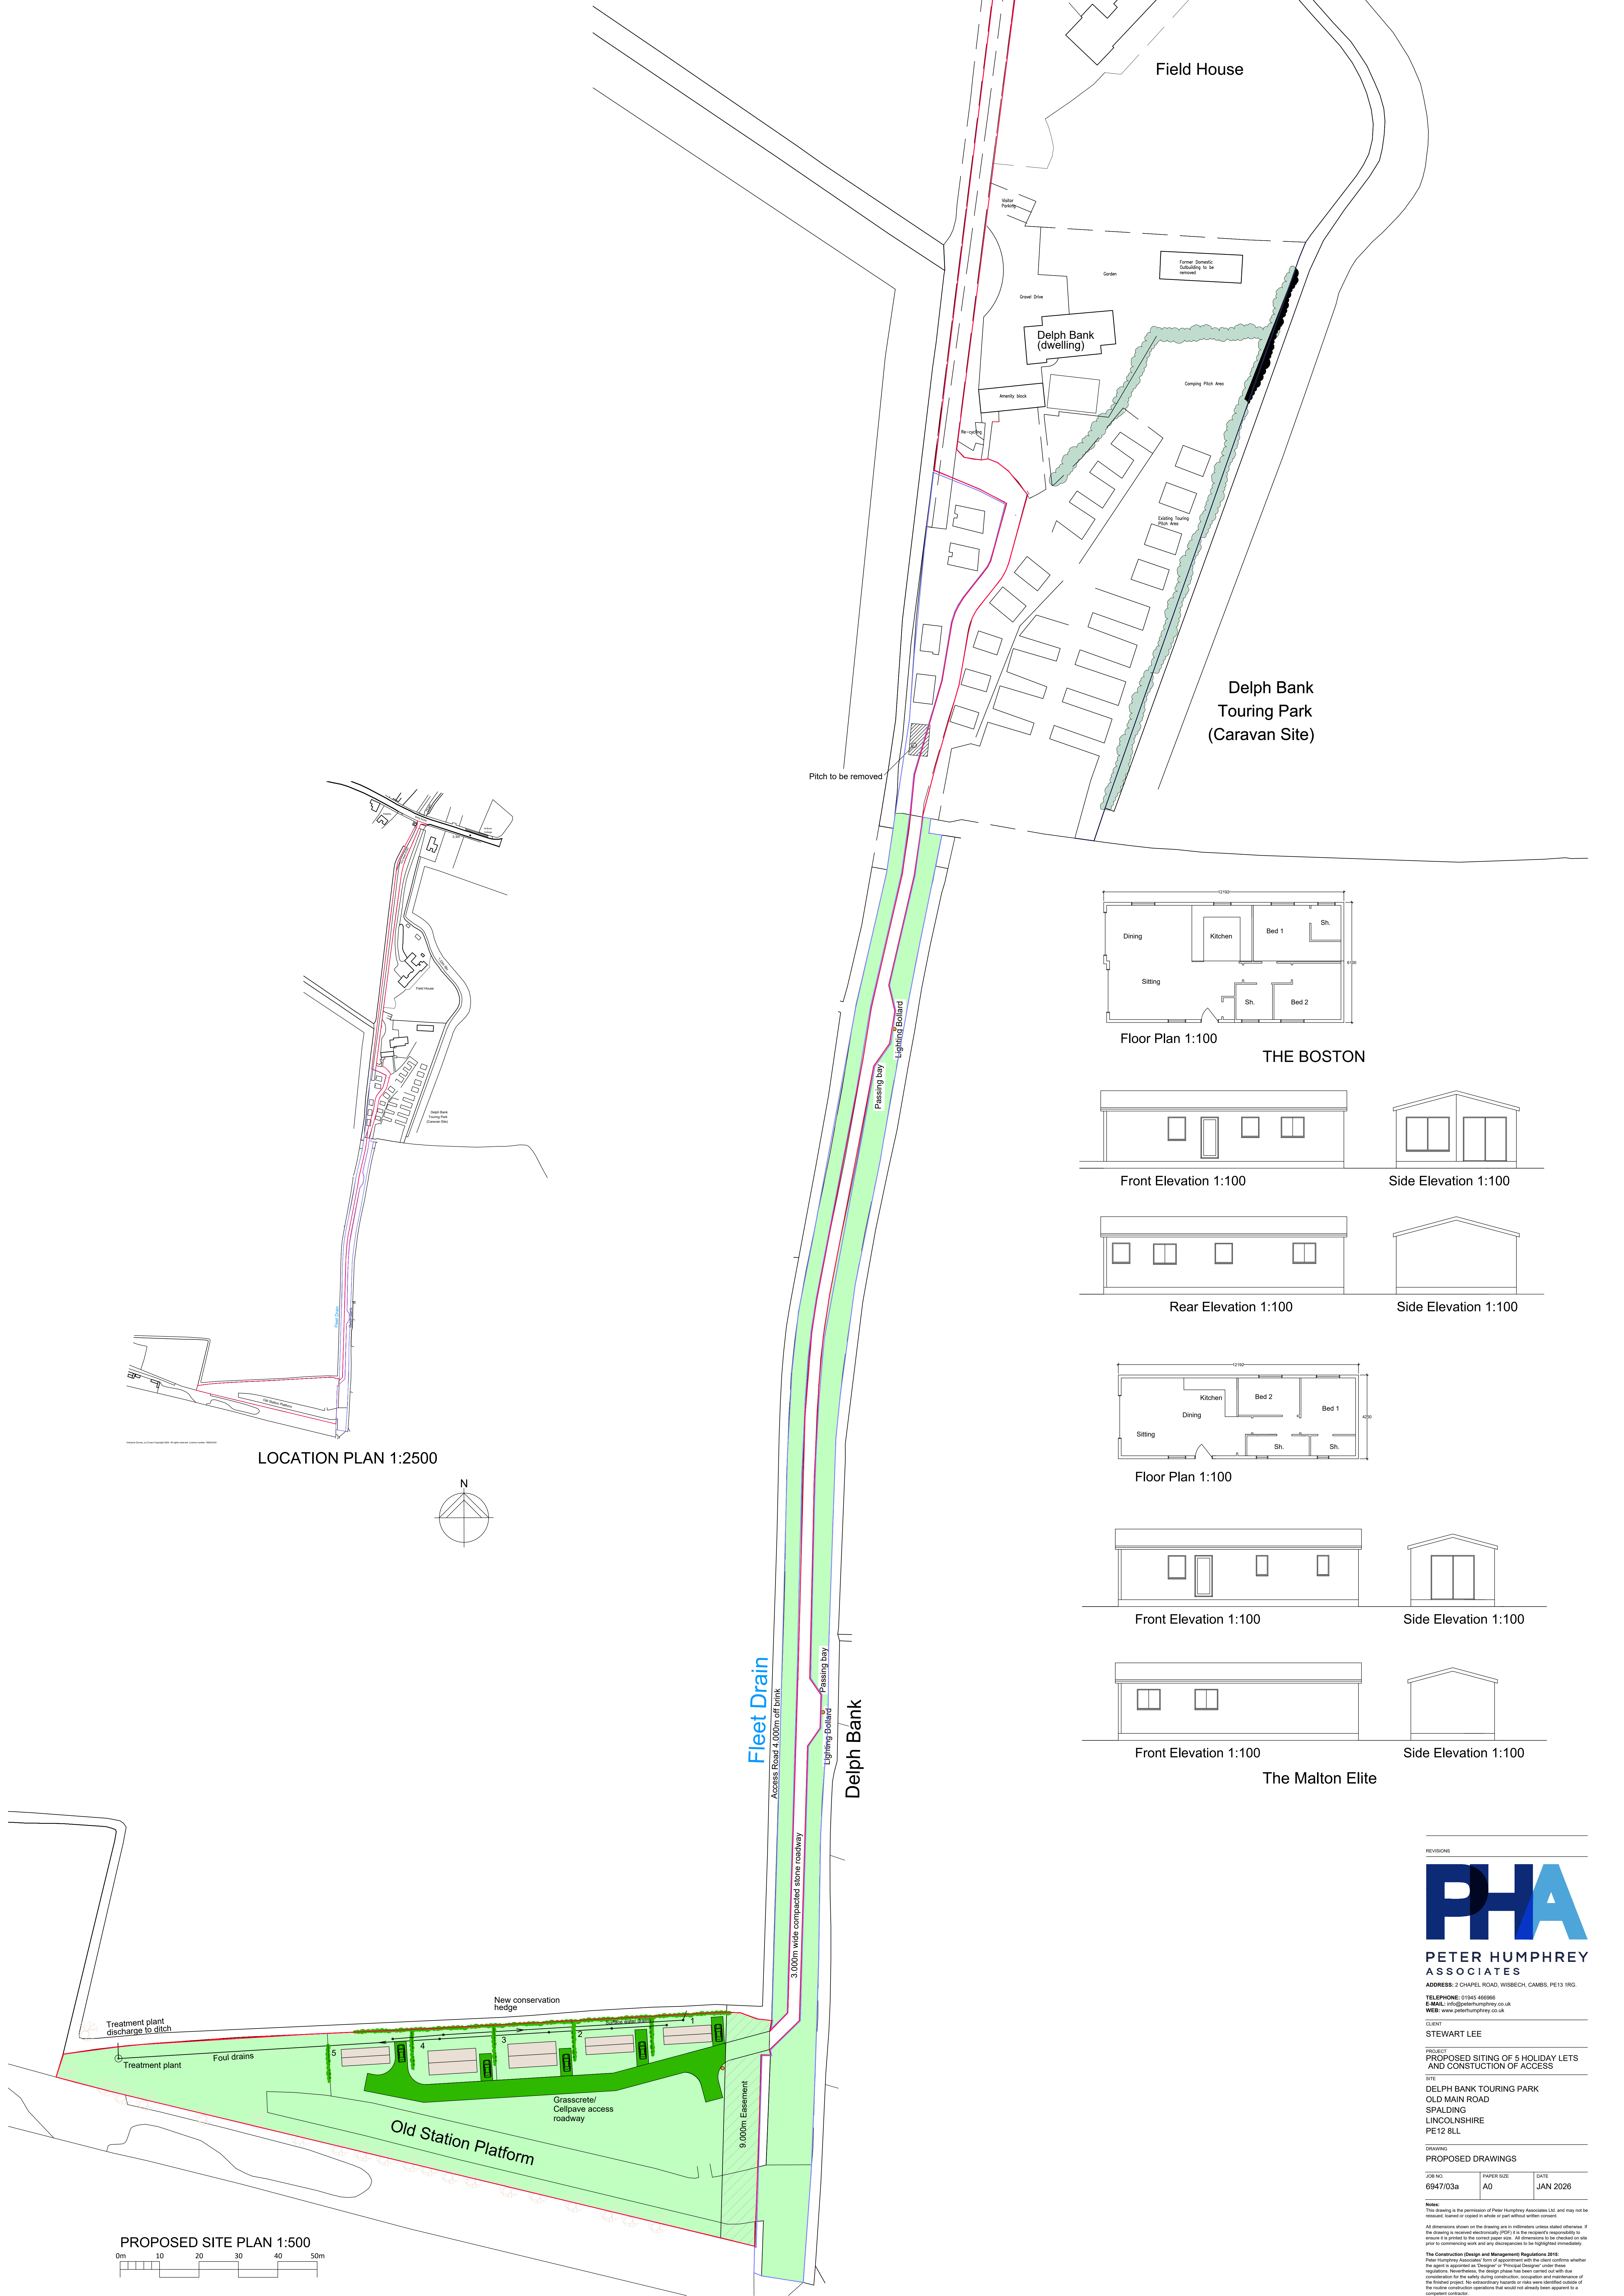
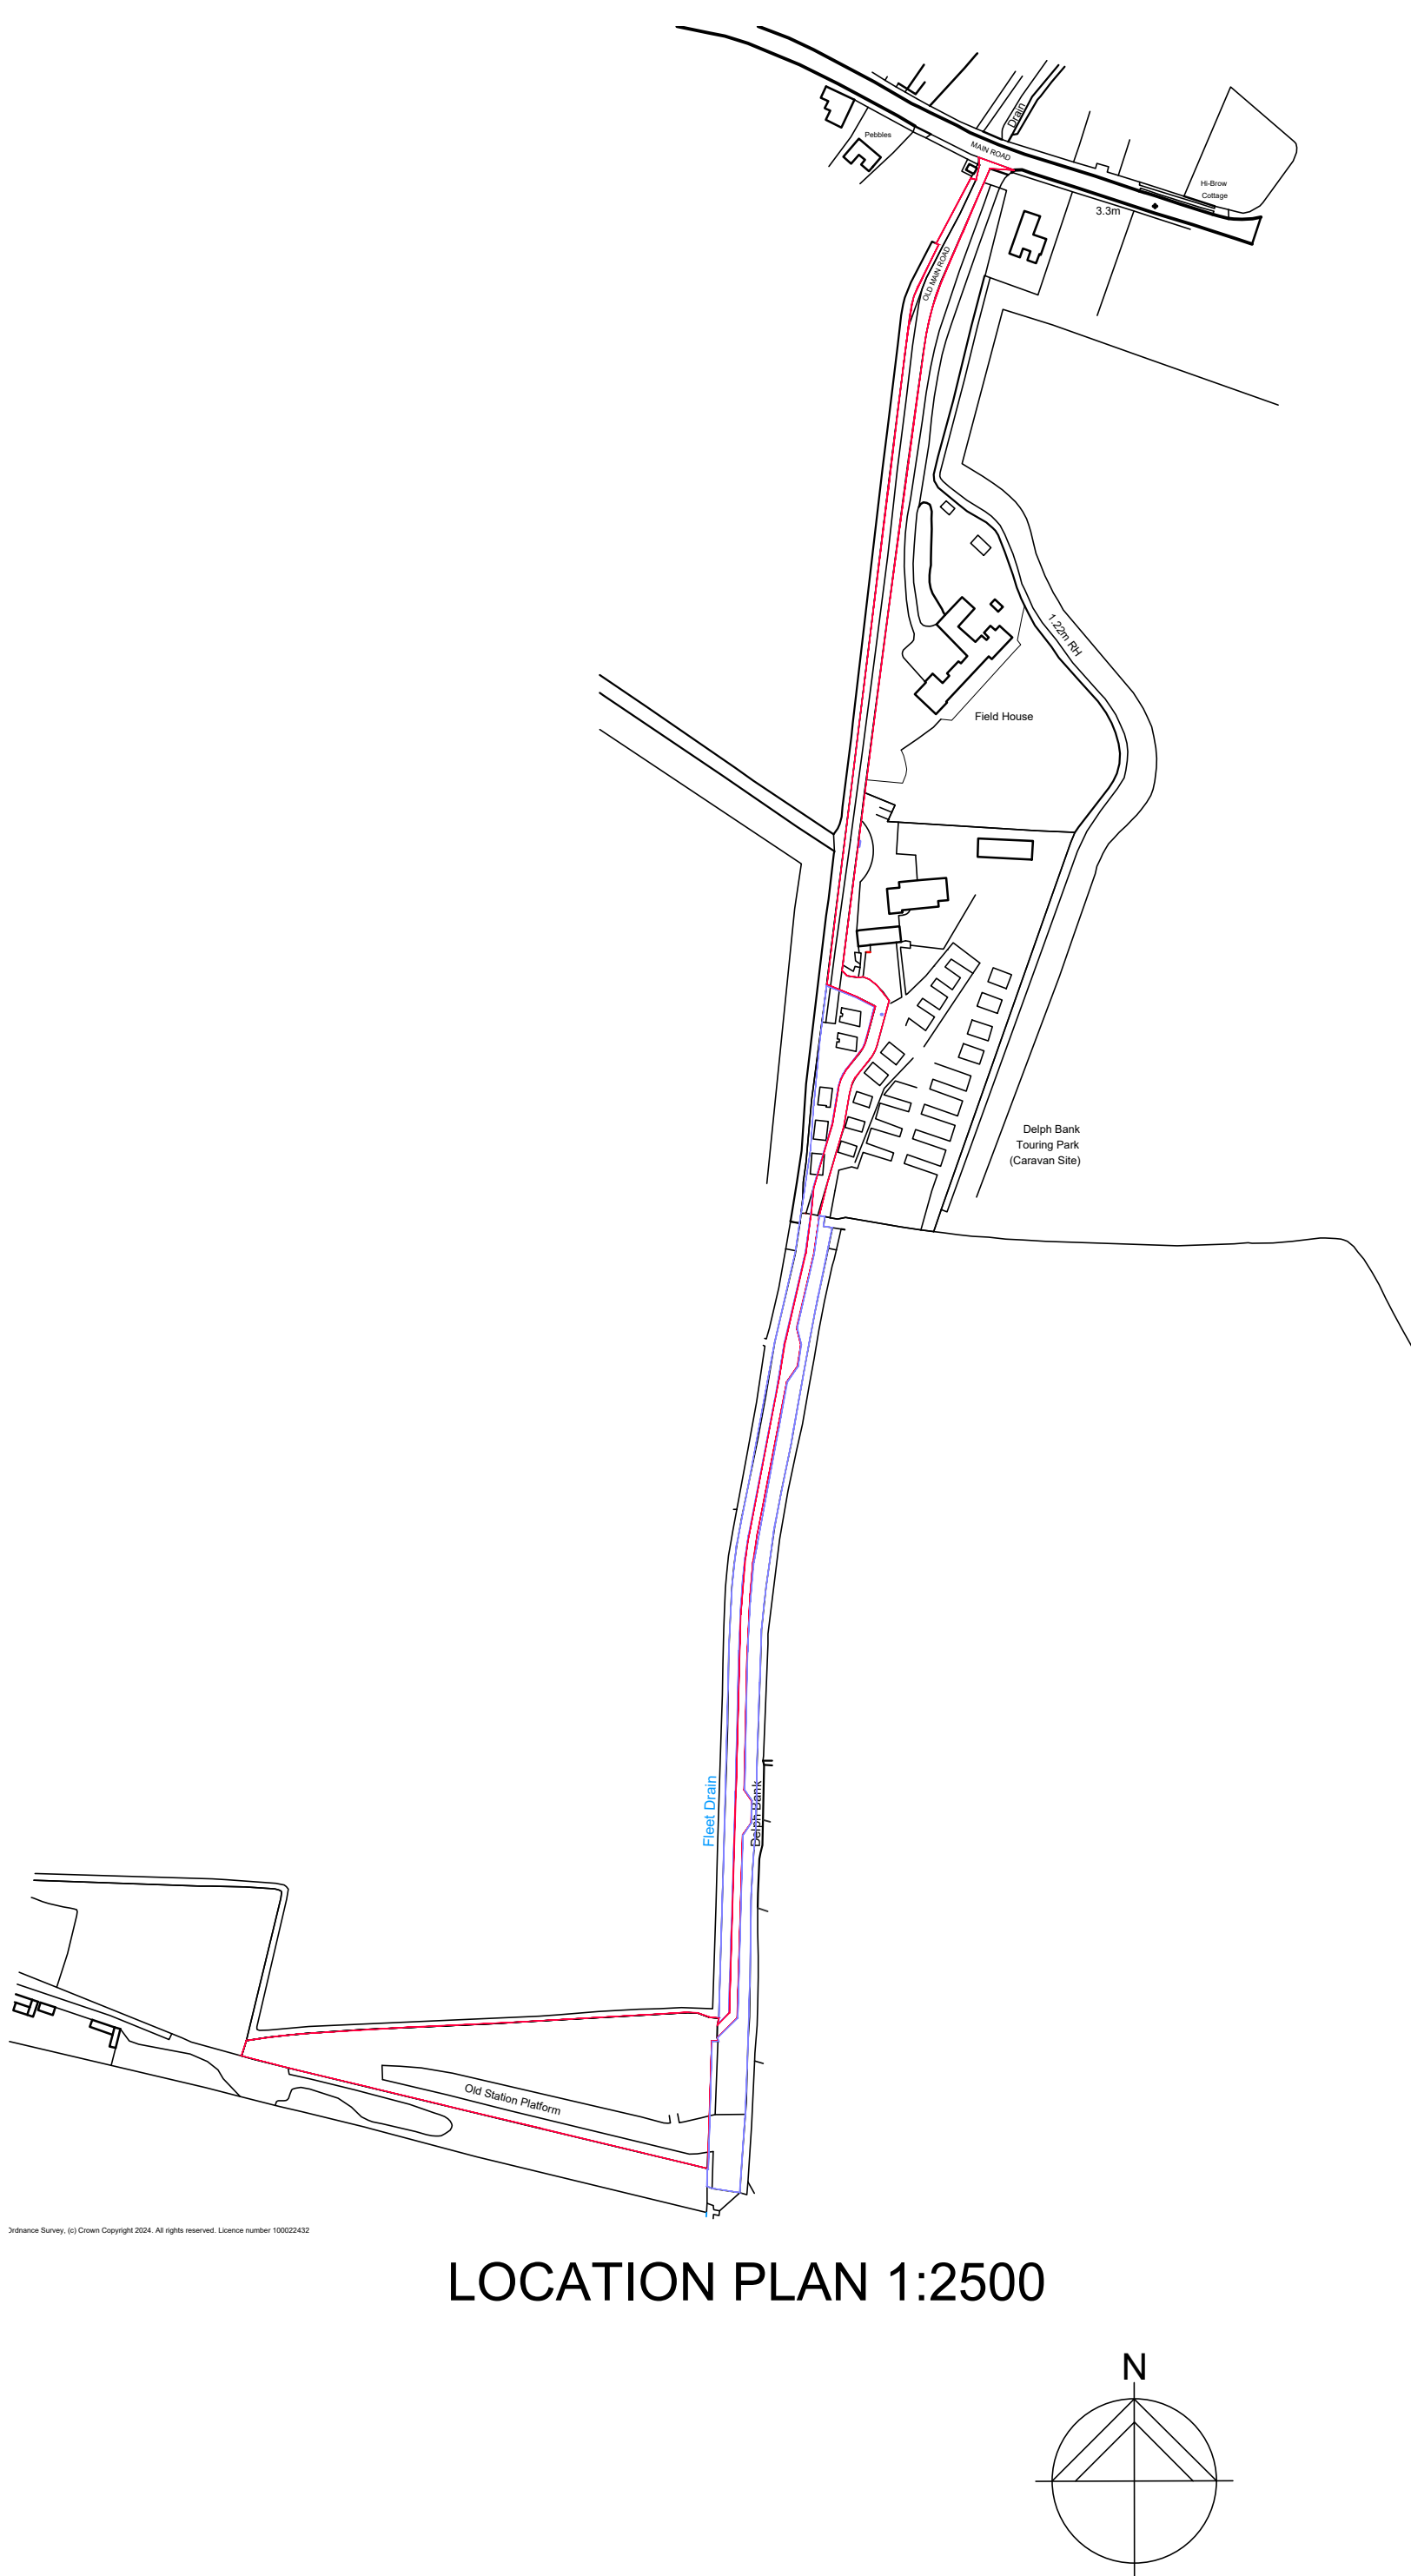
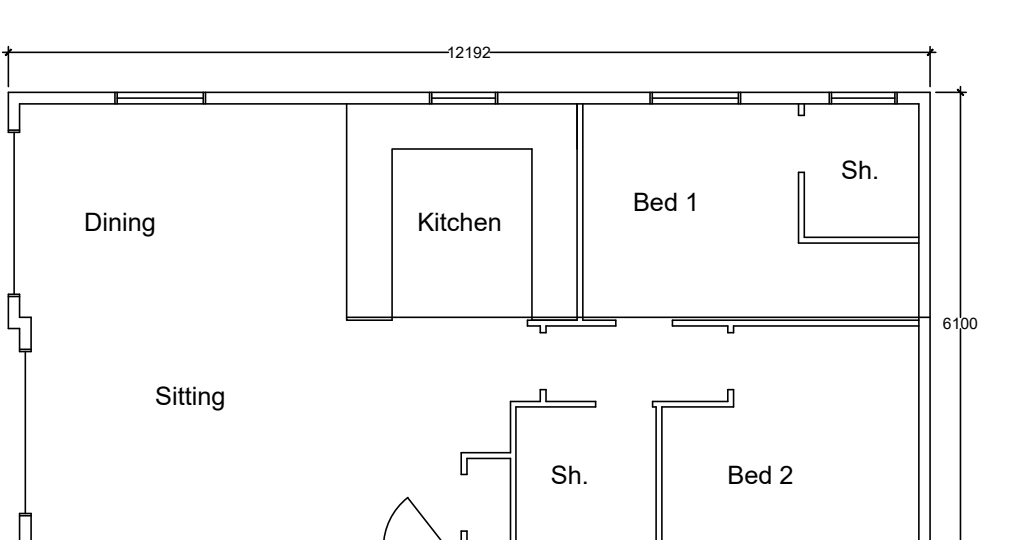
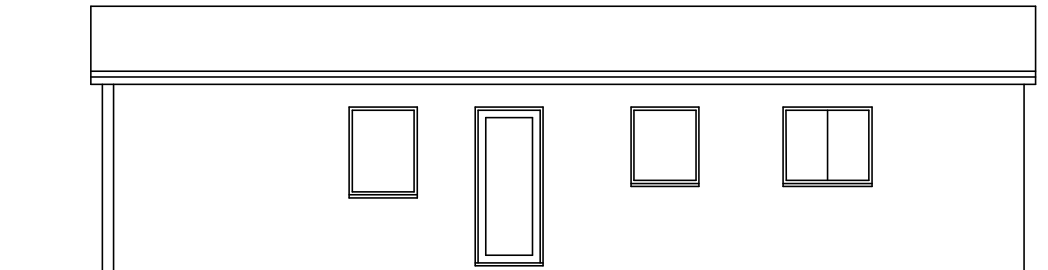


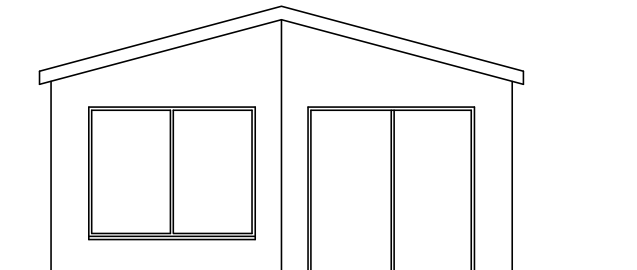


Floor Plan 1:100 THE BOSTON

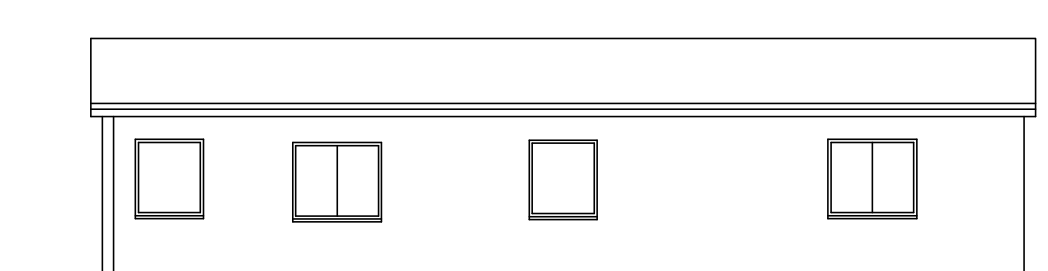



Front Elevation 1:100 Side Elevation 1:100

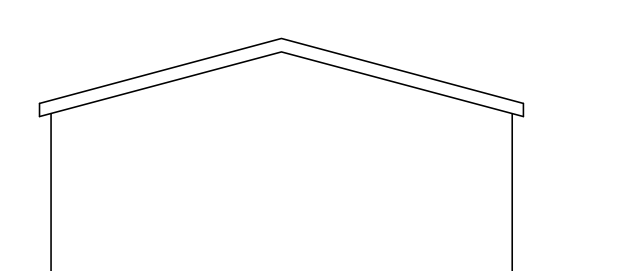



Rear Elevation 1:100 Side Elevation 1:100

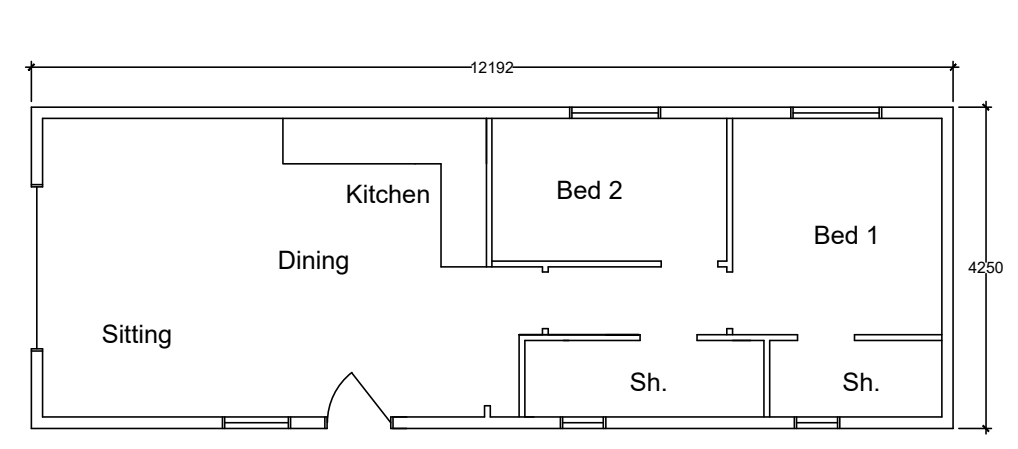

Floor Plan 1:100

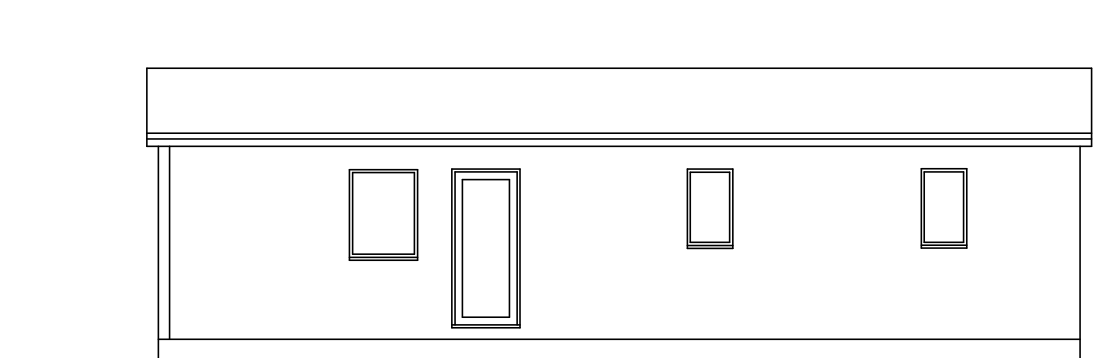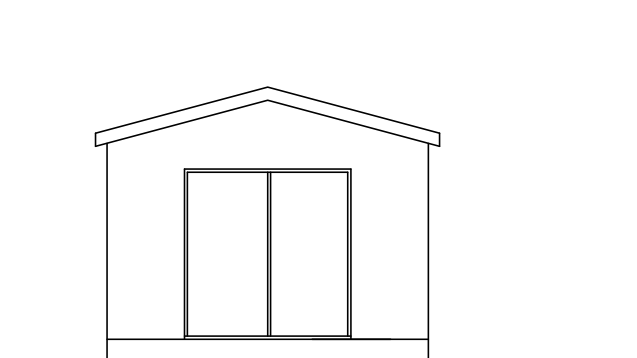

Front Elevation 1:100 Side Elevation 1:100

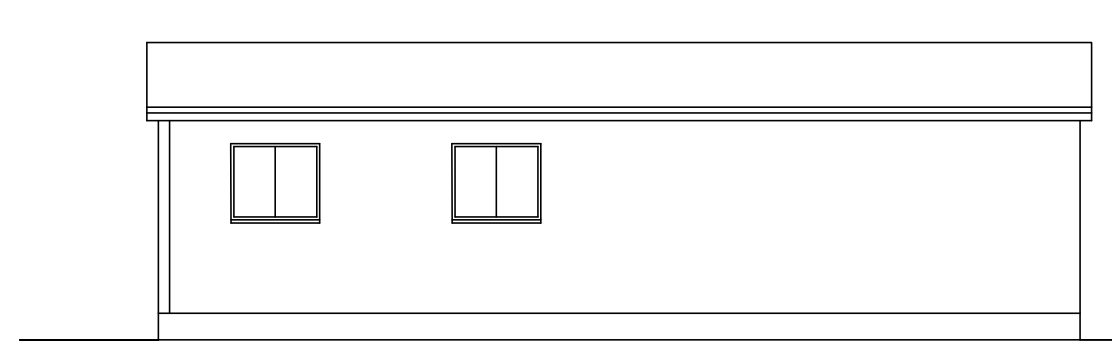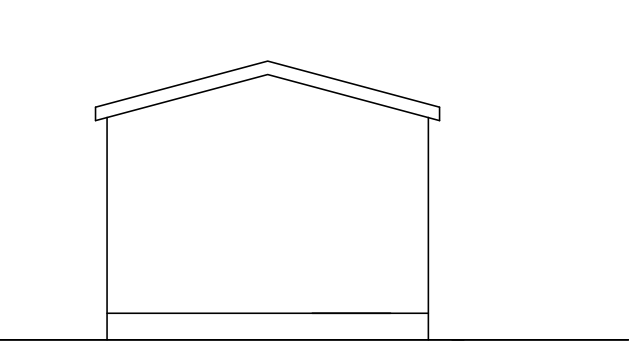

Front Elevation 1:100 Side Elevation 1:100

The Malton Elite

REVISIONS

PHA
PETER HUMPHREY ASSOCIATES

ADDRESS: 2 CHAPEL ROAD, WISBECH, CAMBS, PE13 1RG.
TELEPHONE: 01945 489895
EMAIL: info@peterhumphrey.co.uk
WEB: www.peterhumphrey.co.uk

CLIENT
STEWART LEE

PROJECT
PROPOSED SITING OF 5 HOLIDAY LETS AND CONSTRUCTION OF ACCESS

SITE
DELPH BANK TOURING PARK
OLD MAIN ROAD
SPALDING
LINCOLNSHIRE
PE12 8LL

DRAWING
PROPOSED DRAWINGS

JOB NO.	PAPER SIZE	DATE
6947/03a	A0	JAN 2026

Notes:
This drawing is the property of Peter Humphrey Associates Ltd. and may not be reproduced, stored or copied in whole or part without written consent.
All dimensions shown on the drawing are in millimetres unless stated otherwise. If the drawing is required electronically (PDF) it is the recipient's responsibility to ensure it is printed to the correct paper size. All dimensions to be checked on site prior to commencing work and any discrepancies to be highlighted immediately.
The Construction (Design and Management) Regulations 2015:
The agent is appointed as Designer or Principal Designer under these regulations. Nevertheless, the design phase has been carried out with due consideration for the safety during construction, occupation and maintenance of the finished project. No extraordinary hazards or risks were identified during the routine construction operations that would not already have been apparent to a competent contractor.

PROPOSED SITE PLAN 1:500