
0155/96

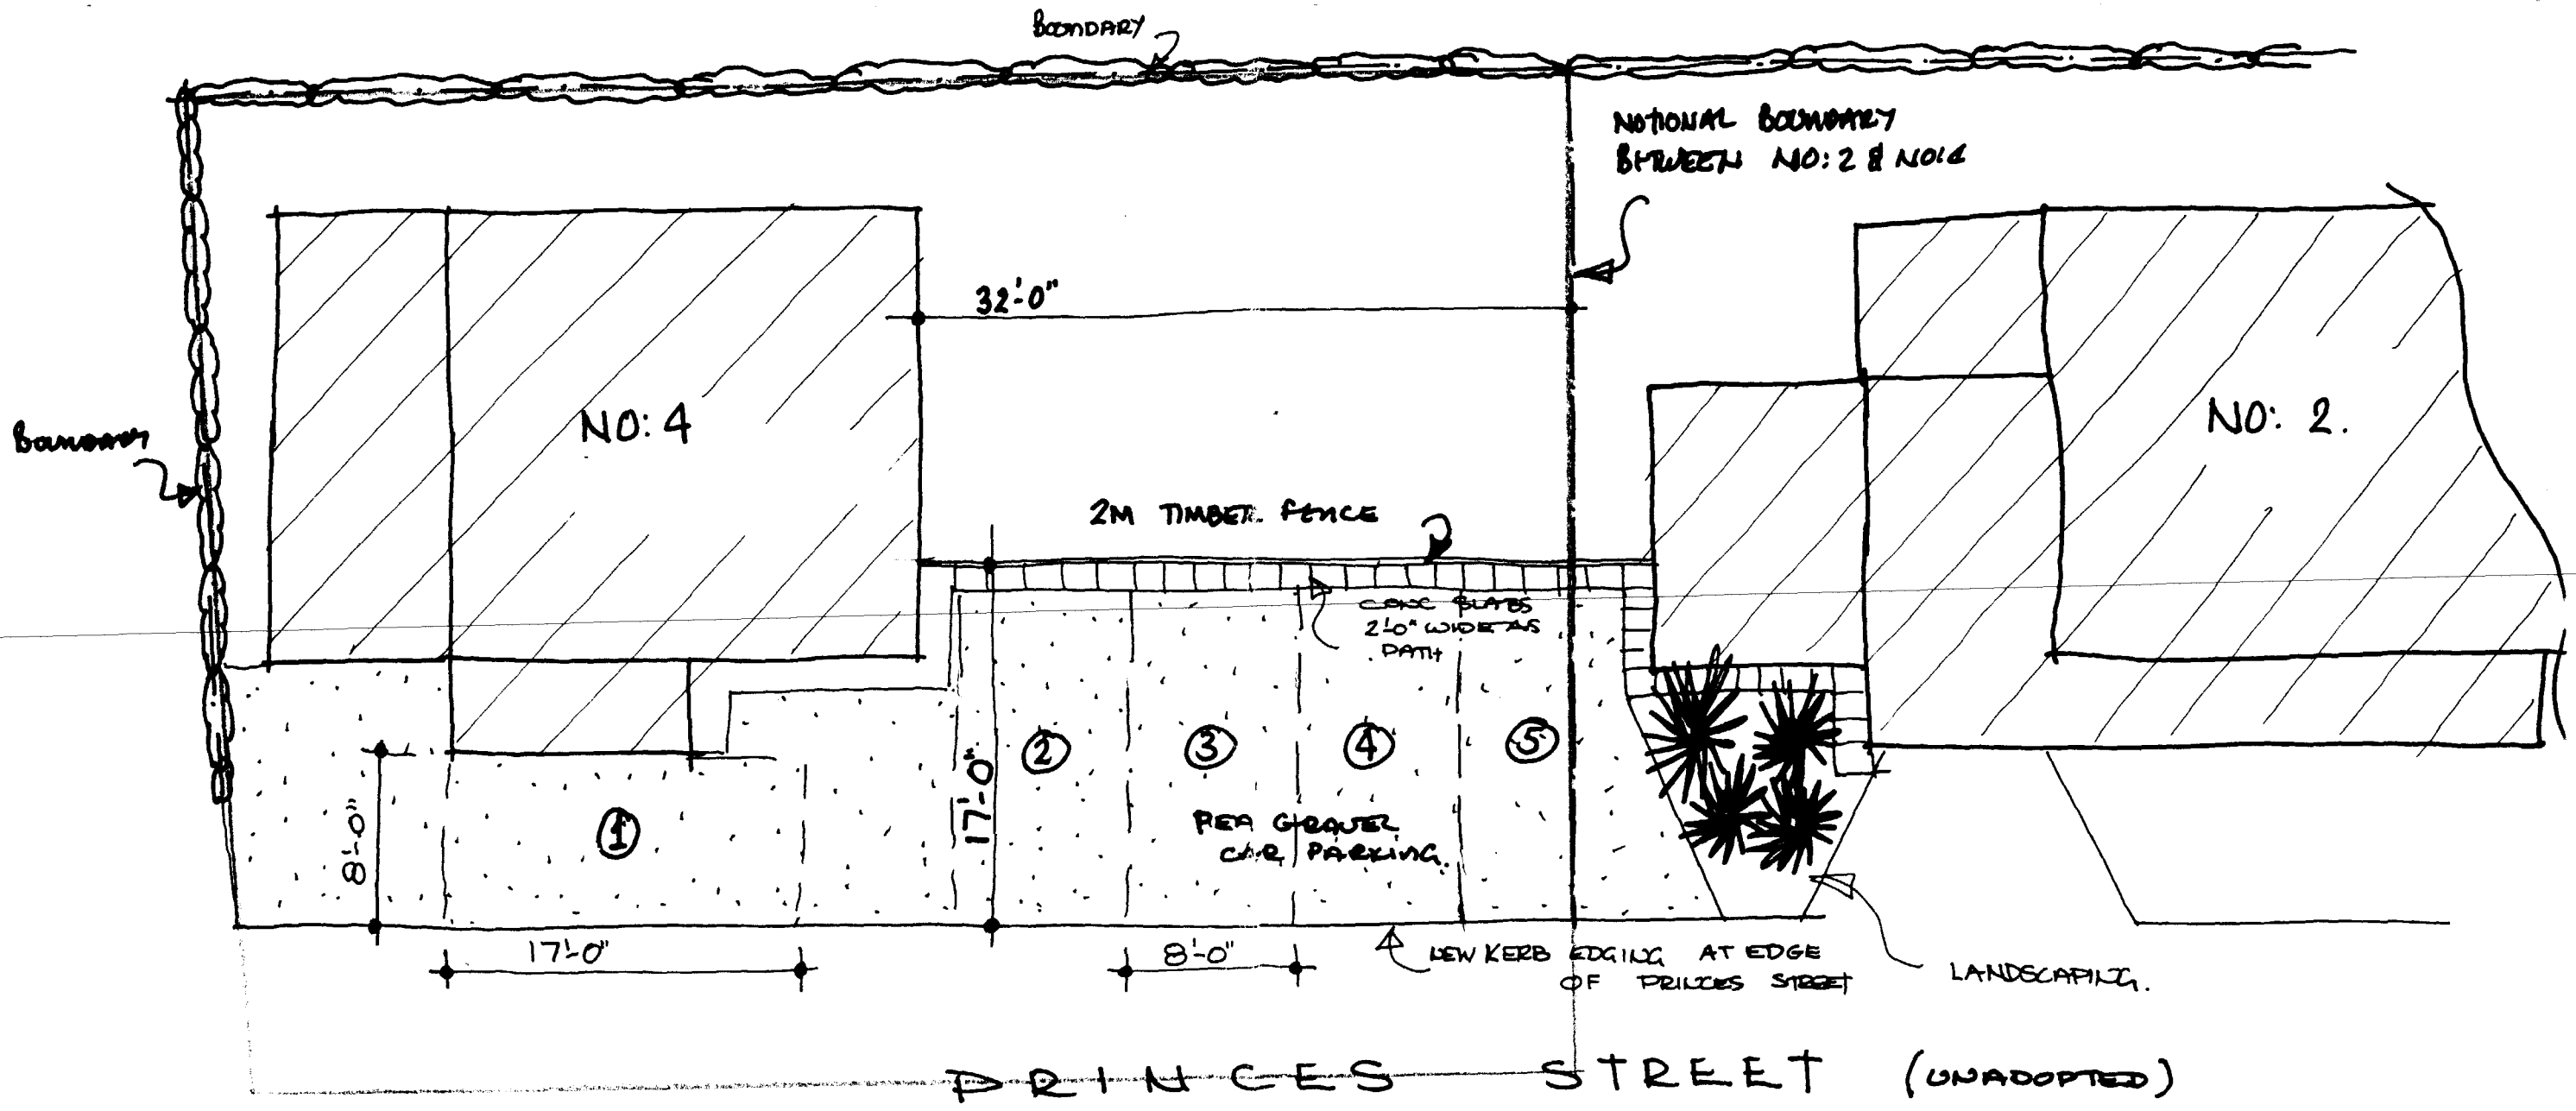

CHANGE of USE OF NO: 4 PRINCES ST. TO DWELLING

[redacted]

DRWG NO: 771888/1 MARCH '85
1/8" to 1'-0" - M.R. GLANVILLE F.I.